




EXISTING SIDE ELEVATION 01 | SCALE 1:100

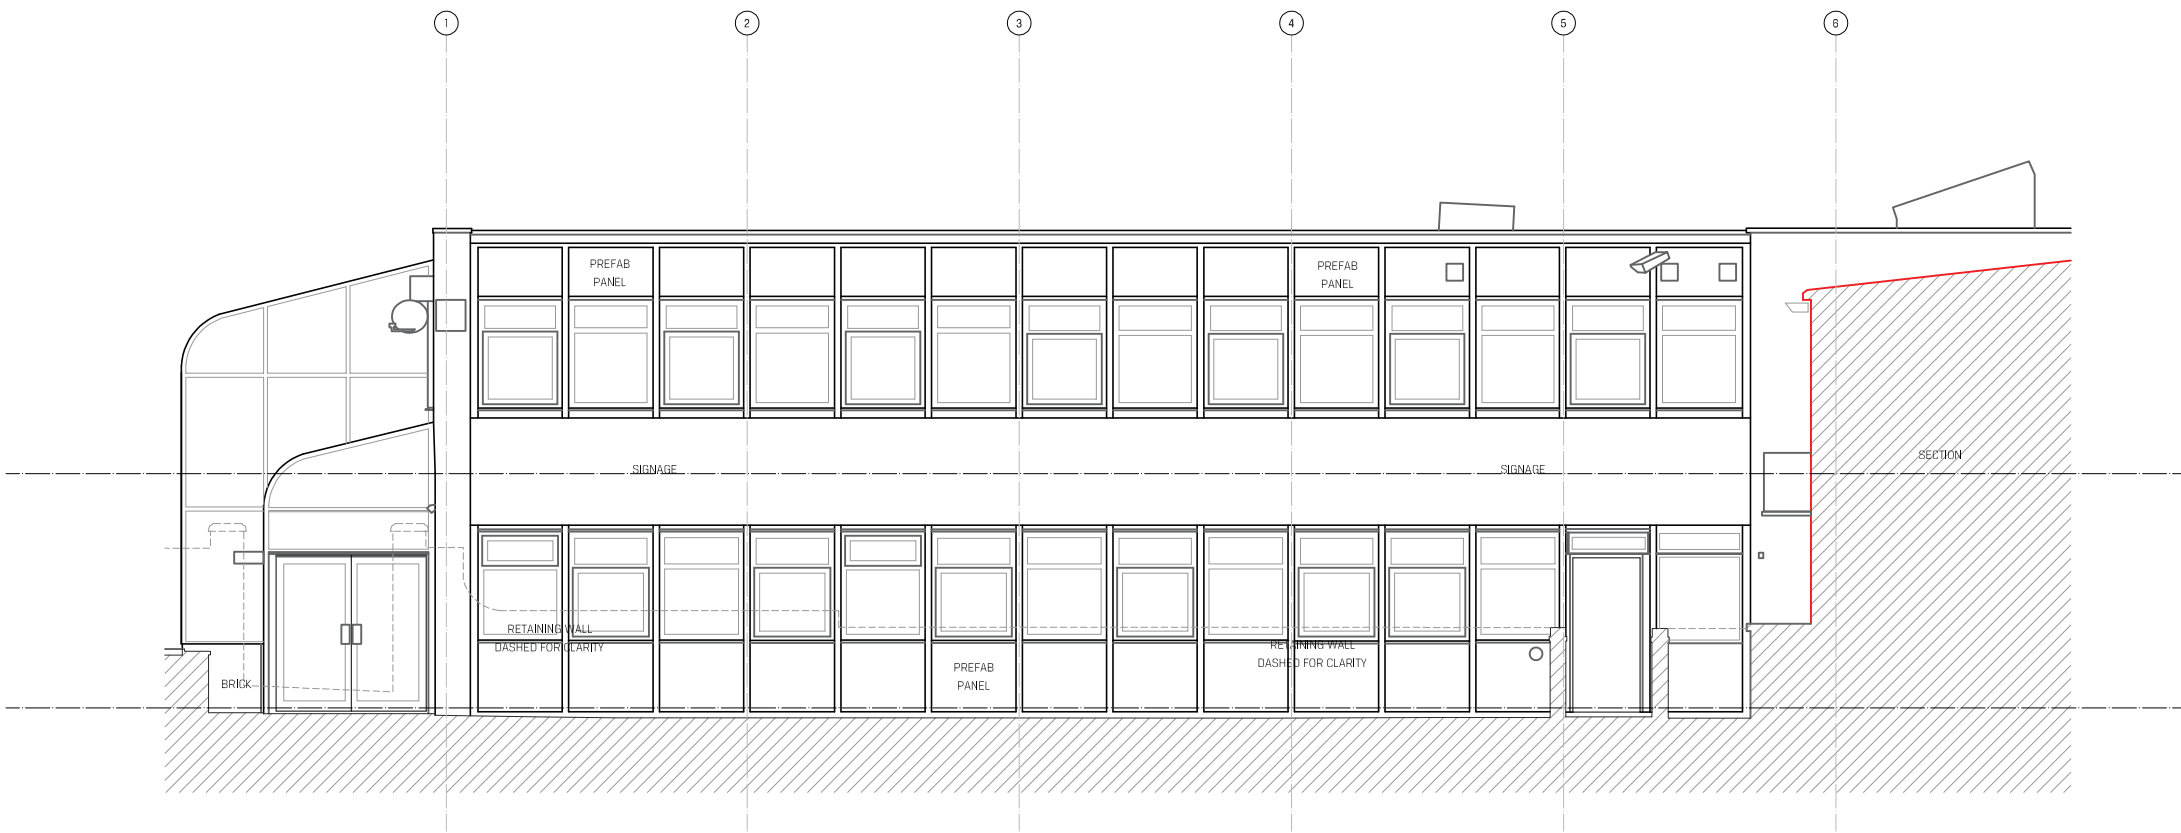

EXISTING SIDE ELEVATION 02 | SCALE 1:100

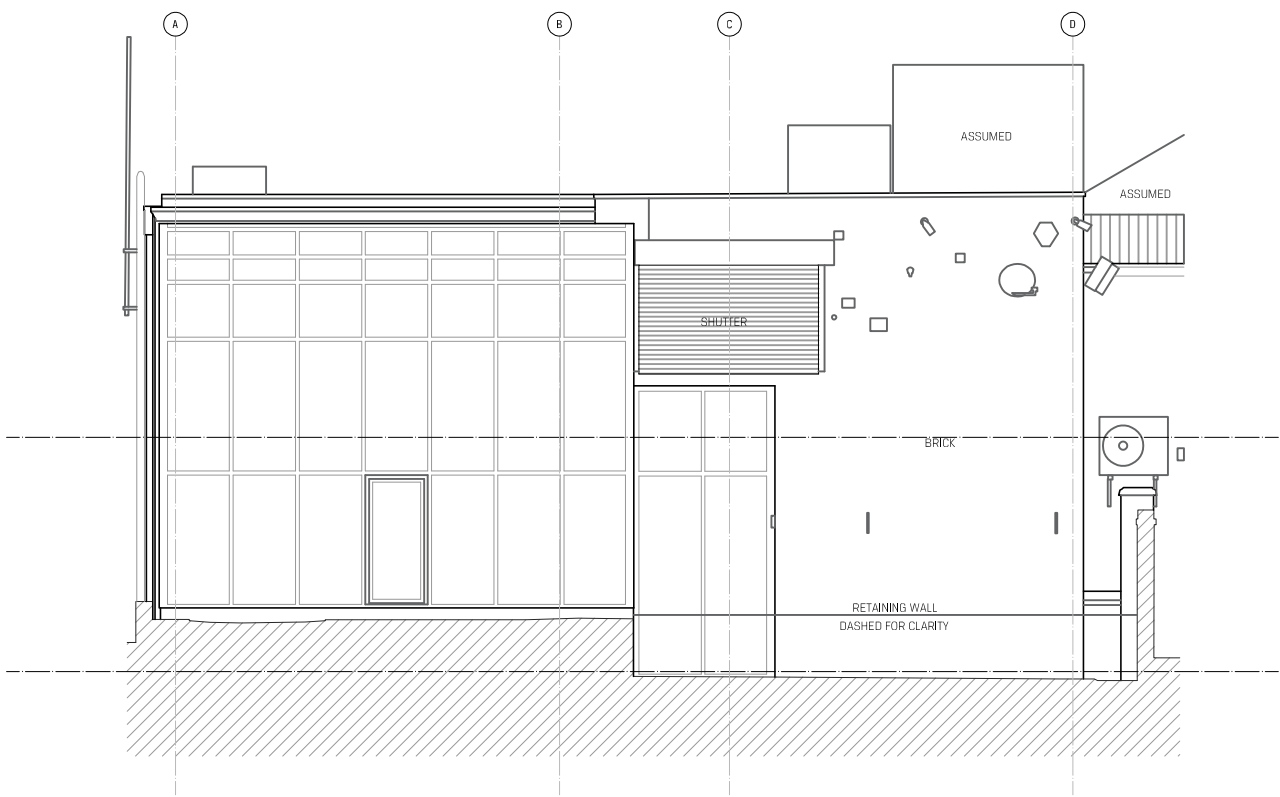

EXISTING FRONT ELEVATION | SCALE 1:100

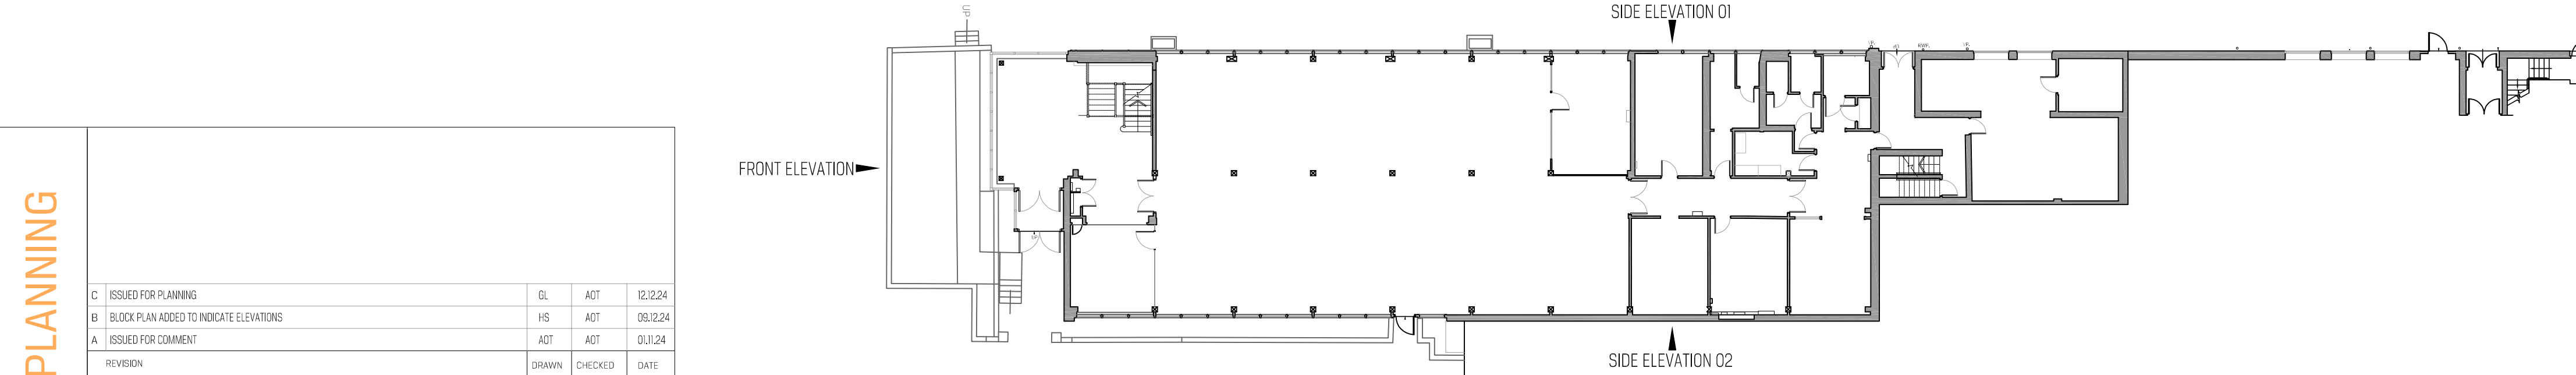


BLOCK PLAN KEY | SCALE 1:200

STATUS

PLANNING

C	ISSUED FOR PLANNING	GL	AOT	12/2/24
B	BLOCK PLAN ADDED TO INDICATE ELEVATIONS	HS	AOT	08/12/24
A	ISSUED FOR COMMENT	AOT	AOT	01/1/24
REVISION		DRAWN	CHECKED	DATE
© Copyright SHACKARCHITECTURE  all rights reserved. This drawing is not controlled by SHACK Architecture. Shack Architecture accept no liability for any dimension or level scaled from this drawing. Use figured dimensions where indicated. All dims are in millimetres unless stated otherwise. All dims must be checked on site prior to construction and any discrepancies reported to the architect.				

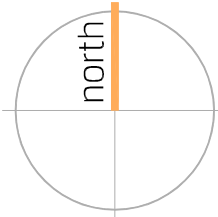

SHACKARCHITECTURE

A Unit 5, The Curve, 139 Telegraph Road, Heswall, Wirral, CH60 7SE
T +44(0)161 342 6516 E info@shackarchitecture.com W www.shackarchitecture.com

Client DAMS INTERNATIONAL LTD
Project OFFICE / SHOWROOM REDEVELOPMENT
Title EXISTING ELEVATIONS

Scale VARIES@A1 Project No. SHACK658 Dwg. No. A103 Rev C