



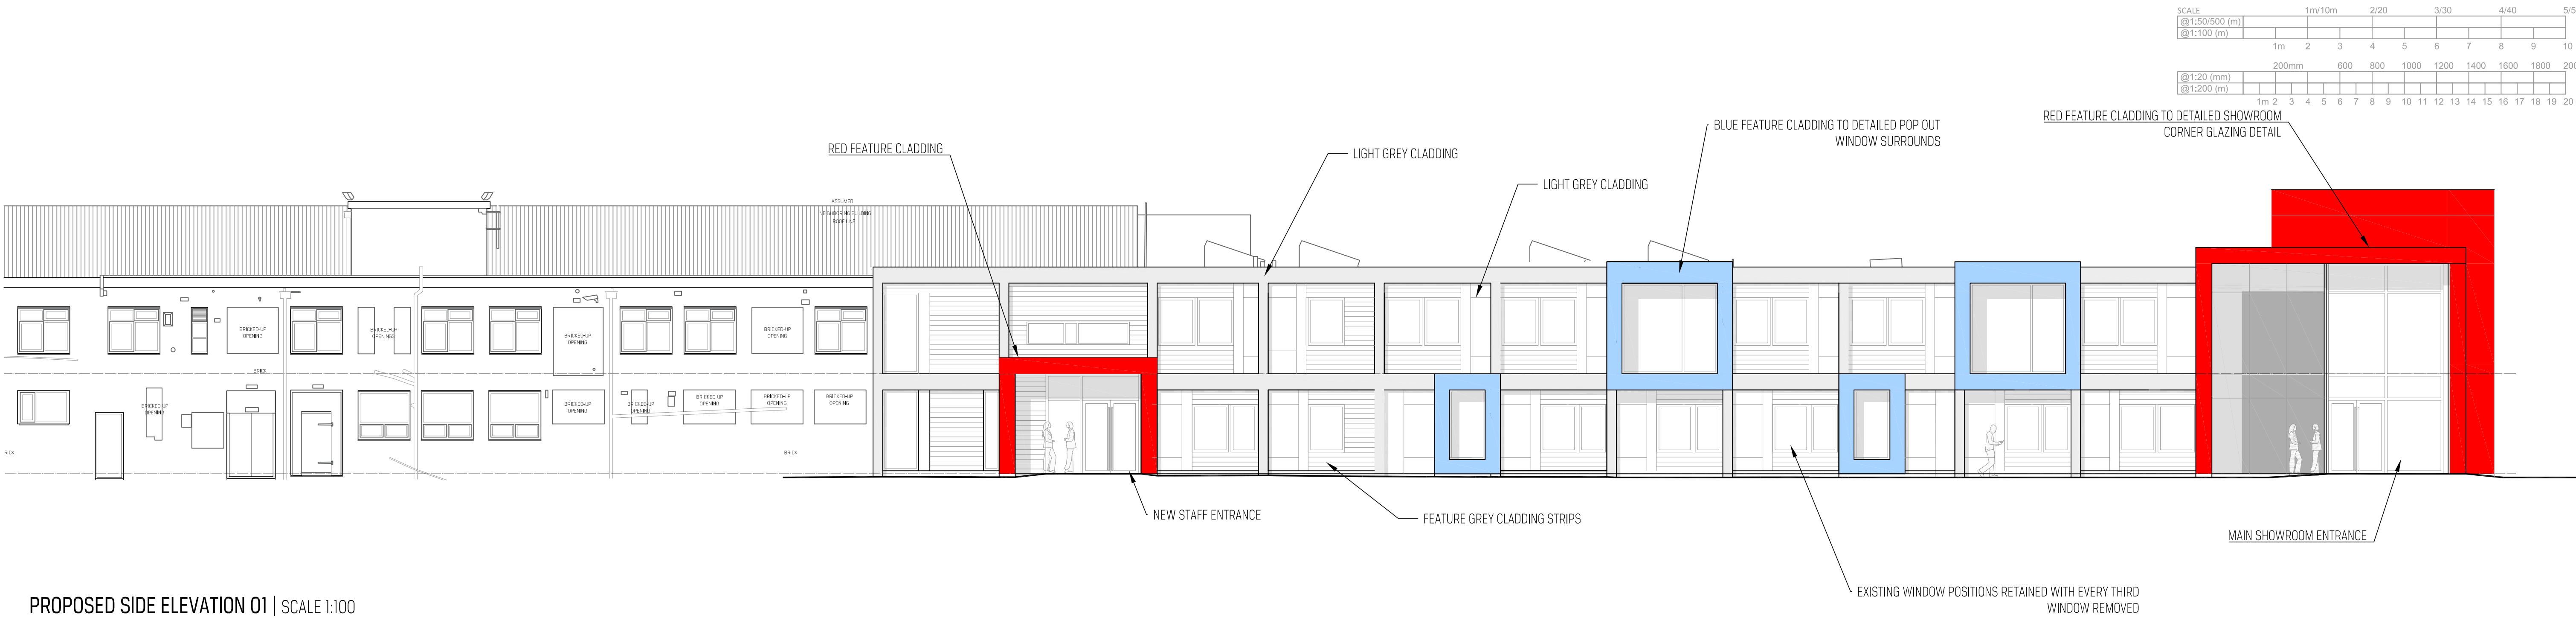

PROPOSED SIDE ELEVATION 01 | SCALE 1:100

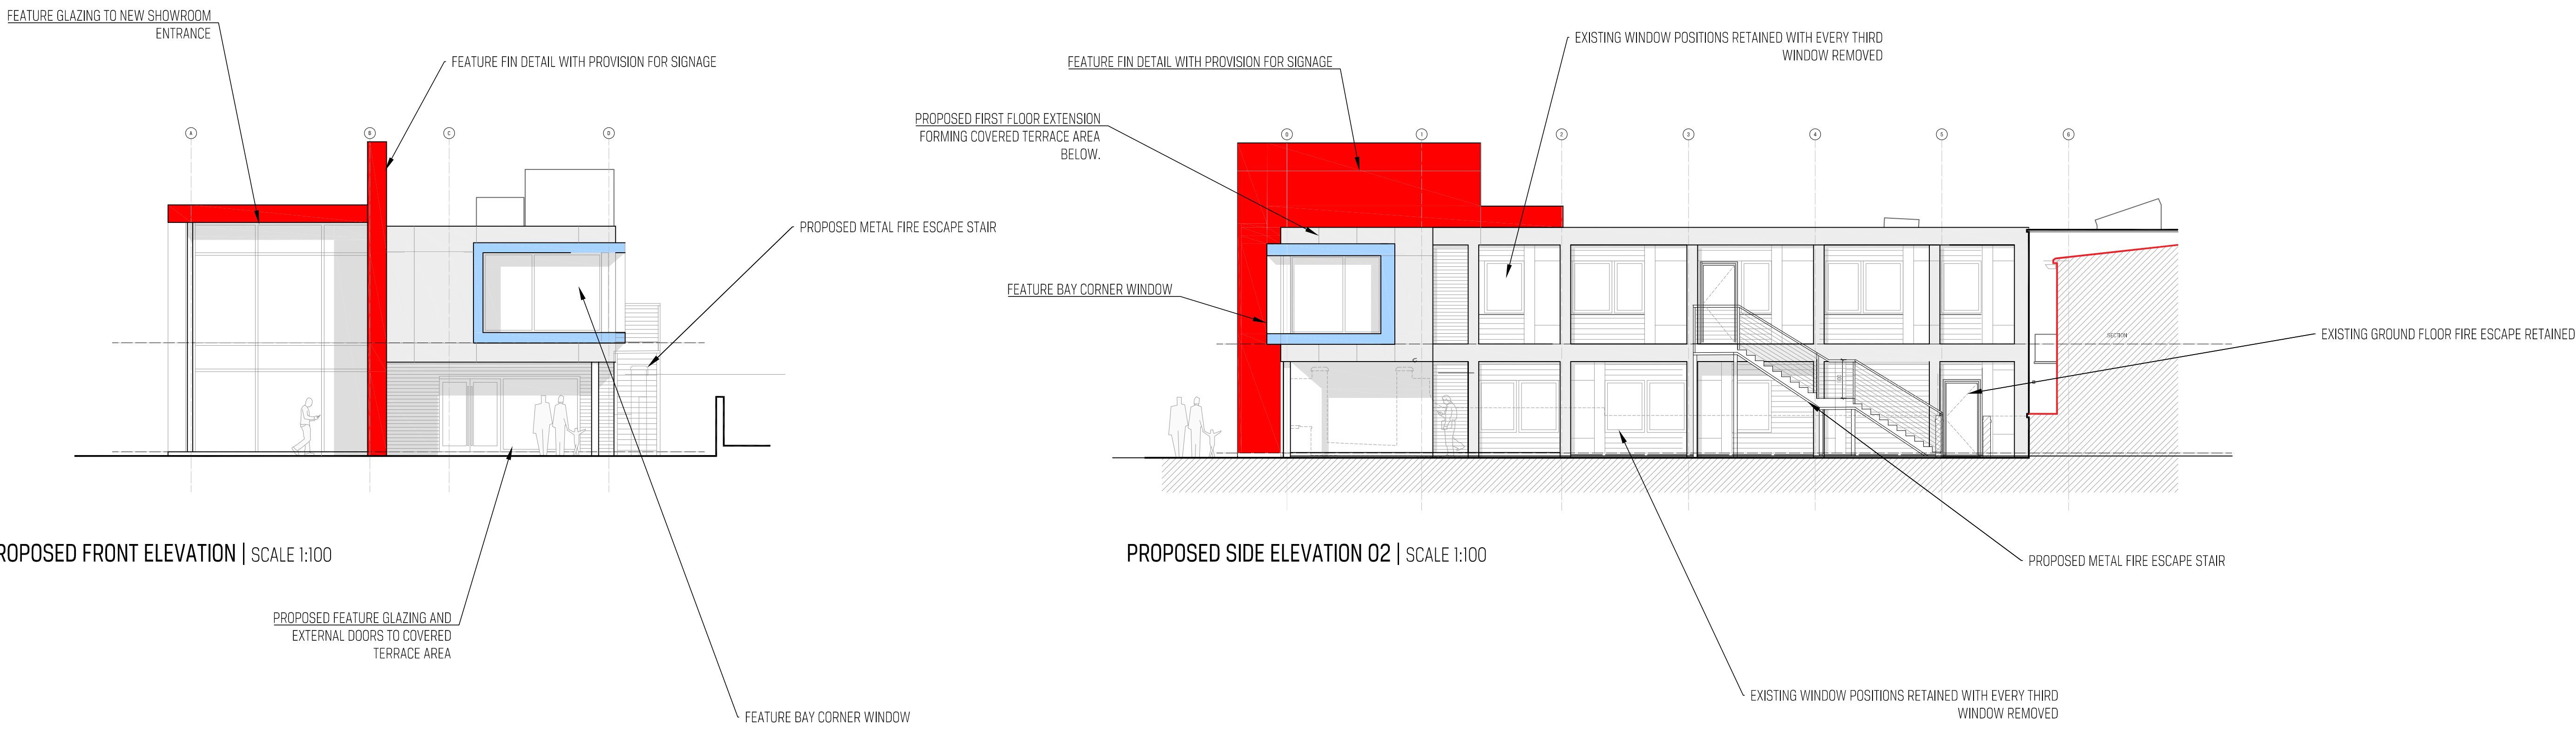


PROPOSED FRONT ELEVATION | SCALE 1:100

PROPOSED SIDE ELEVATION 02 | SCALE 1:100


STATUS

PLANNING

E	ISSUED FOR PLANNING	GL	AOT	12/12/24
D	UPDATED ELEVATION BASED ON INTERNAL CHANGES AT FF. BLOCK PLAN ADDED TO INDICATE ELEVATIONS	GL	AOT	08/12/24
C	REVISED TO SUIT CLIENT COMMENTS	GL	AOT	18/11/24
B	ISSUED FOR COMMENT	GL	AOT	12/11/24
A	ISSUED FOR COMMENT	AOT	AOT	01/11/24
REVISION				
		DRAWN	CHECKED	DATE
© Copyright SHACK ARCHITECTURE  all rights reserved. This drawing is not controlled by SHACK Architecture. Shack Architecture accept no liability for any dimension or level scaled from this drawing. Use figured dimensions where indicated. All dims are in millimetres unless stated otherwise. All dims must be checked on site prior to construction and any discrepancies reported to the architect.				

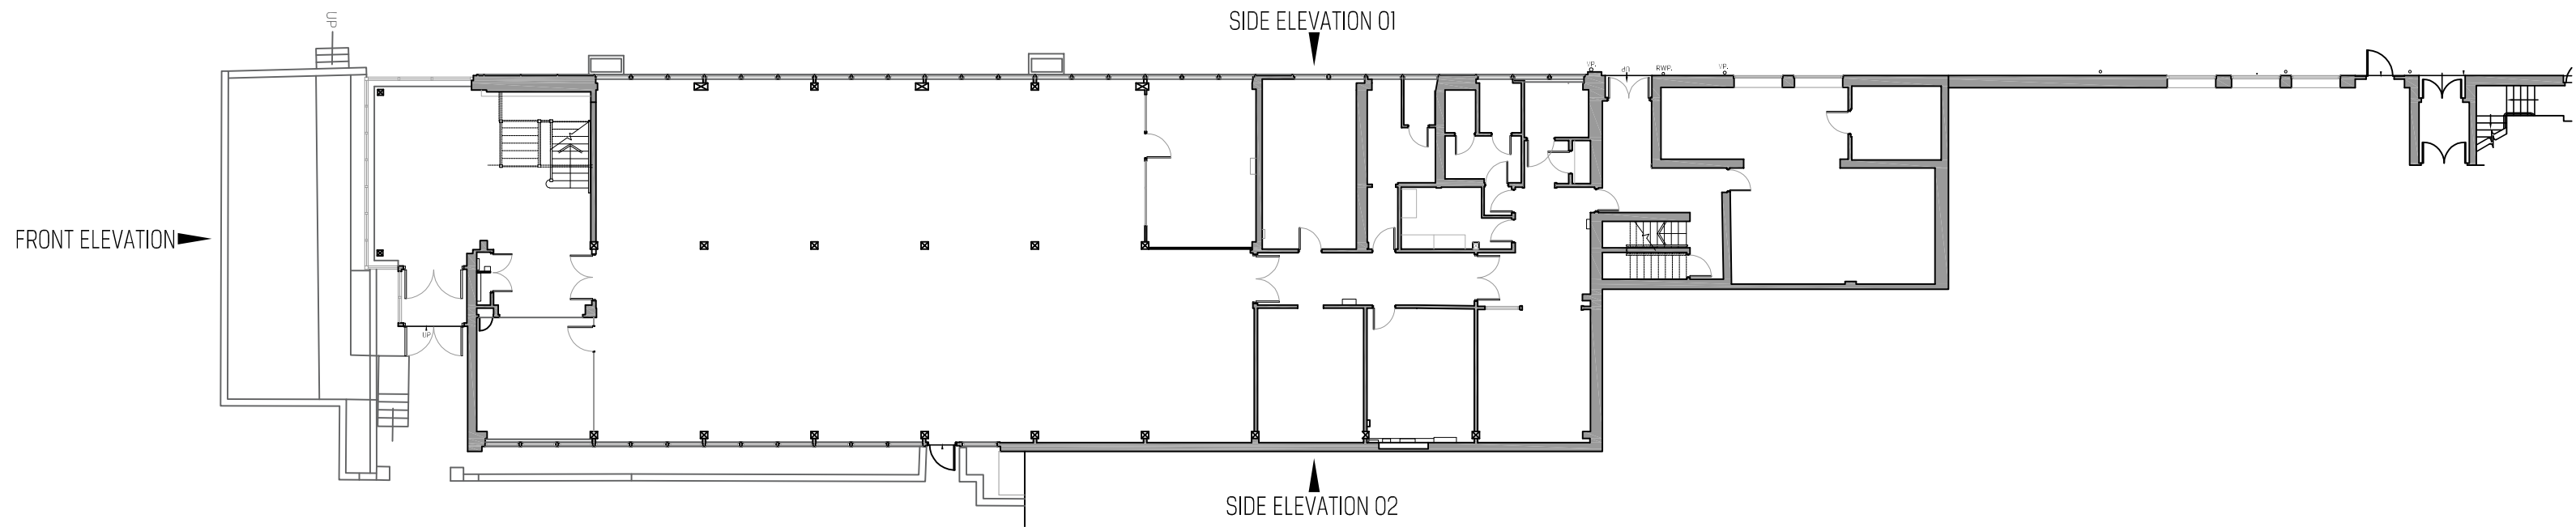

BLOCK PLAN KEY | SCALE 1:200

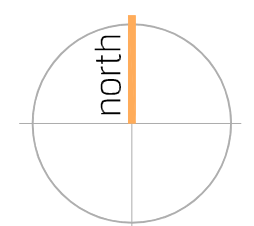

SHACKARCHITECTURE 01

A Unit 5, The Curve, 139 Telegraph Road, Heswall, Wirral CH60 7SE
T +44(0)161 342 6516 E info@shackarchitecture.com W www.shackarchitecture.com

Client DAMS INTERNATIONAL LTD

Project OFFICE / SHOWROOM REDEVELOPMENT

Title PROPOSED ELEVATIONS

Scale VARIES@A1 Project No. SHACK658 Dwg. No. A105 Rev E