


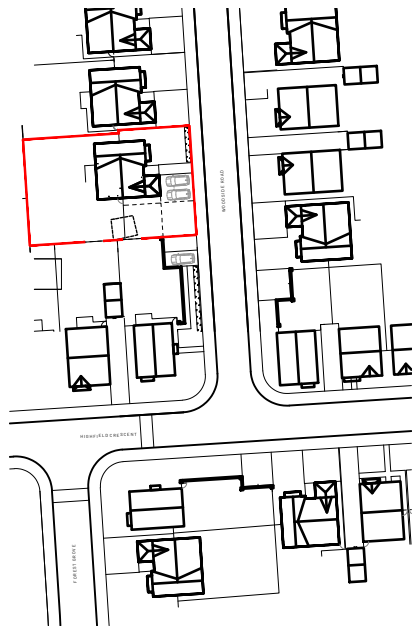


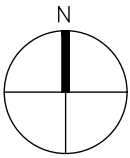

LOCATION PLAN
SCALE@1:1250

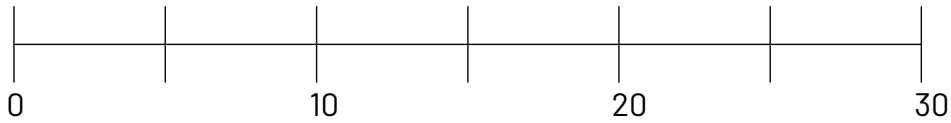

SCALE BAR 1:250

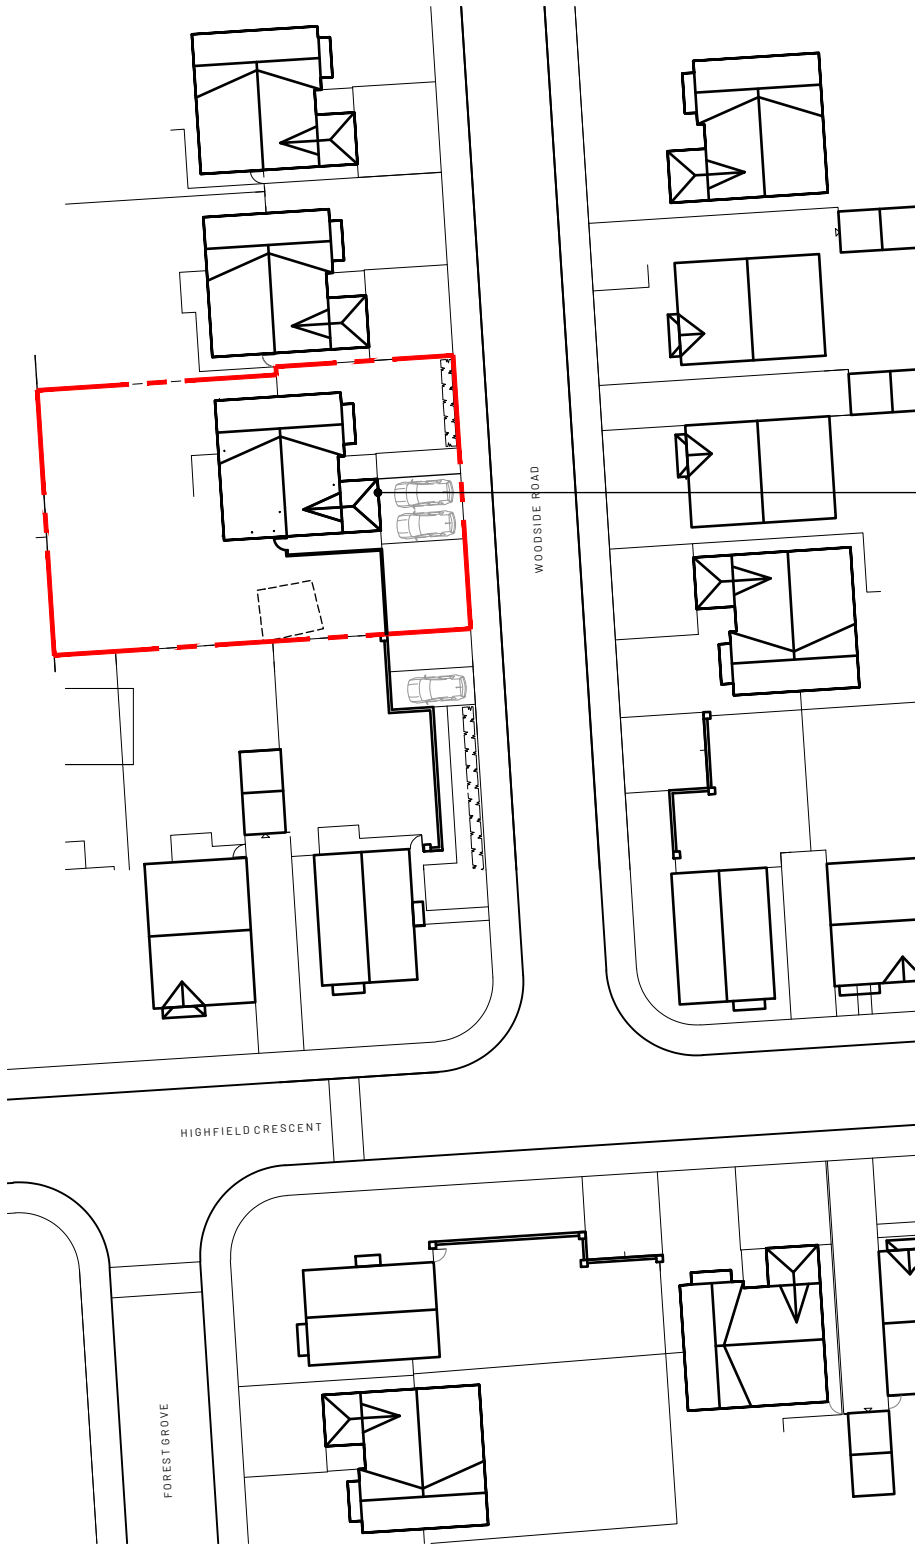

SITE PLAN
SCALE@1:500

- notes:
- 1. Drawing to be used for the status indicated only
 - 2. All dimensions and setting out shall be checked and confirmed and any discrepancies to be reported to the Designer prior to commencement of any work
 - 3. All work and materials to be in accordance with current statutory legislation, relevant codes of practice and British Standards
 - 4. Drawing to be read in accordance with relevant consultants and sub-contractors drawings and specifications
 - 5. This drawing is the property of the Designer and is not to be used in whole or in part without written consent

Key

--- Site boundary

-	First issue	22/07/20
A	Revised design to accommodate landscaped discussions	22/07/31
B	Issued for planning	22/08/15
C	Re-issued for planning	22/09/25

no.	revision	date
-----	----------	------



project:
3 Woodside Road
Huyton
Liverpool
L36

title:
Site and Location Plan

scale: 1:100 sheet: A3 date: July 2022

drawing status:
Planning

drawing no: 510 - EX - 050 rev: C