




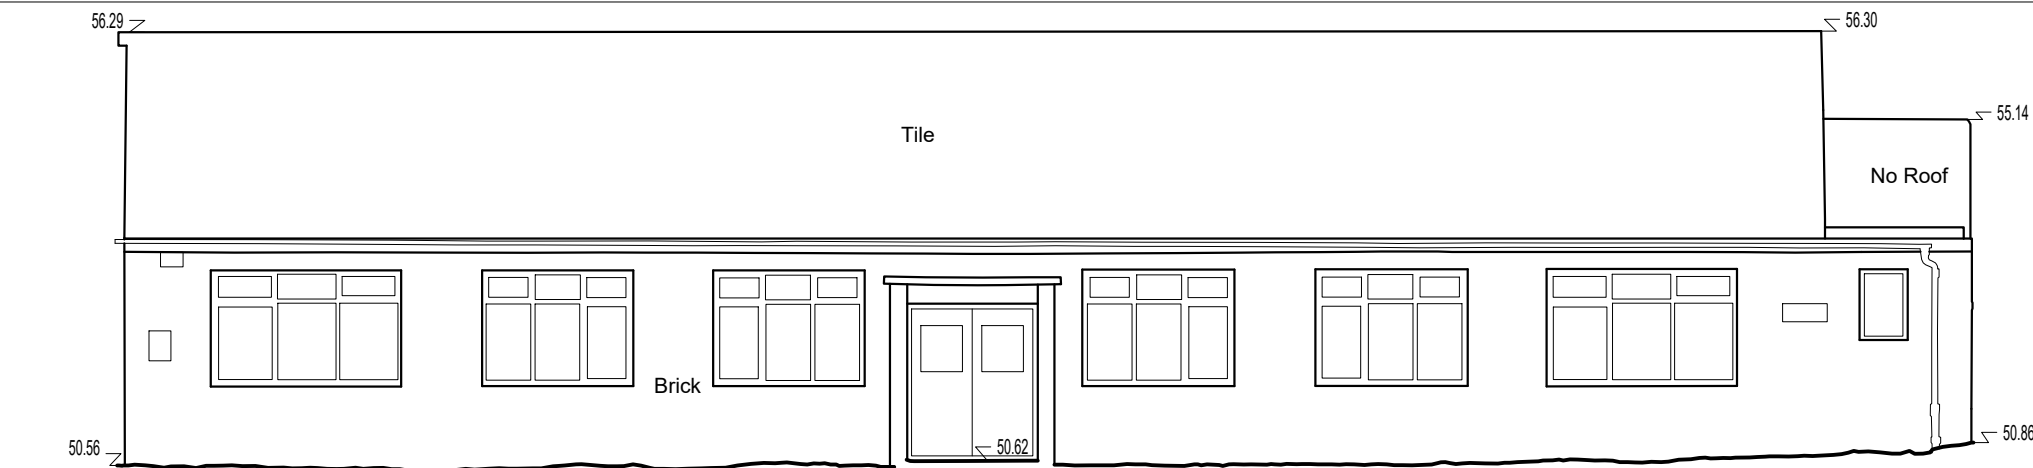


EXISTING REAR ELEVATION
1:100@A3

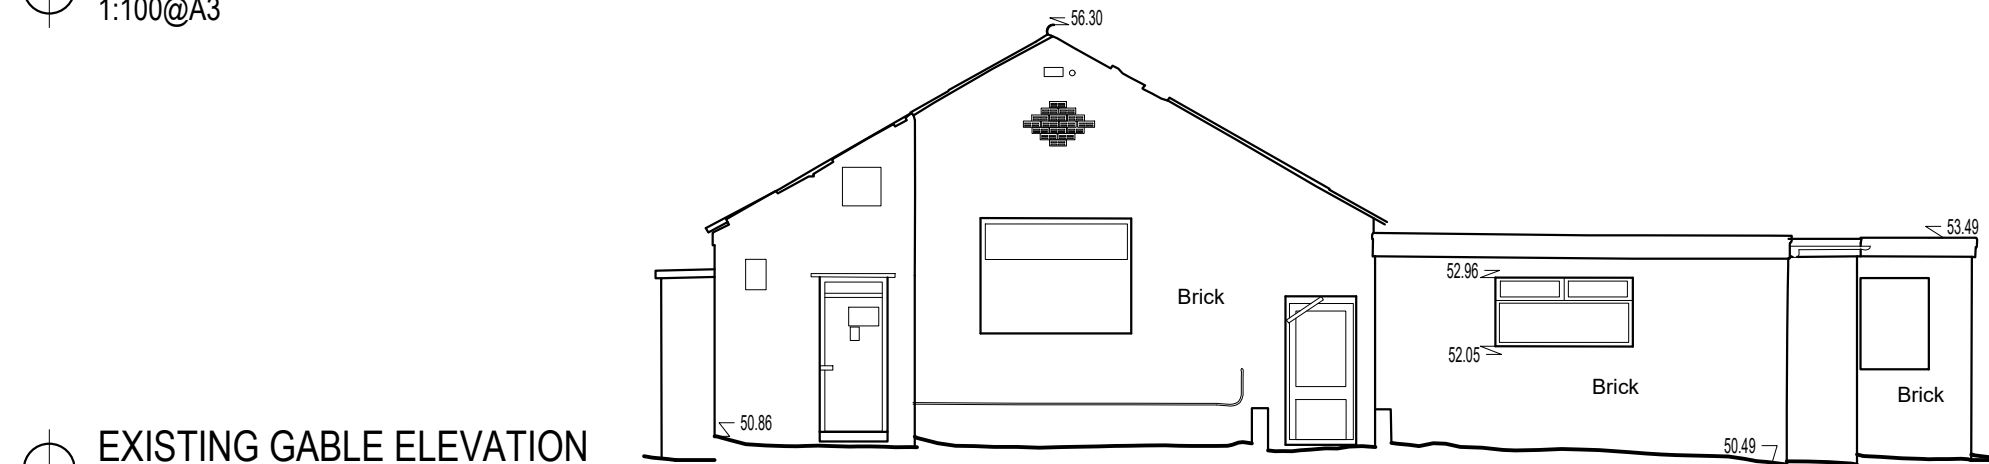

EXISTING GABLE ELEVATION
1:100@A3

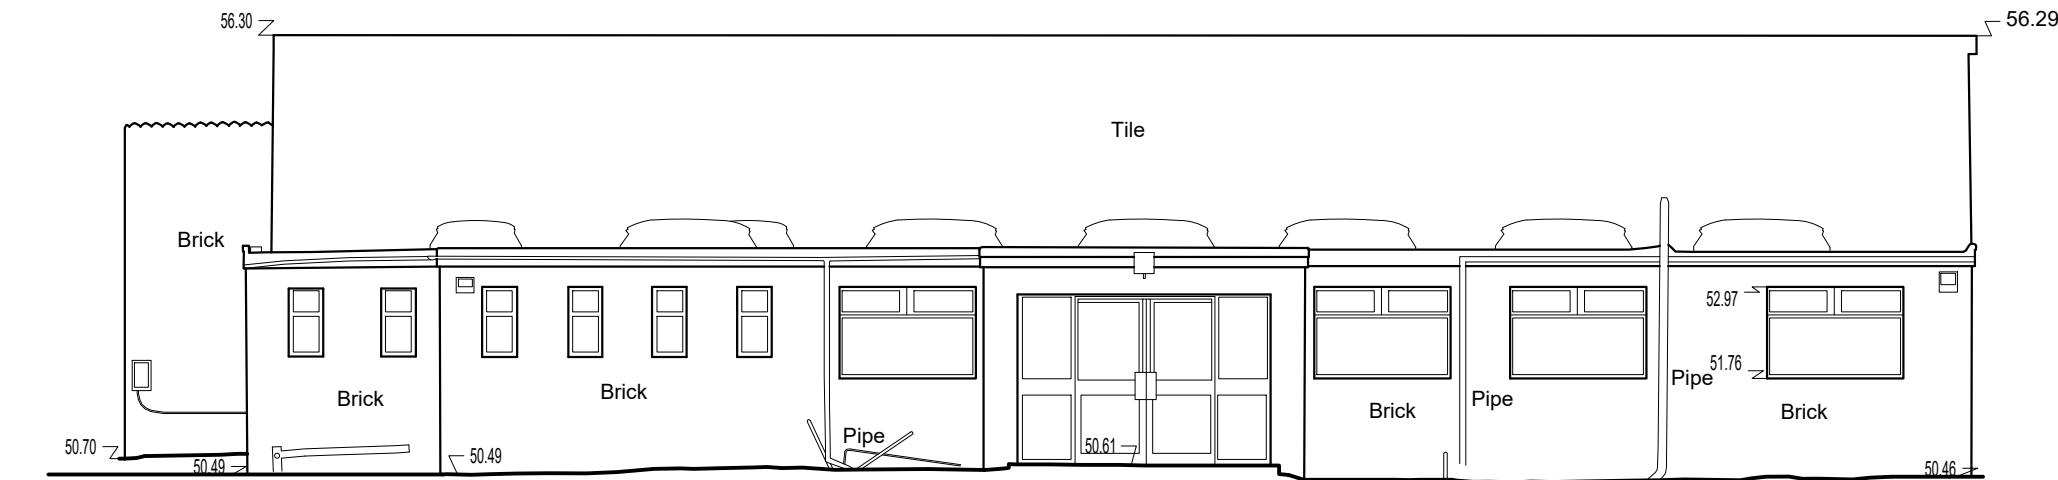


EXISTING FRONT ELEVATION
1:100@A3

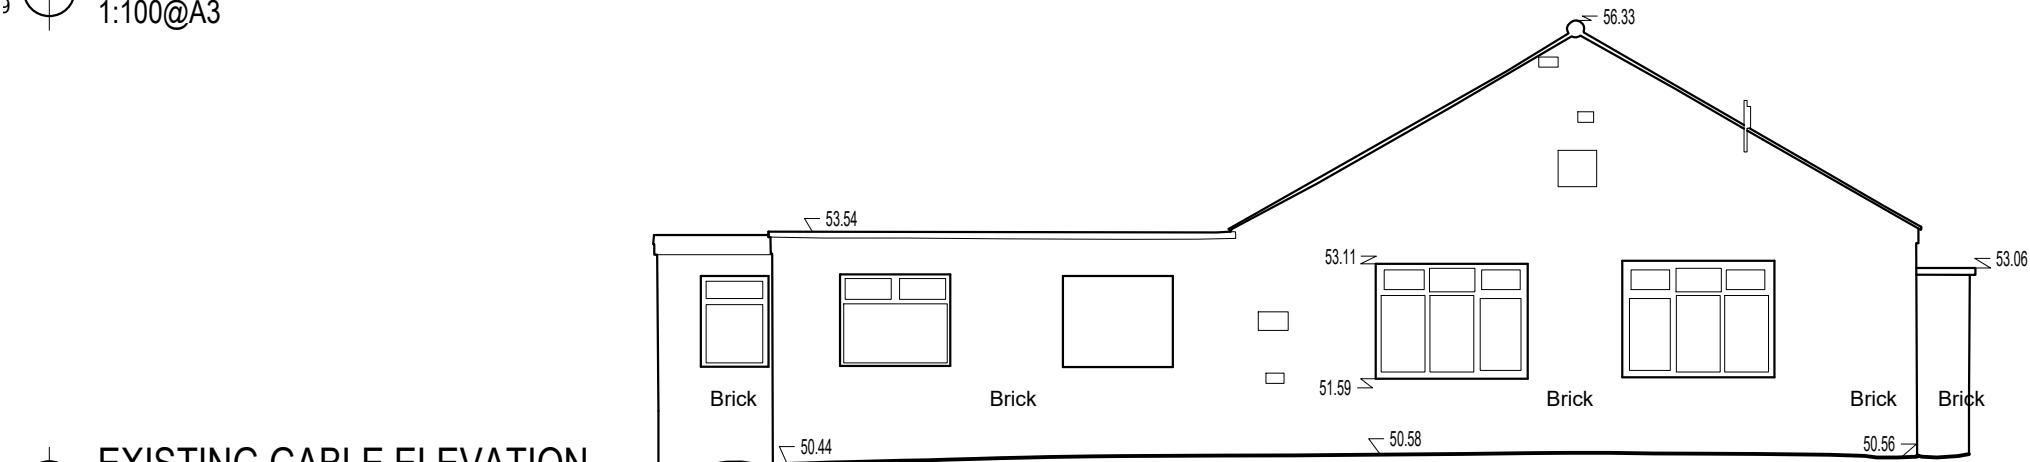

EXISTING GABLE ELEVATION
1:100@A3

- ALL DIMENSIONS AND LEVELS ARE TO BE CHECKED ON SITE.
- ANY DISCREPANCIES ARE TO BE REPORTED TO CUBE ARCHITECTURE AND DESIGN BEFORE ANY WORK COMMENCES.
- THIS DRAWING SHALL NOT BE REPRODUCED WITHOUT EXPRESS WRITTEN PERMISSION FROM CUBE ARCHITECTURE AND DESIGN.
- TITLE OVERLAY DRAWINGS AND OWNERSHIP BOUNDARIES ARE PRODUCED USING ALL REASONABLE ENDEAVOURS. CUBE ARCHITECTURE AND DESIGN CANNOT BE RESPONSIBLE FOR THE ACCURACY OR SCALE DISCREPANCY OF BASE PLANS SUPPLIED TO THEM.

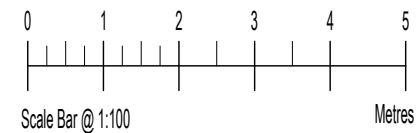

Rev	Description	Date	By
Status: PLANNING			
Client: BROTHERS OF CHARITY SERVICES			
Contract: HILLCREST HOUSE THINGWALL HOUSE LIVERPOOL			
Drawing: EXISTING ELEVATIONS			
Drawing No: AS877-04	Revision: -	Scales: 1:100@A3	
Drawn: DMR	Checked: -	Date: May '25	