


-

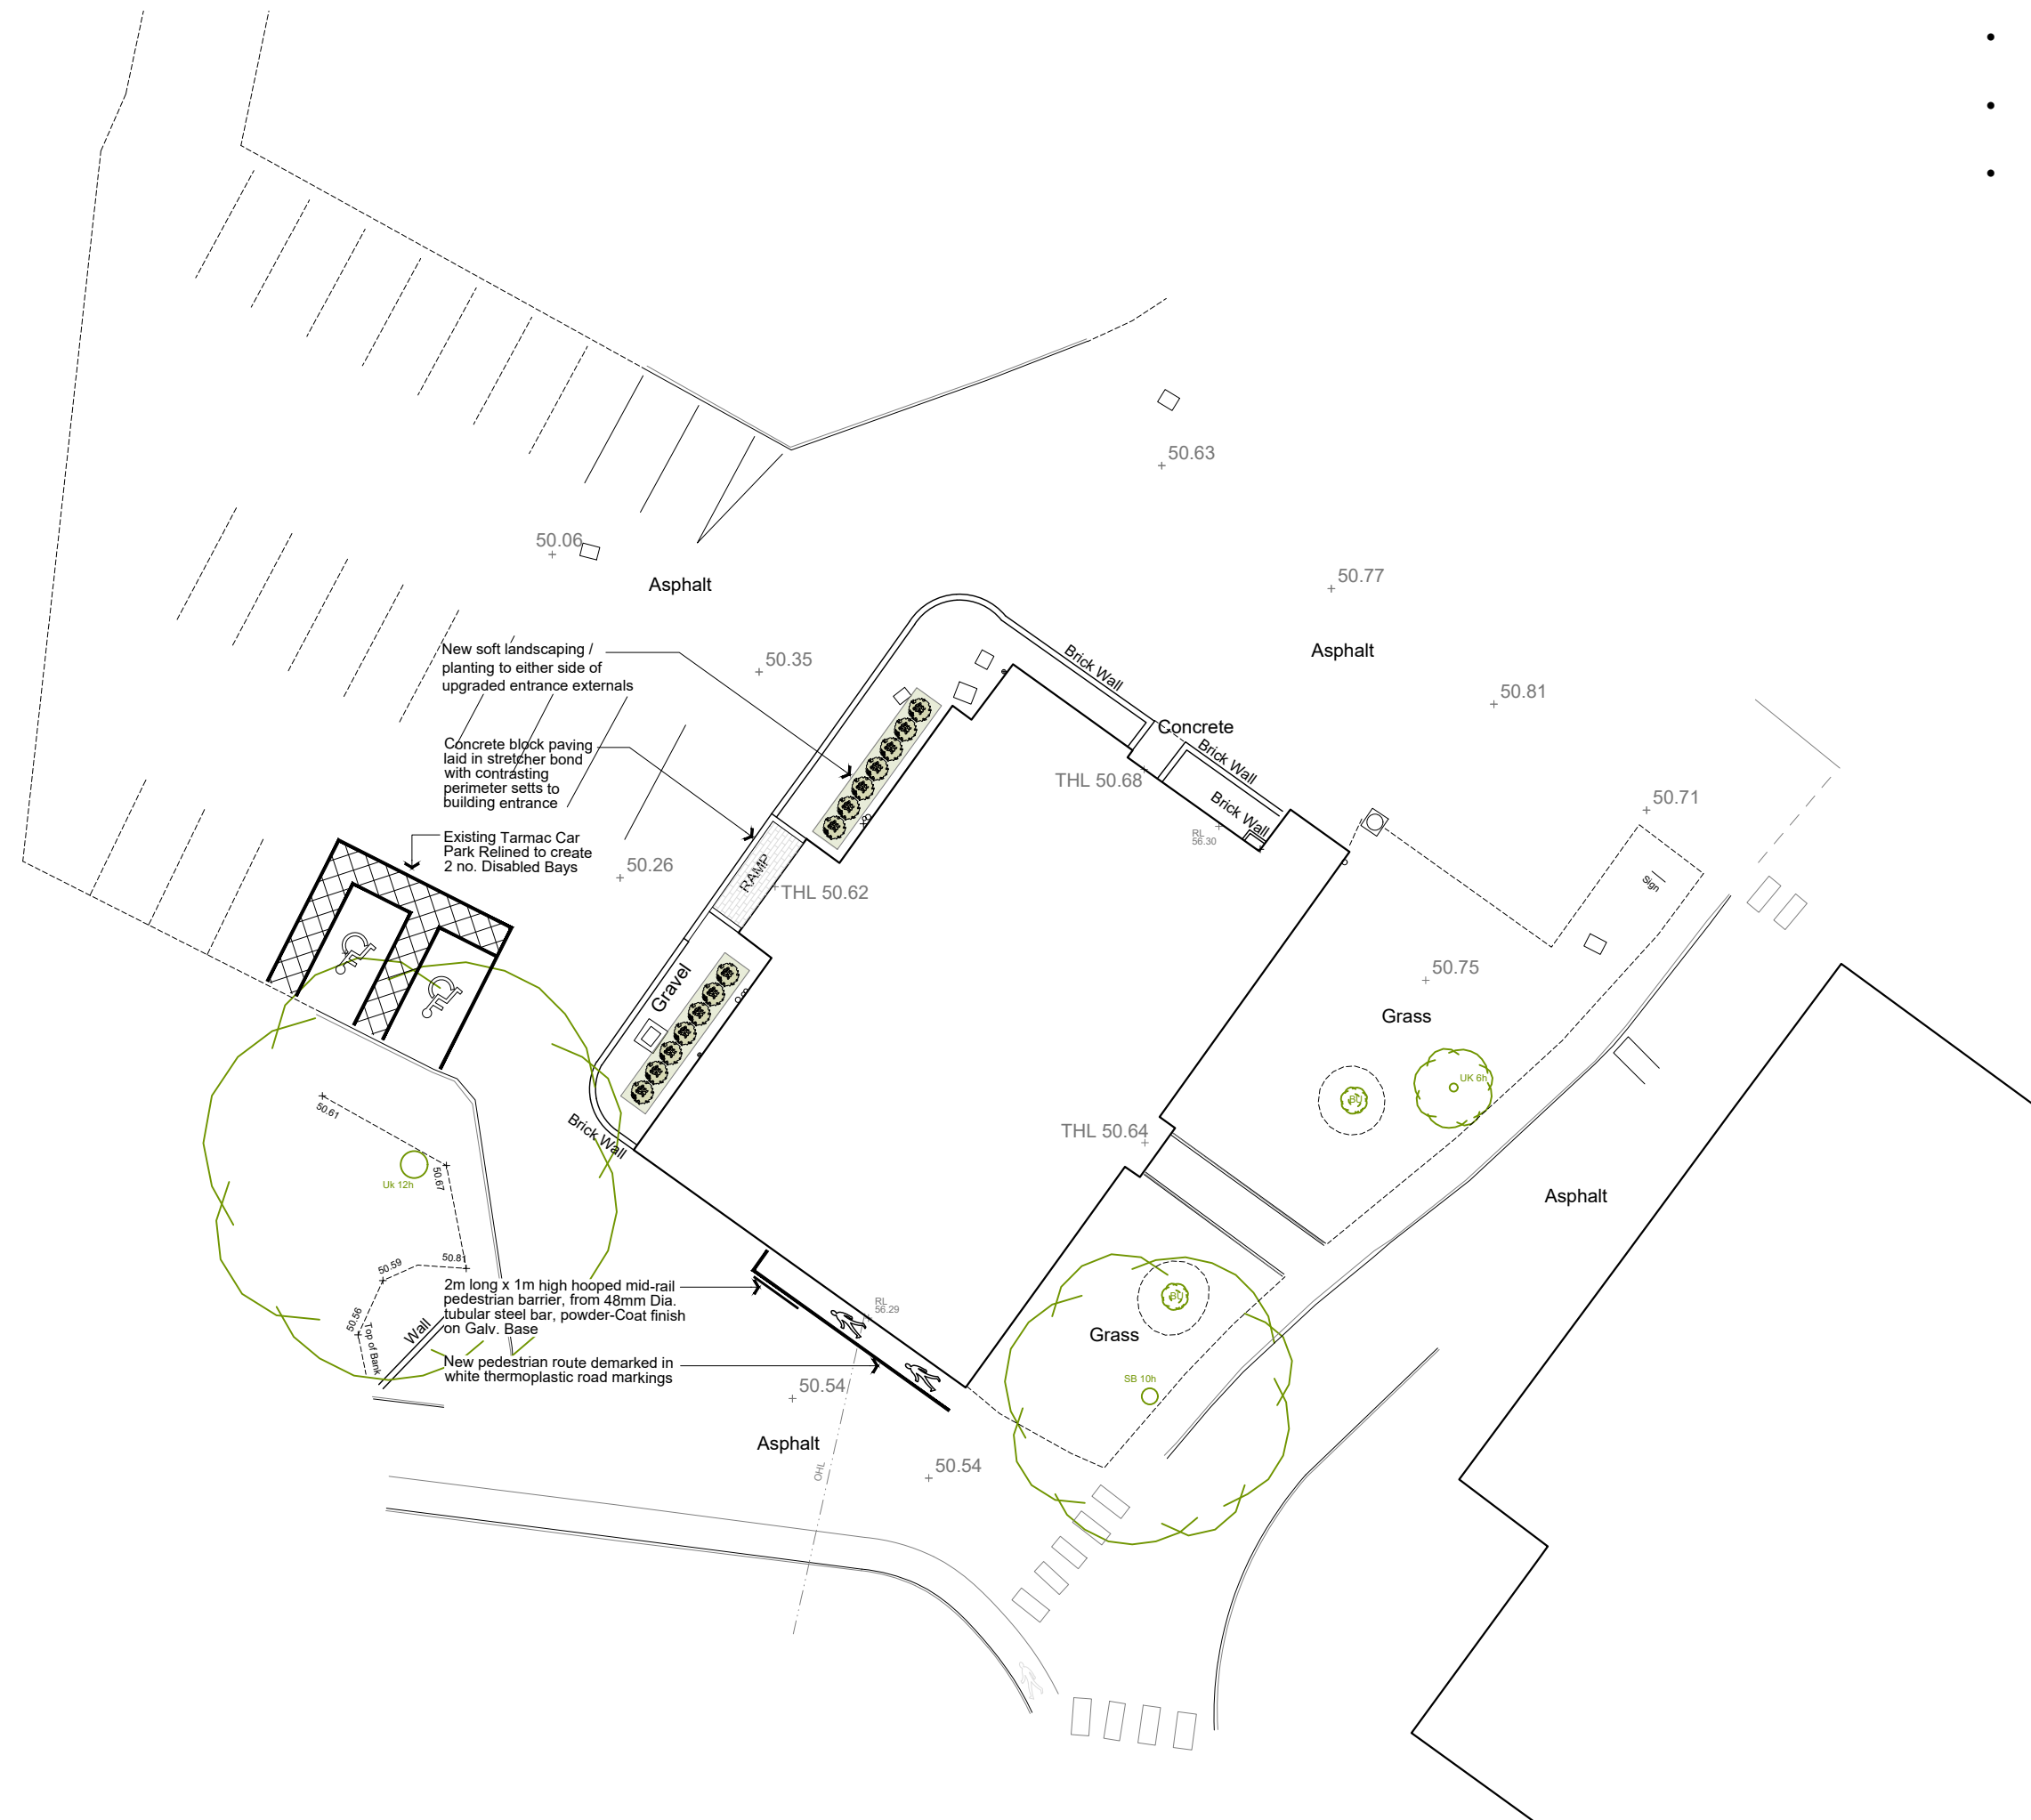

Rev	Description	Date	By
-----	-------------	------	----

Status:
PLANNING

Client:
BROTHERS OF CHARITY SERVICES

Contract:
HILLCREST HOUSE
THINGWALL HOUSE
LIVERPOOL

Drawing:
PROPOSED SITE PLAN

Drawing No: AS877-05	Revision: -	Scales: 1:250@A3
Drawn: DMR	Checked: -	Date: May '25