




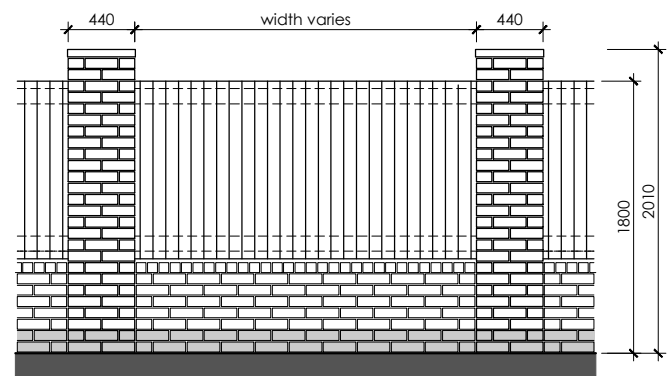

Boundary Wall Elevation

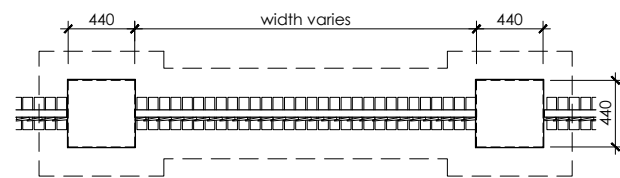


Boundary Wall Plan
Boundary Type A
1.8m High

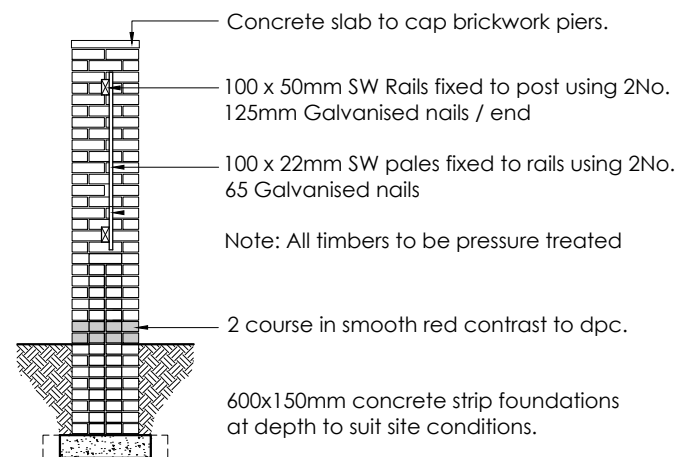


Boundary Wall Section




Typical Elevation
900mm High Railings
Boundary Type B

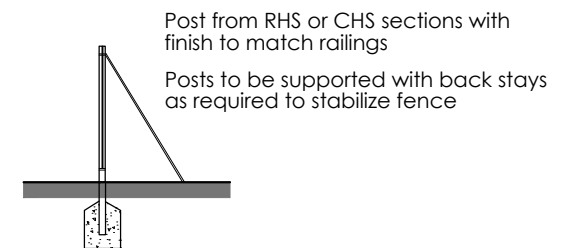


Section

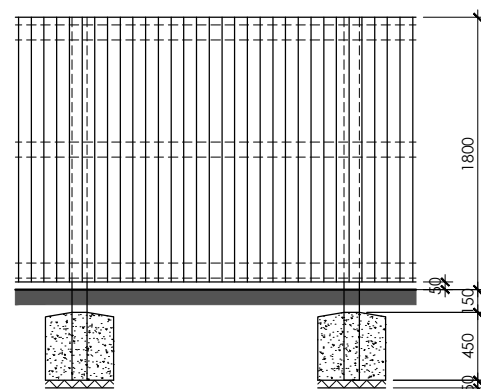


Elevation

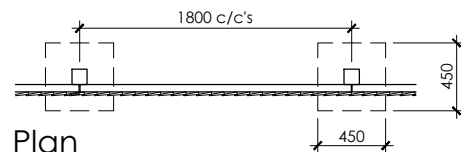


Plan
Feathered Edge Fencing
Boundary Type C
1.5m High
1.8m High

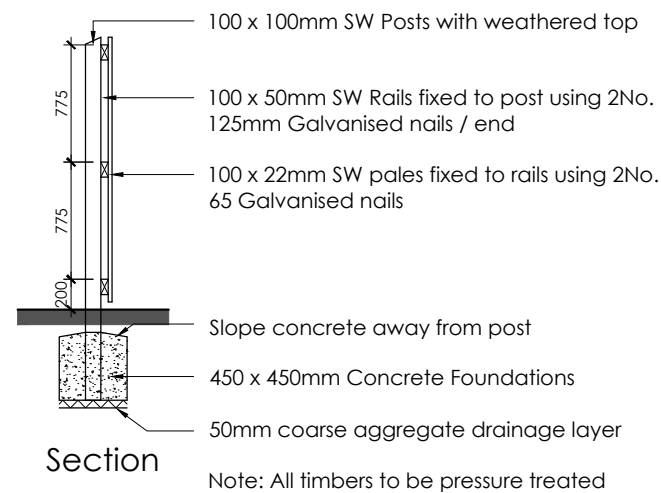

Section

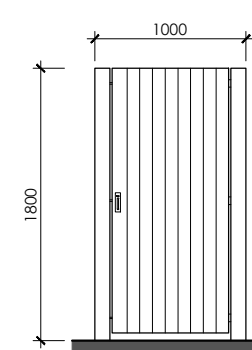


Front View

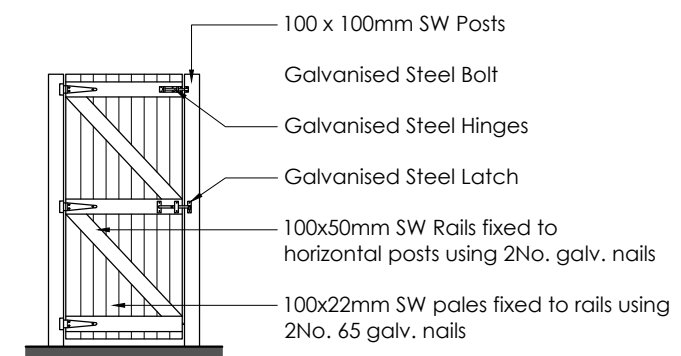


Rear View

Access Gate Details

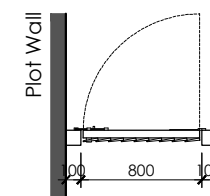

Plan View

Note: All timbers to be tanalised, apply min. 2 coats of Timber Preservative

 

A	JUNE.25	SHW	SCALE BAR ADDED
REV	DATE	DRAWN	DESCRIPTION
TITLE:			
BOUNDARY DETAILS			
 Breck Homes 20 Sceptre Court Bamber Bridge Preston PR5 6AW tel: 01253 587 010 web: www.breck.co.uk/homes hello@breck.co.uk			
PROJECT: PILCH LANE, LIVERPOOL			
DATE: APR.25	SCALE: 1:50 @ A3	JOB REF: -	DRAWING NUMBER: P04 Pilch Lane / Boundary Details
REV: A			

NOTE : THIS DRAWING TO BE READ IN CONJUNCTION WITH THE BOUNDARY TREATMENTS PLAN - P03