



REVISIONS


- Rev. A Drawing updated following client review 27.05.22
- Rev. B Drawing updated following LPA meeting 26.08.22
- Rev. C Drawing updated following LPA pre-app advice. 05.01.23
- Rev. D Windows to Landing, Bed. 2 & Lounge/Living repositioned. 06.07.23
- Rev. D Single storey annexe removed; double doors added to West elevation. 27.11.23

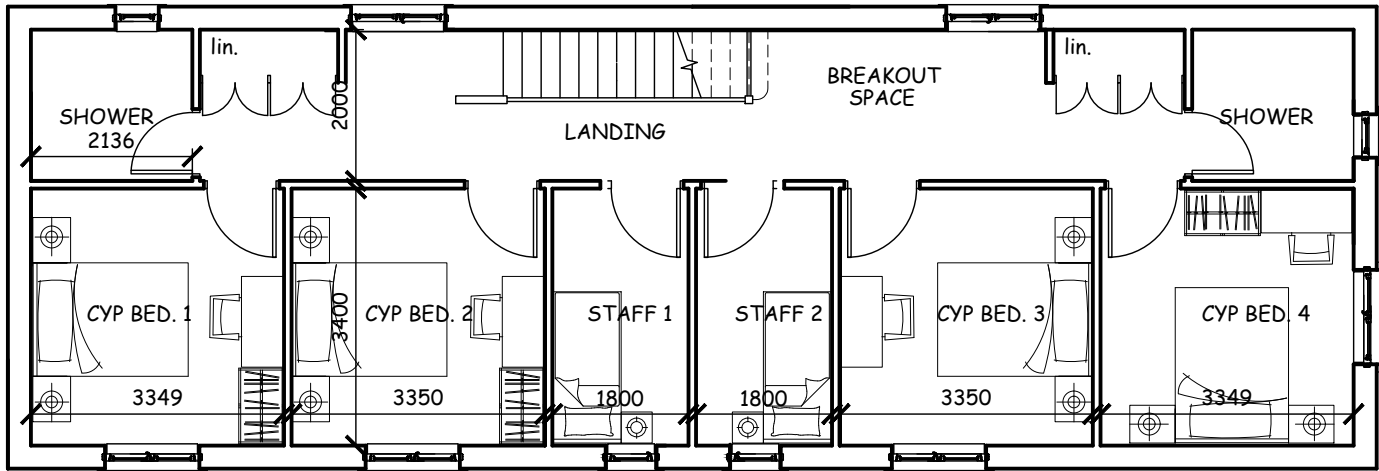

FIRST FLOOR PLAN

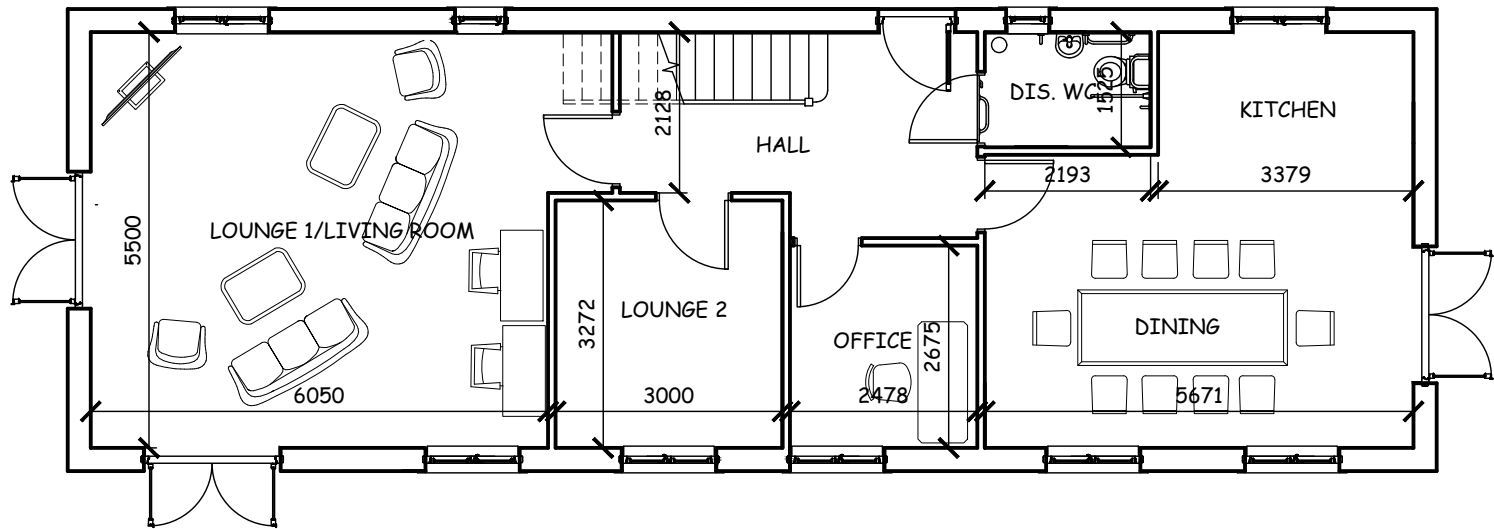

GROUND FLOOR PLAN

 

scale bars

project

PROPOSED CHILDRENS HOME
at 118 RBBLERS LANE,
KIRKBY, L32 7RB

title

PROPOSED PLANS

ALEX HALFORD
architectural technician & building design consultant

11 Ploughmans Close
Southport
PR9 8QZ

(m) 07715 353219

scale:	1:100 @ A3
date:	May 2022
drawing no:	A1381 SK 02E