


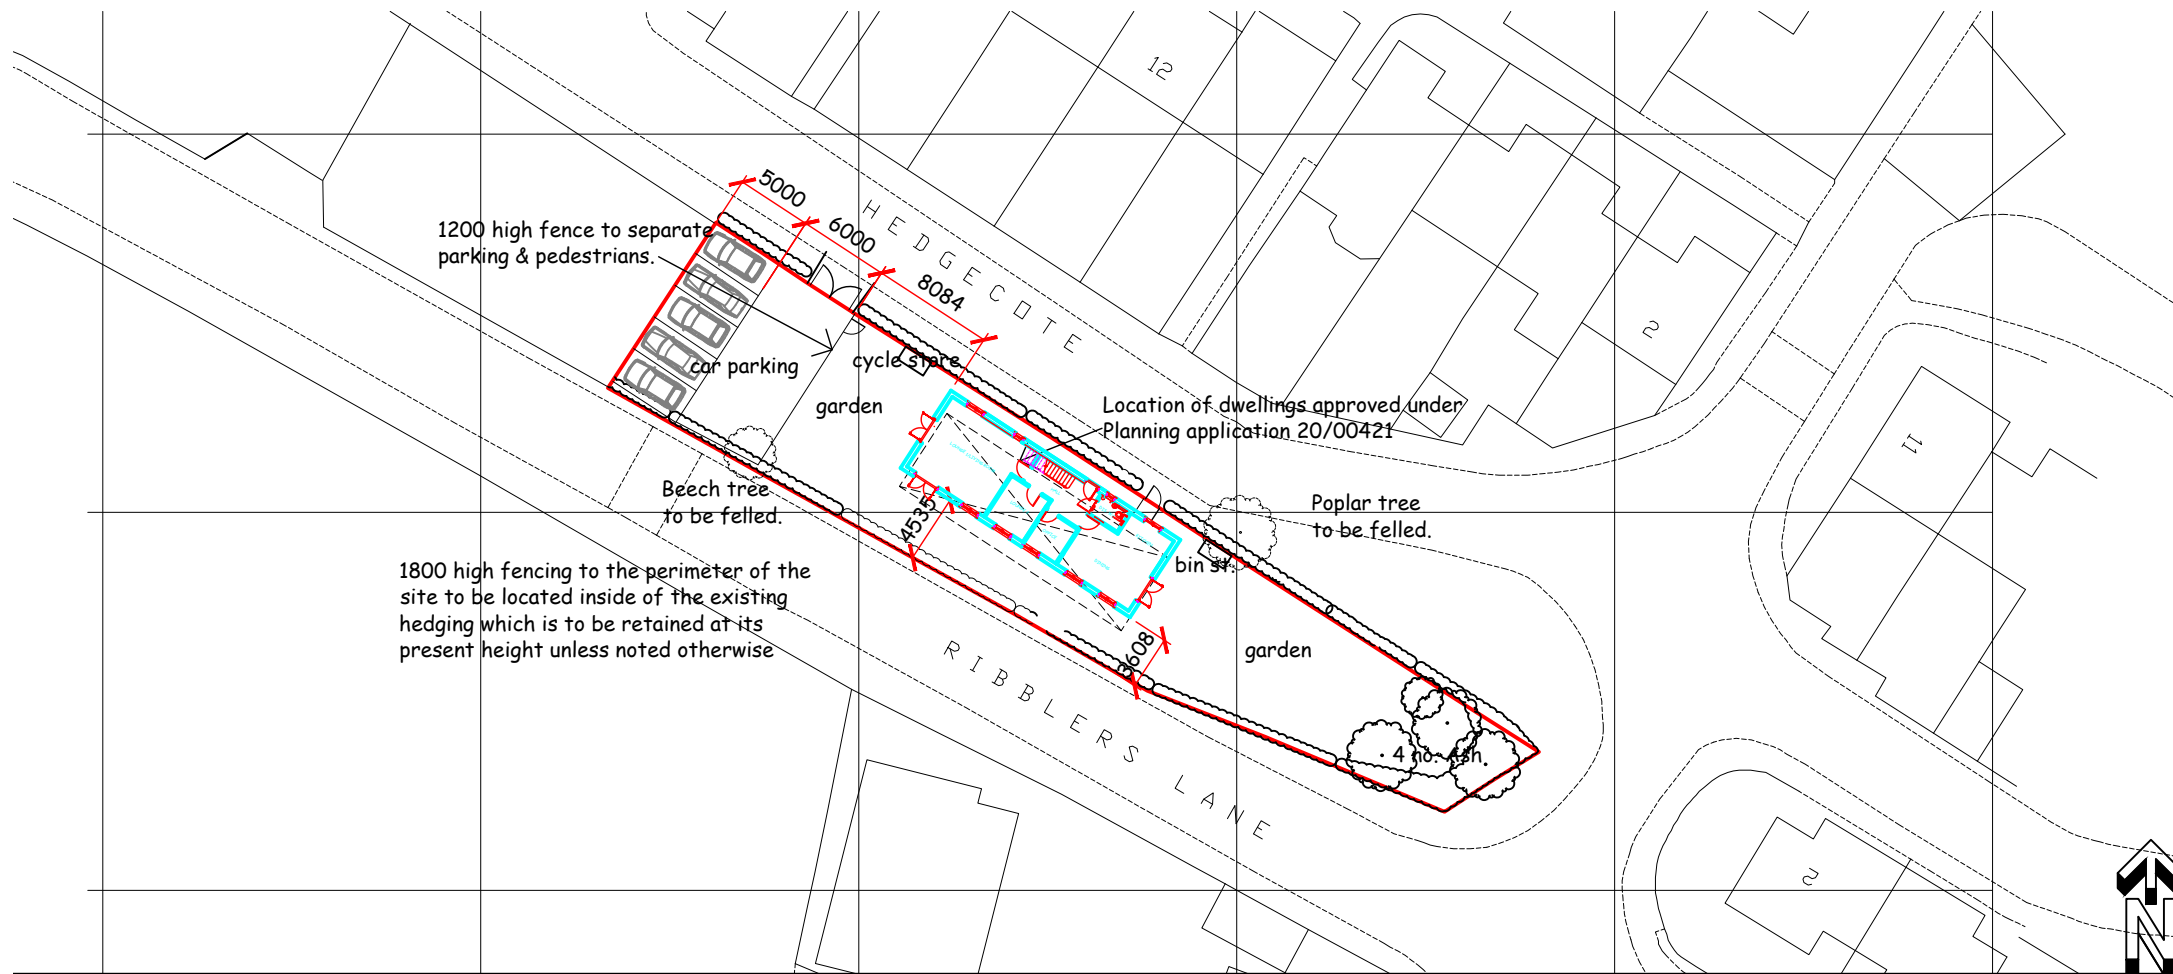

PROPOSED SITE PLAN



EXISTING SITE PLAN




2000 high perimeter fencing to be PPC coated (RAL 9005 - Green) vertical 25Ø round hollow section pales at 124 ctrs with 60x60 posts at 3000 ctrs.

FENCING DETAILS

REVISIONS

- | | |
|--------------------|--|
| Rev. A
06.07.23 | Location of dwellings approved under planning application 20/00421 indicated; fence to separate parking/pedestrians added; bin store repositioned. |
| Rev. B
27.11.23 | Single storey annexe removed; Building relocated more centrally on the site. |

 

scale bars

project
PROPOSED CHILDRENS HOME
at 118 RBBLERS LANE,
KIRKBY, L32 7RB

title
EXISTING and PROPOSED
SITE PLANS

ALEX HALFORD
architectural technician & building design consultant

11 Ploughmans Close
Southport
PR9 8QZ
(m) 07715 353219

scale: 1:500 @ A3
date: Jun. 2022
drawing no: A1381 SK 04B