


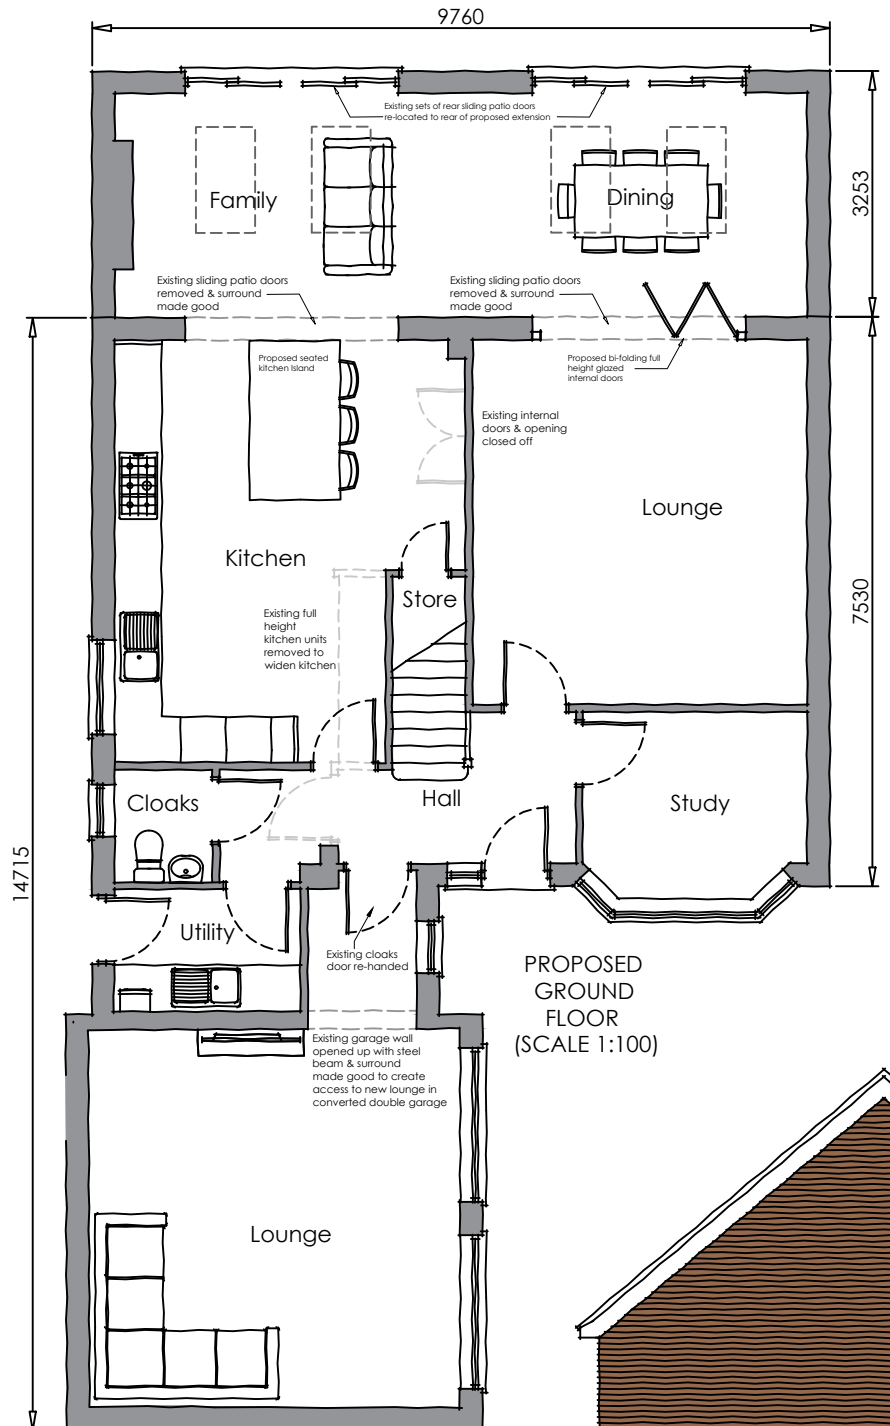

PROPOSED
GROUND
FLOOR
(SCALE 1:100)




PROPOSED SIDE ELEVATION
(SCALE 1:100)



PROPOSED SIDE ELEVATION
(SCALE 1:100)



PROPOSED REAR ELEVATION
(SCALE 1:100)

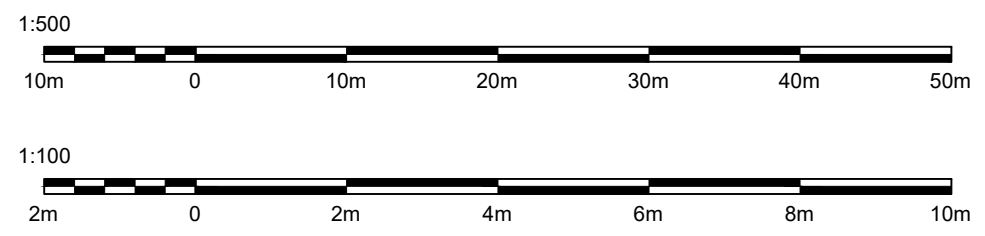

PLANNING ISSUE						
Project Description		Scale	Paper Size	Date	Drawn	Revision
Proposed Garage Conversion & Rear Extension		1:100 & 1:500	A3	July 2022	AD	-
Site Address		Drawing No.				
4 Derwent Way		4DW/PD/03				
Knowsley		Note				
L14 7AN		All dimensions to be verified with the drawing office. All dimensions/levels are to be checked on site and any discrepancies to be referred back to Architect prior to proceeding.				
Drawing Title		All specifications, materials and workmanship to be in accordance with current Building Regulations.				
Proposed Floor Plan & Elevations		All component sizes and references are to be checked prior to materials order. The position of existing drain runs are to be checked and confirmed on site prior to proceeding with the works. All relevant boundary positions are to be dimensionally checked prior to proceeding with the works.				
		This drawing is the copyright © and shall not be altered, copied, photographed or reproduced in any way without the consent of the Architect.				