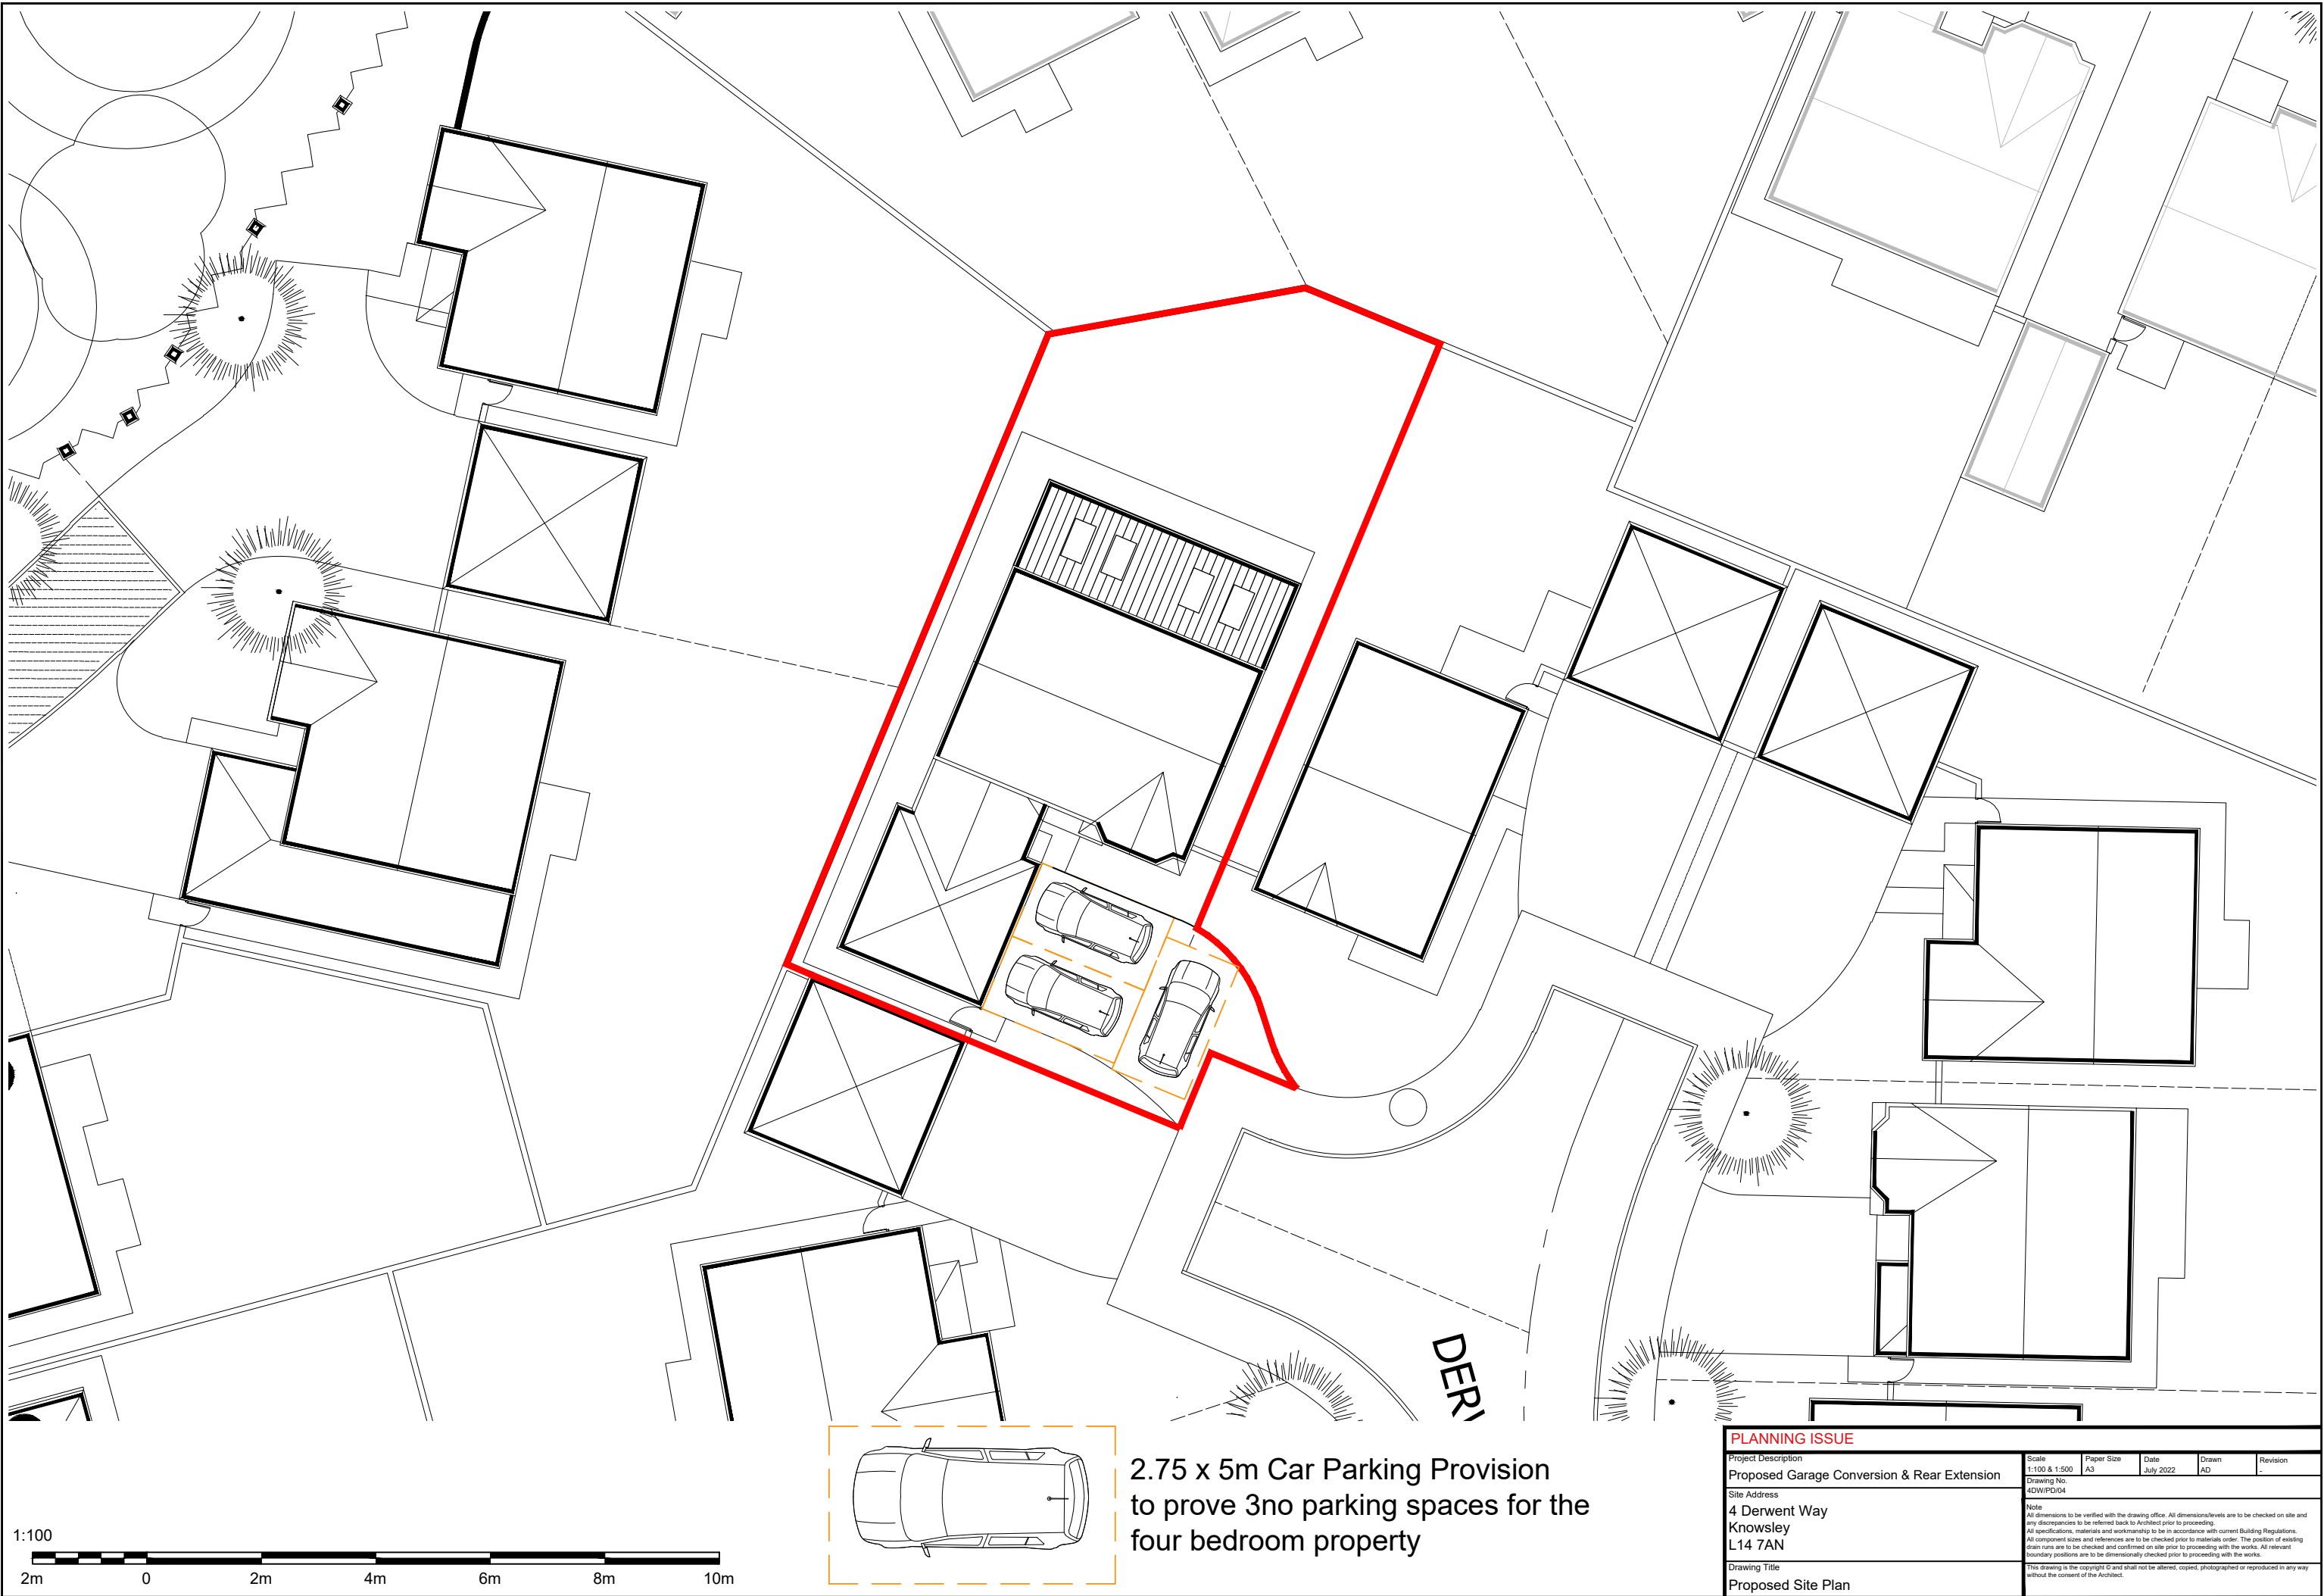


2.75 x 5m Car Parking Provision
to prove 3no parking spaces for the
four bedroom property

PLANNING ISSUE

Project Description	Scale 1:100 & 1:500	Paper Size A3	Date July 2022	Drawn AD	Revision
Proposed Garage Conversion & Rear Extension					
Site Address	Drawing No. ADW/PD/04				
4 Derwent Way Knowsley L14 7AN	Note All dimensions to be verified with the drawing office. All dimensions/levels are to be checked on site and any discrepancies to be referred back to Architect prior to proceeding. All specifications, materials and workmanship to be in accordance with current Building Regulations. All component sizes and references are to be checked prior to materials order. The position of existing drain runs are to be checked and confirmed on site prior to proceeding with the works. All relevant boundary positions are to be dimensionally checked prior to proceeding with the works.				
Drawing Title	This drawing is the copyright © and shall not be altered, copied, photographed or reproduced in any way without the consent of the Architect.				
Proposed Site Plan					