


This drawing is protected by copyright. It may not be reproduced in any form or by any means for any purpose without written permission of Harrison Stringfellow Architects © [Harrison Stringfellow (UK)]  
Do not scale this drawing. All dimensions to be checked on site by the contractor and such dimensions to be their responsibility. All work must comply with relevant British Standards and Building Regulations requirements. Any discrepancies to be reported to Architects Copyright © All rights reserved. No part of this drawing may be reproduced or transmitted in any form without the prior permission in writing. **This drawing is for information purposes only. DO NOT USE THIS DRAWING FOR CONSTRUCTION PURPOSES**

THIS DRAWING IS TO BE  
PRINTED IN COLOUR

Notes:


- Structural survey to be undertaken by competent persons prior to demolition works commencing.
- Known asbestos on site, review asbestos survey prior to demolition works commencing.
- Refer to Demolition Construction Phase Health & Safety and RAMS by Nick Brookes Group
- Proposed demolition show in red

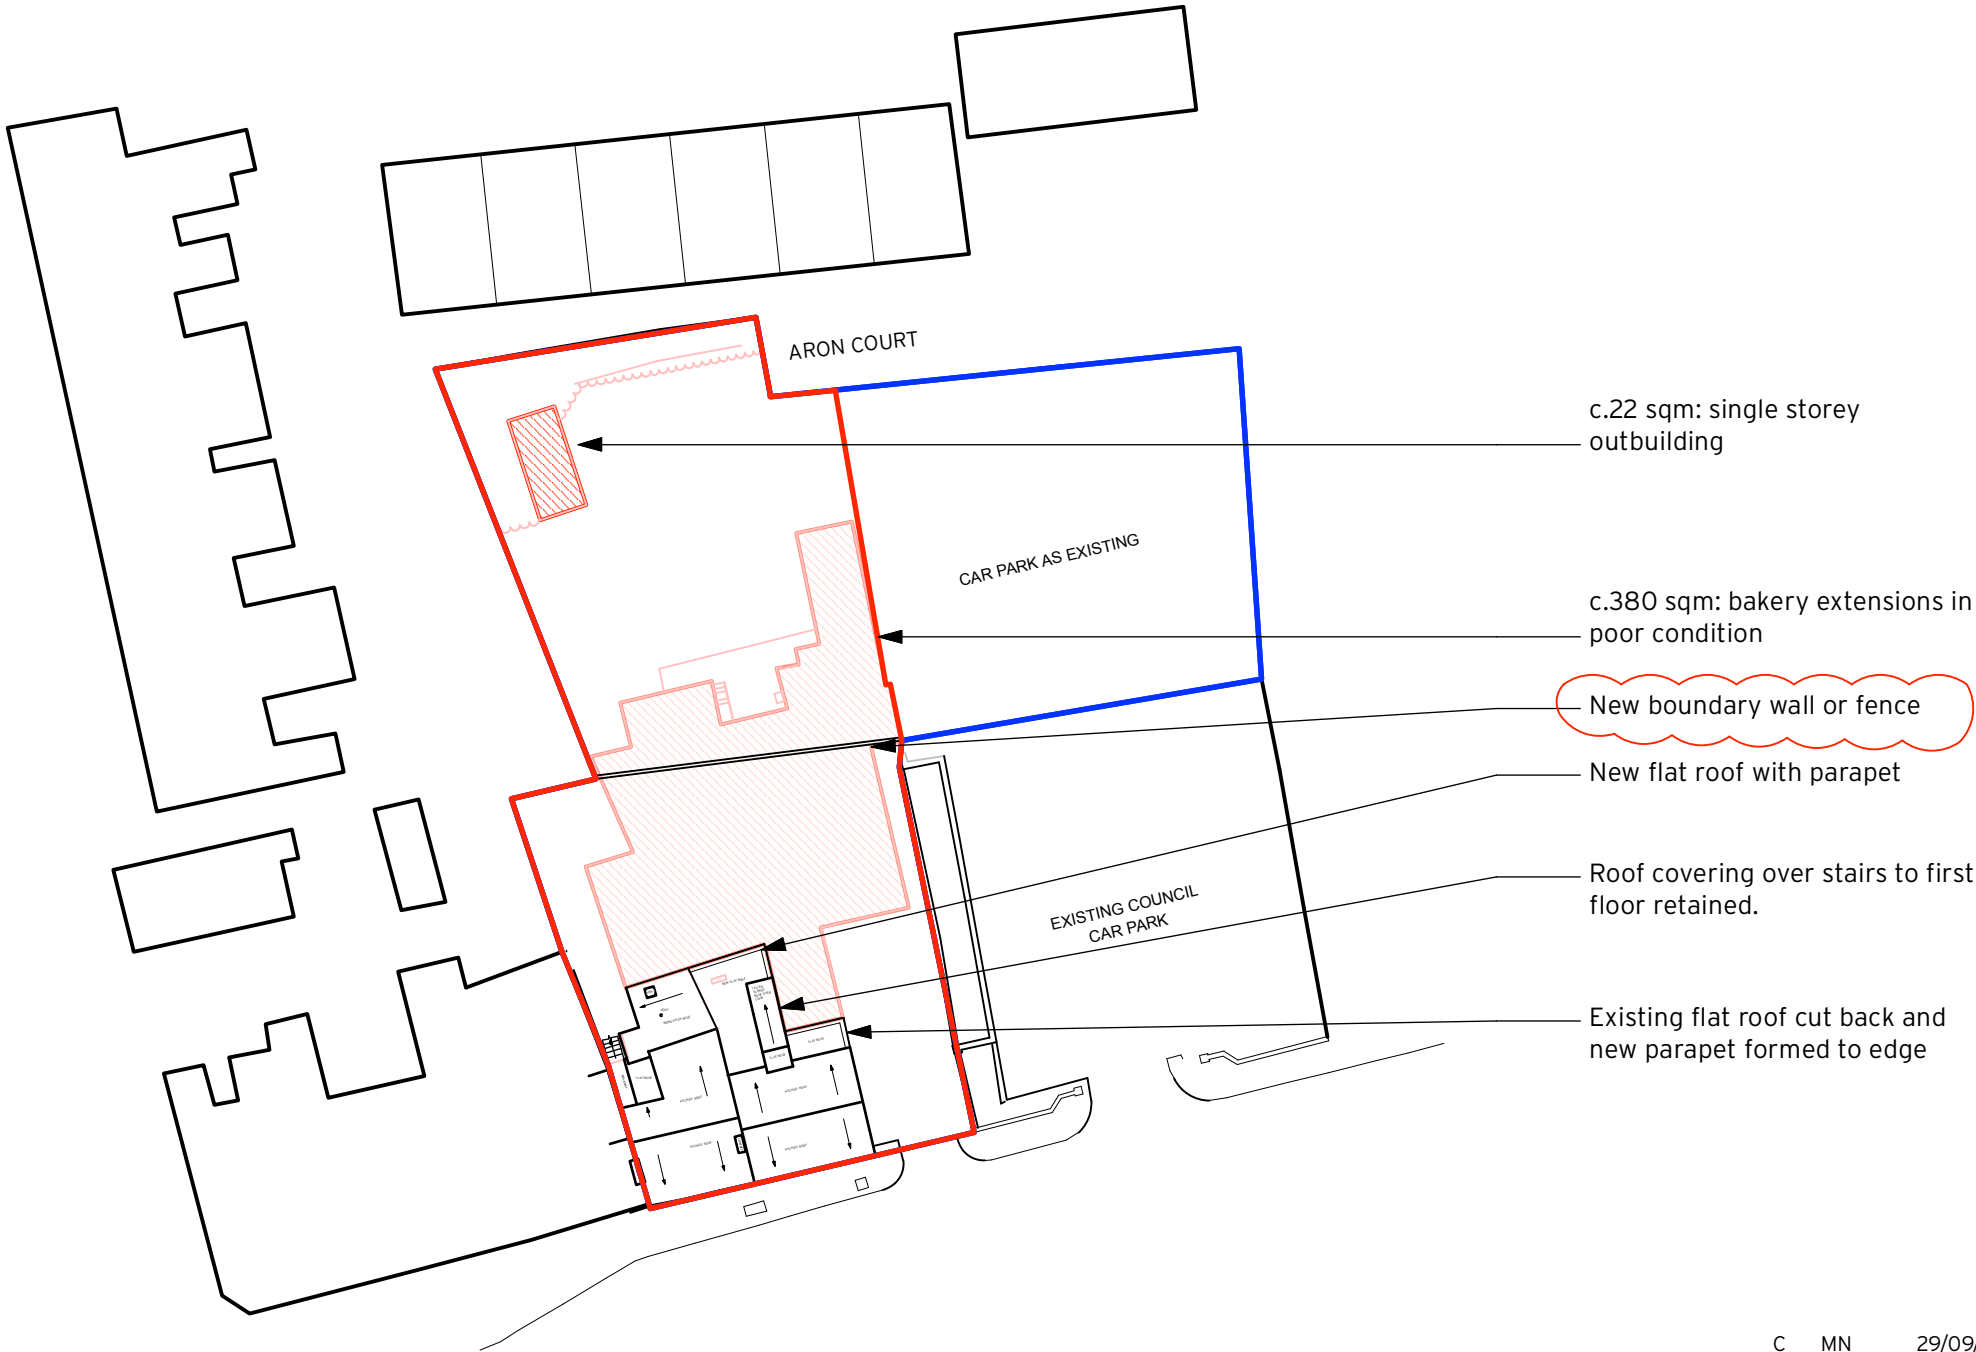

PROPOSED SITE PLAN

 c.402 SQM TO BE DEMOLISHED

|   |    |            |                                           |
|---|----|------------|-------------------------------------------|
| C | MN | 29/09/2022 | Updated to include boundary fence or wall |
| B | KB | 20/07/2022 | Amended to suit client changes            |
| A | KB | 12/07/2022 | Notes amended                             |

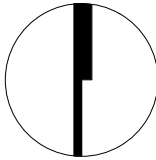

Harrison  
Stringfellow

43 Penny Lane  
Liverpool  
L18 1DE  
@hsahello  
harrisonstringfellow.co.uk



|                    |         |              |
|--------------------|---------|--------------|
| Drg No.            | Rev.    | Project Ref. |
| 278.03.03.01       | C       | 278          |
| Project Title      |         |              |
| RAY'S CRAFT BAKERY |         |              |
| Drg Title          |         |              |
| Proposed Site Plan |         |              |
| Client             |         |              |
| M RAY LTD          |         |              |
| Drawn by           | Checked | Date         |
| MN                 | MN      | 27/04/2022   |
| Stage              |         | Scale        |
| PLANNING           |         | 1:500 @ A3   |