



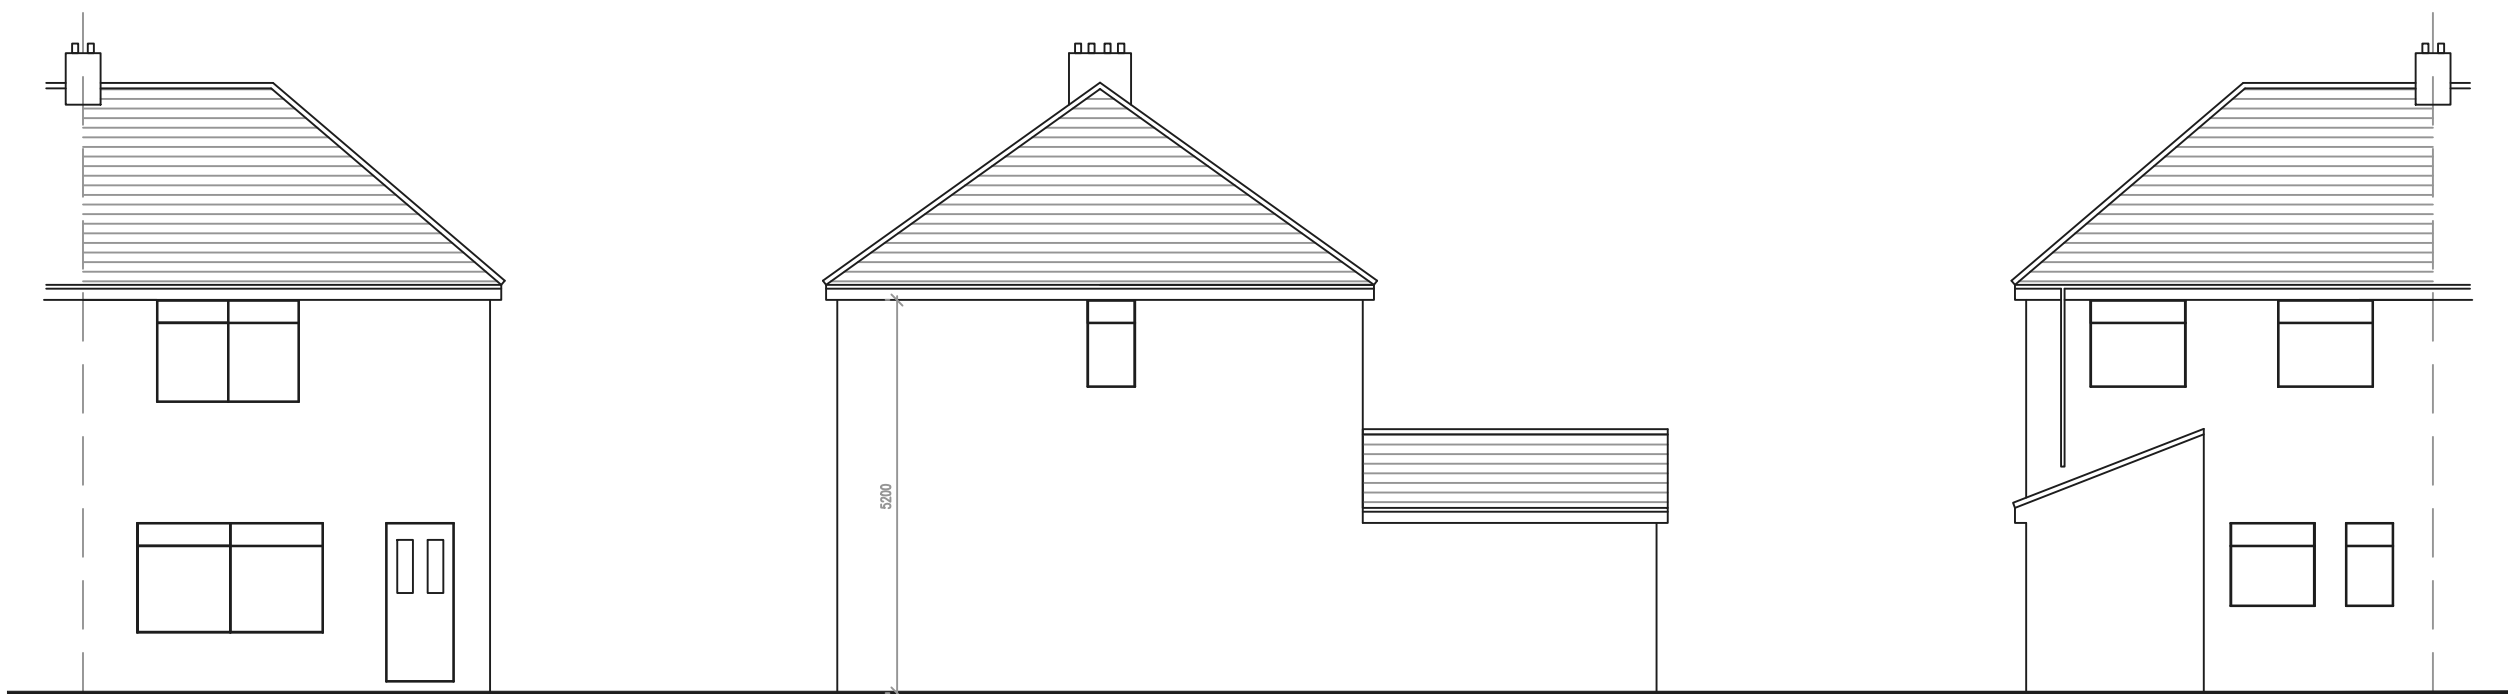



Existing Front Elevation

Existing Side Elevation

Existing Rear Elevation

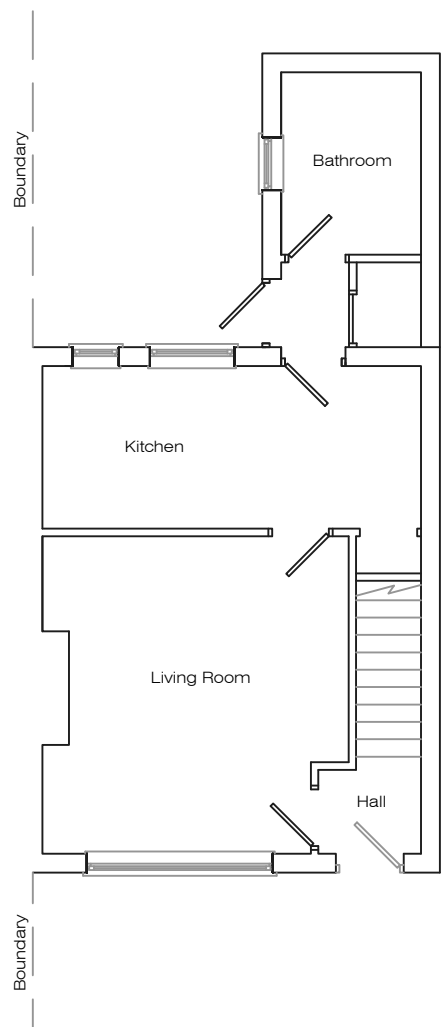

Existing Ground Floor Plan

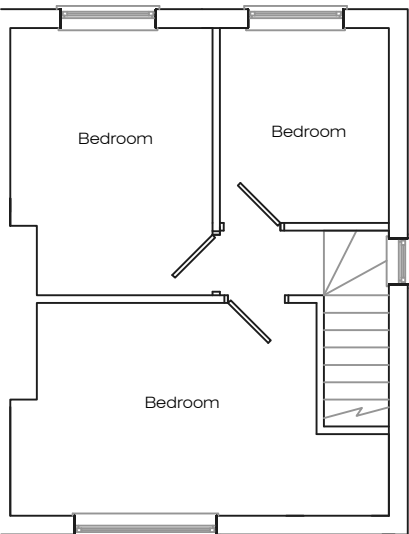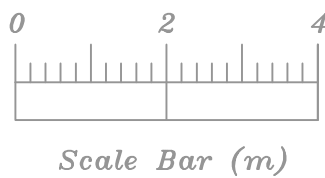

Existing First Floor Plan

Address				
7 Green way, L36				
Job Title				
Two storey extension to side and C2 conversion works				
Drawing title				
Existing Plans				
Chkd	Appvd	date	scale	Dwg No.
		Nov '24	1:100 @ A2	001