


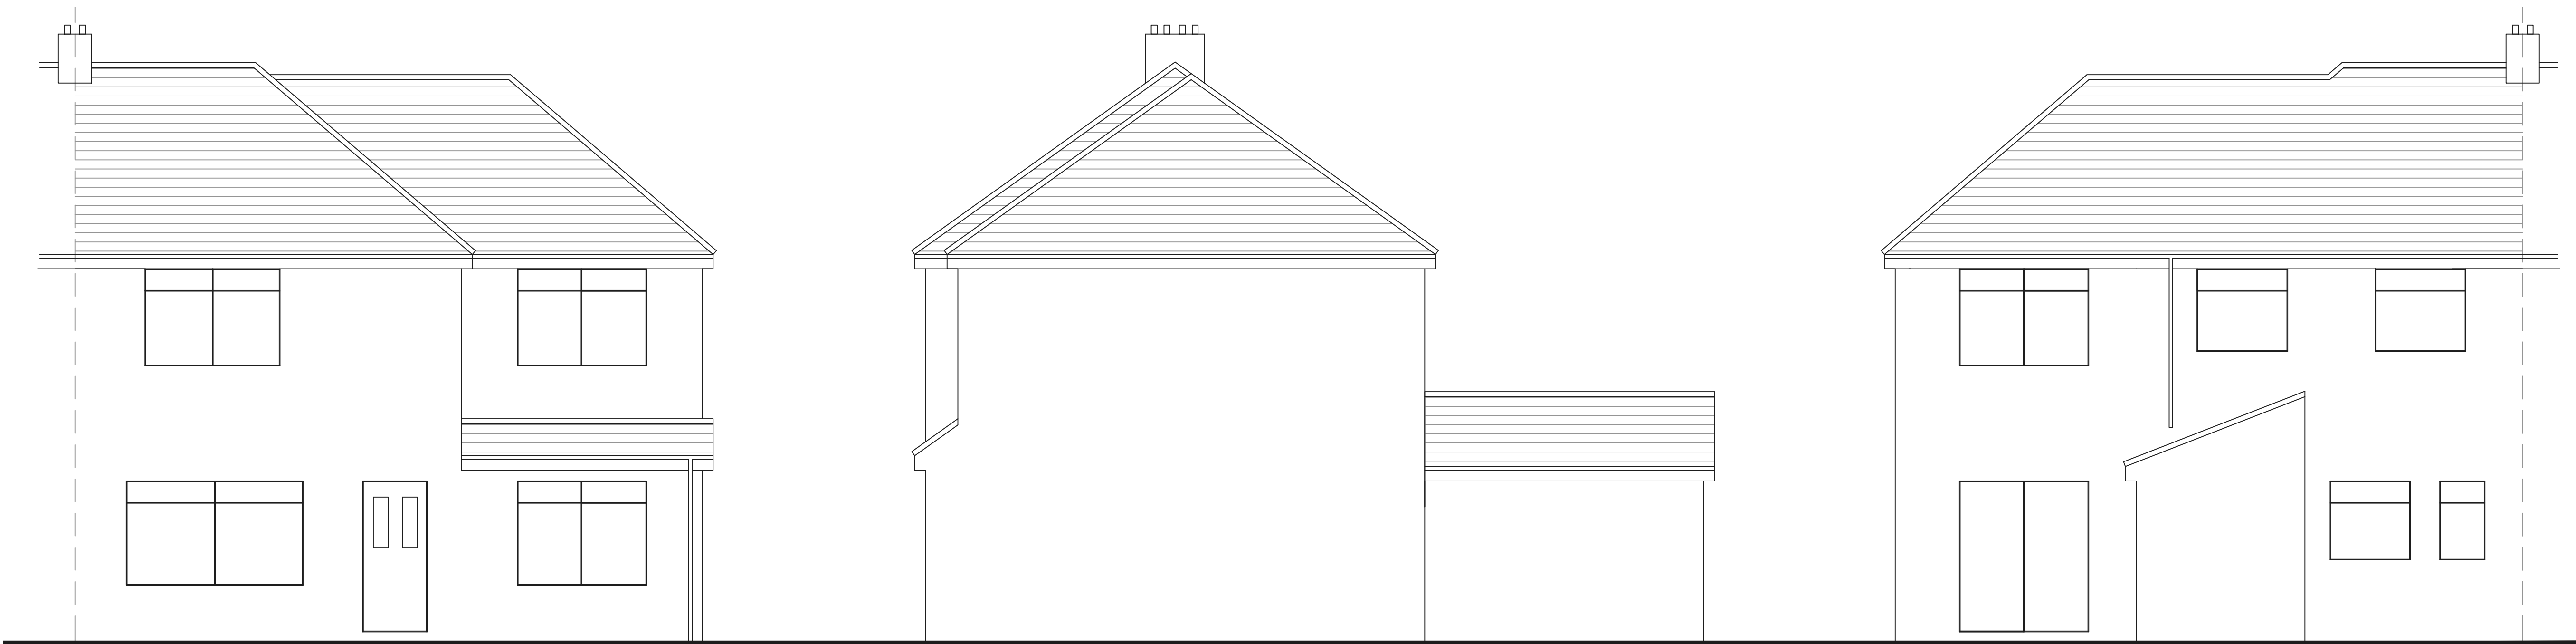


Proposed Front Elevation


Proposed Side Elevation

Proposed Rear Elevation


Standard Details 1:20

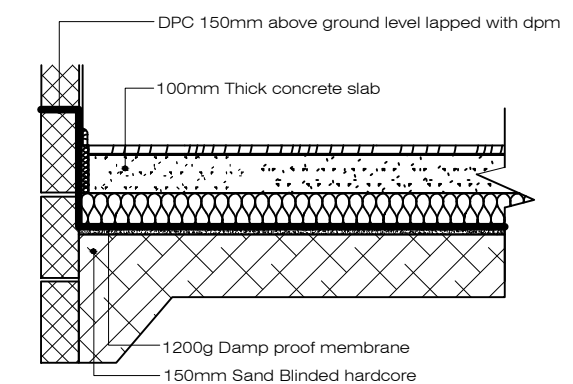


Solid Ground Floor

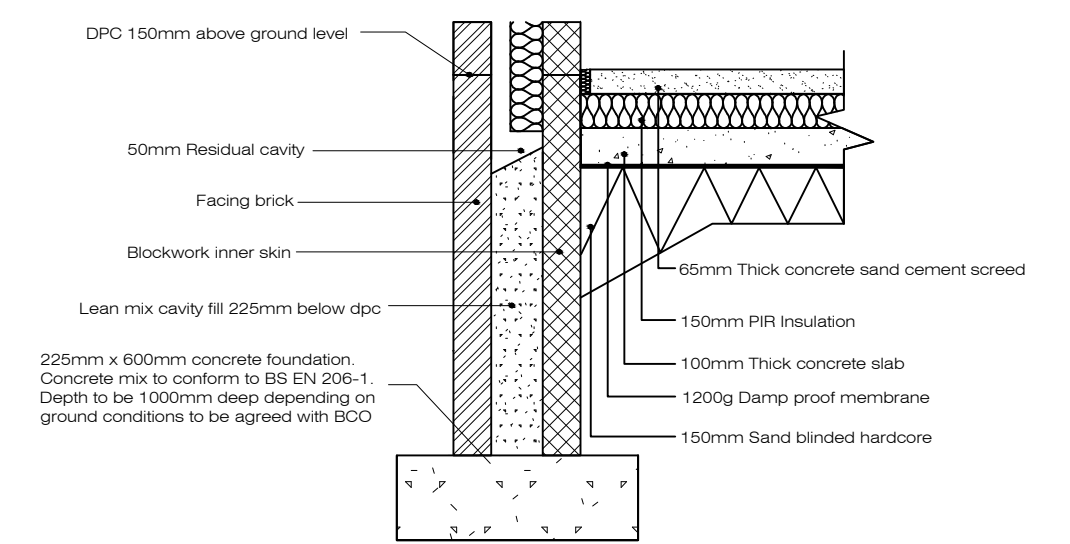


Strip Foundation

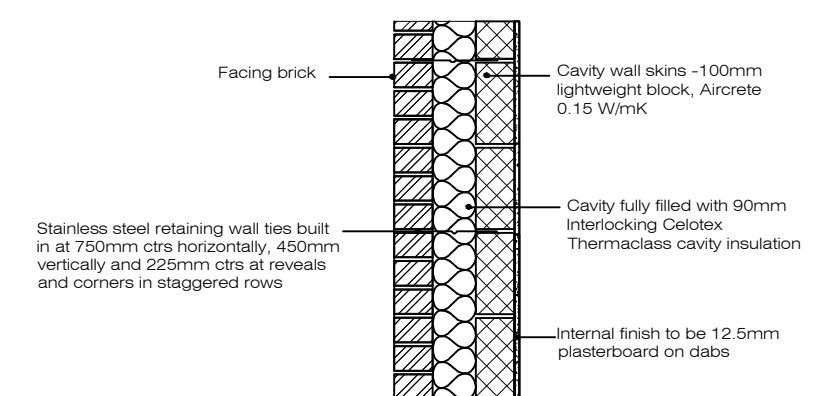


Full Fill Cavity Wall

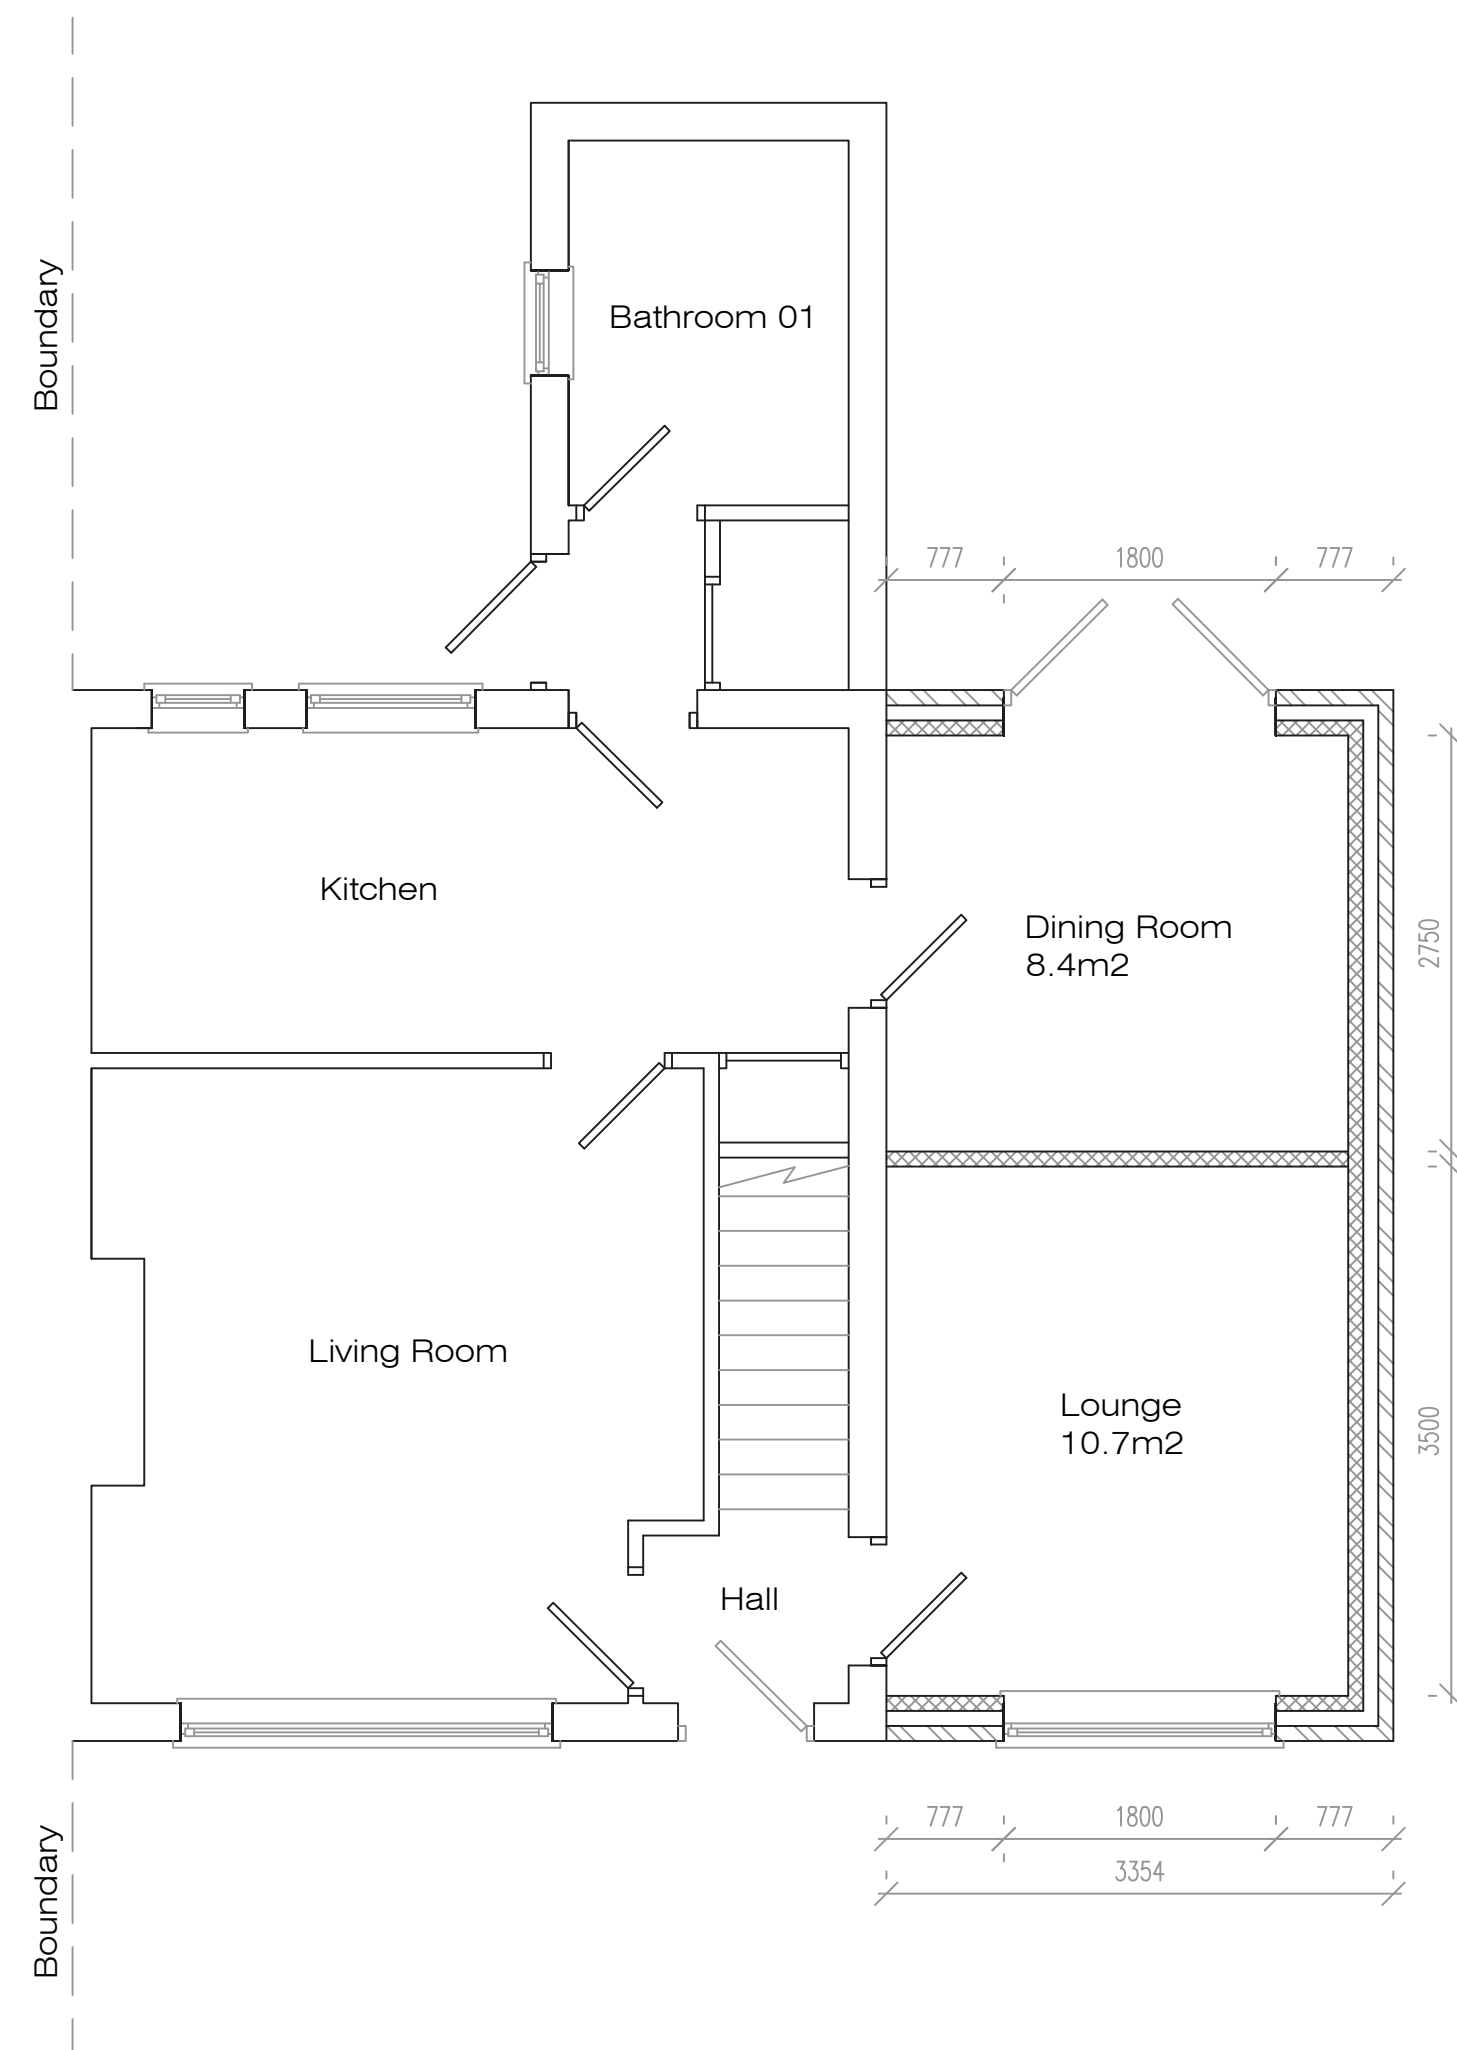

Proposed Ground Floor Plan

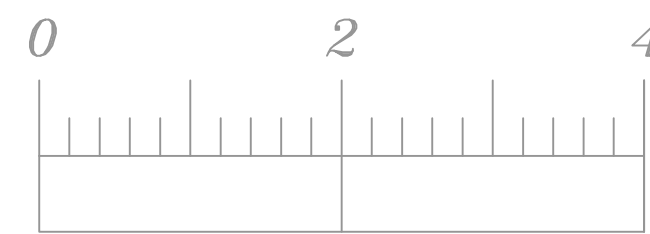

Scale Bar (m)

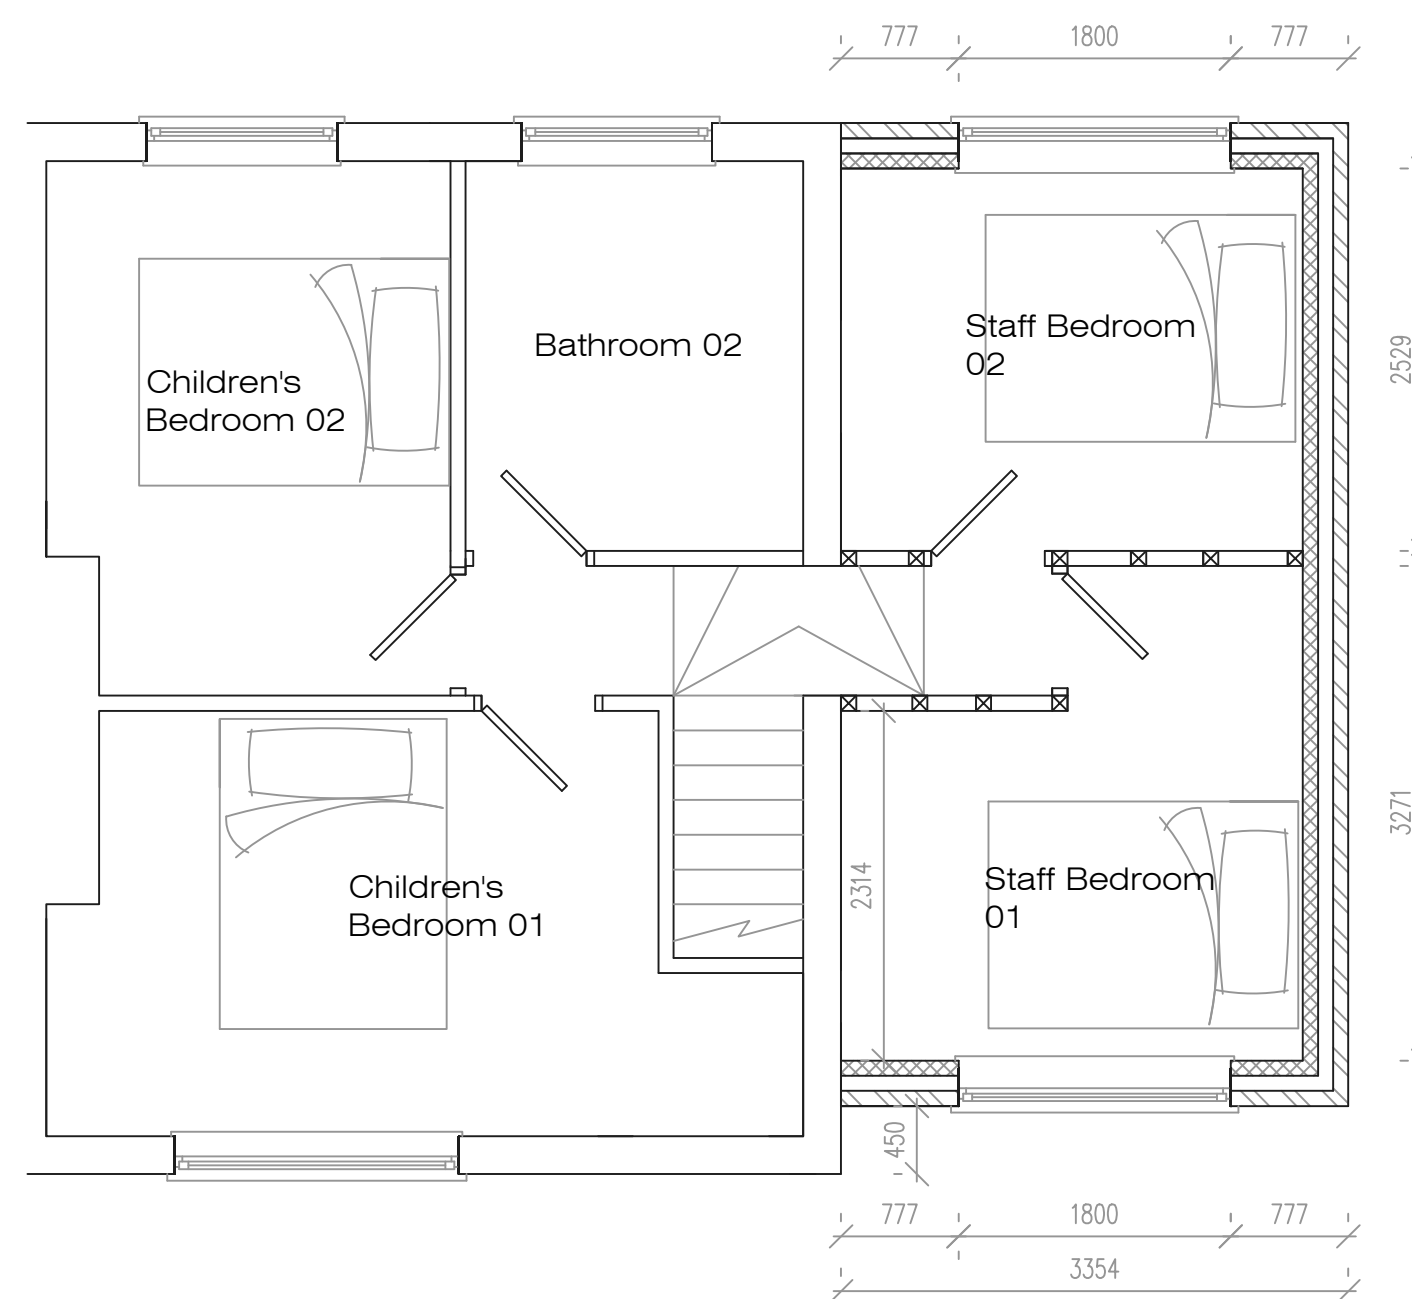

Proposed First Floor Plan

Address 7 Green way, L36			
Job Title Two storey extension to side and C2 conversion works			
Drawing title Proposed Plans			
Chkd	Appvd	date	scale
		Nov '24	1:50/1:20 ● A1
Dwg No.			002