




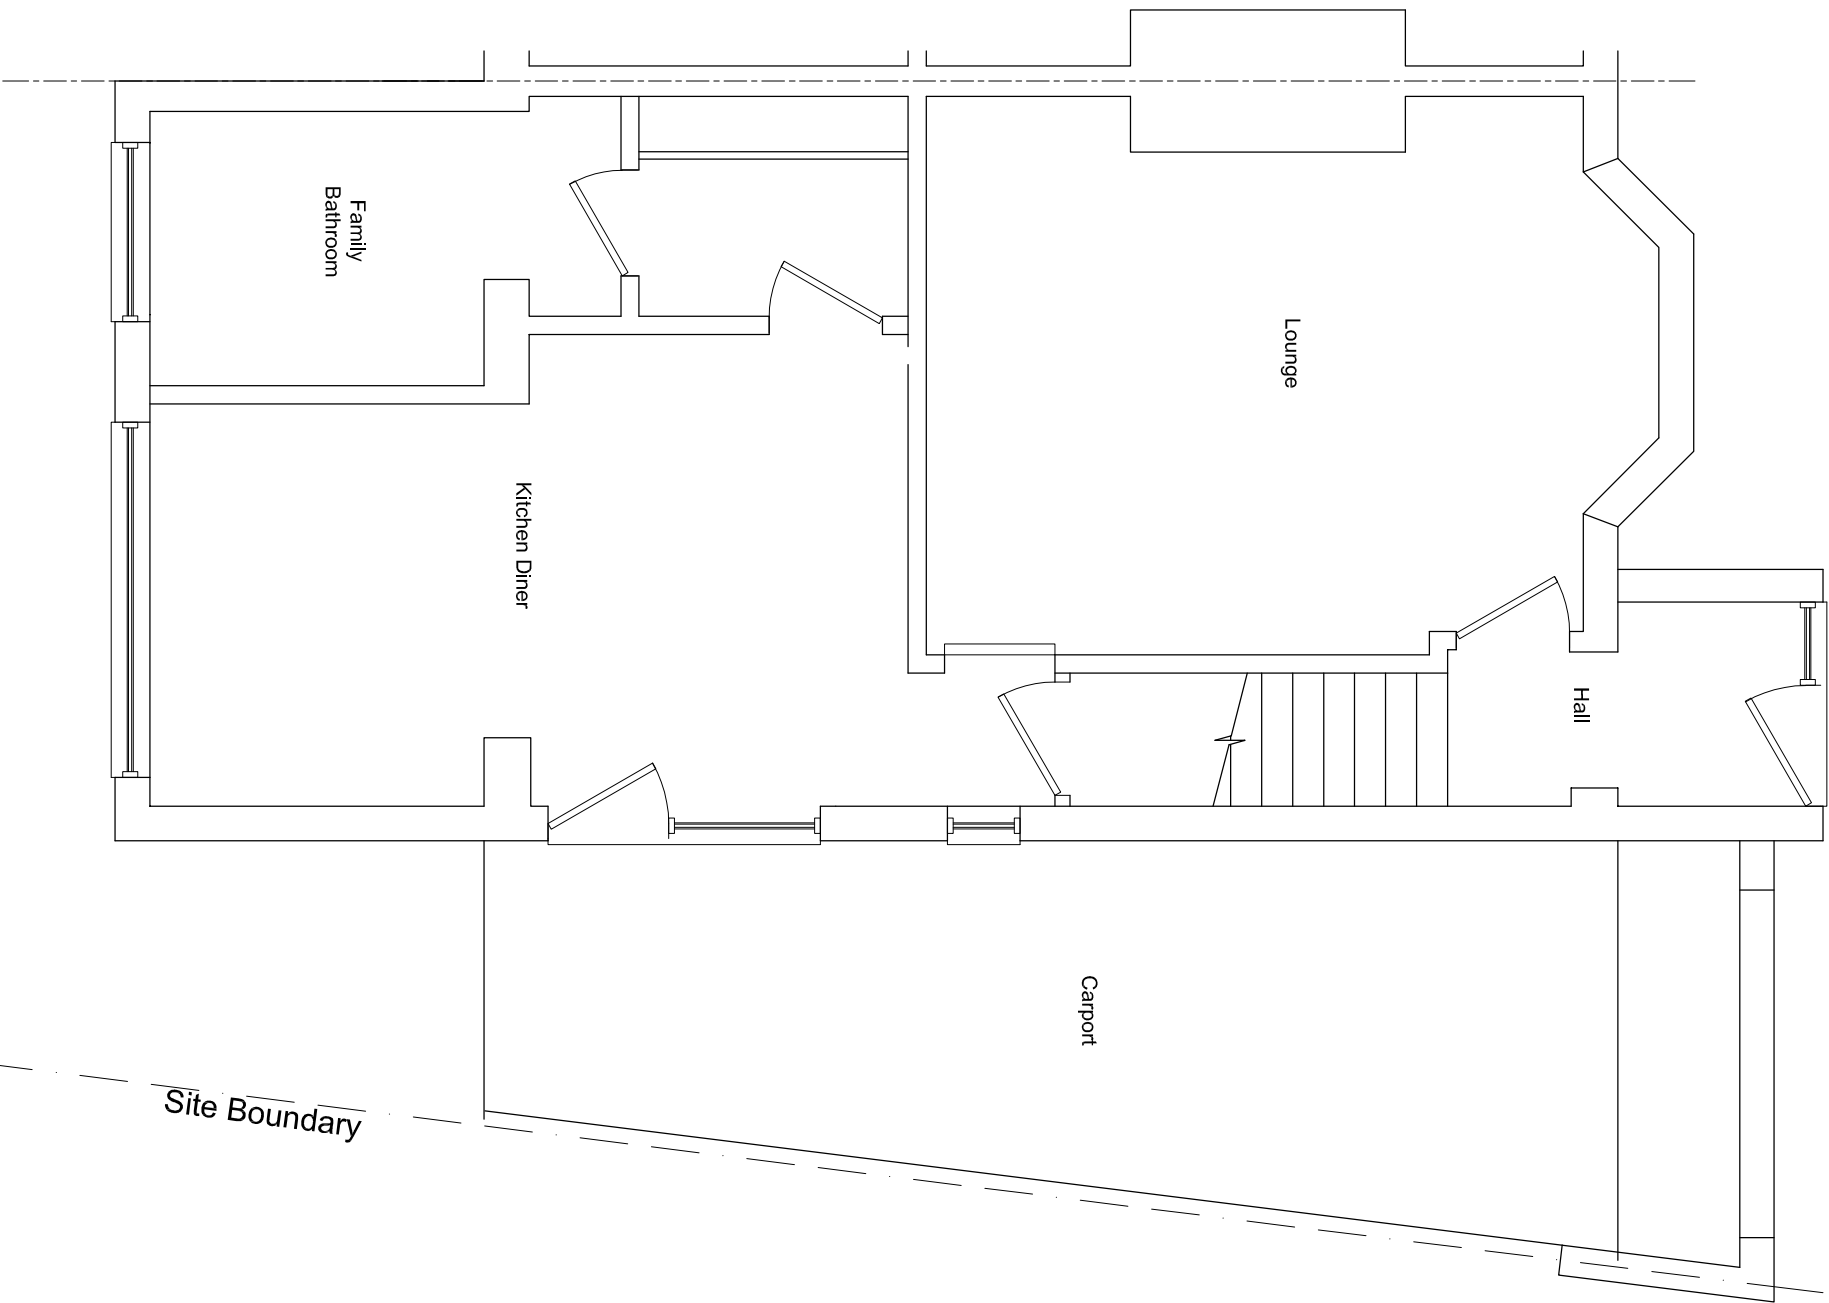


EXISTING GROUND FLOOR PLAN

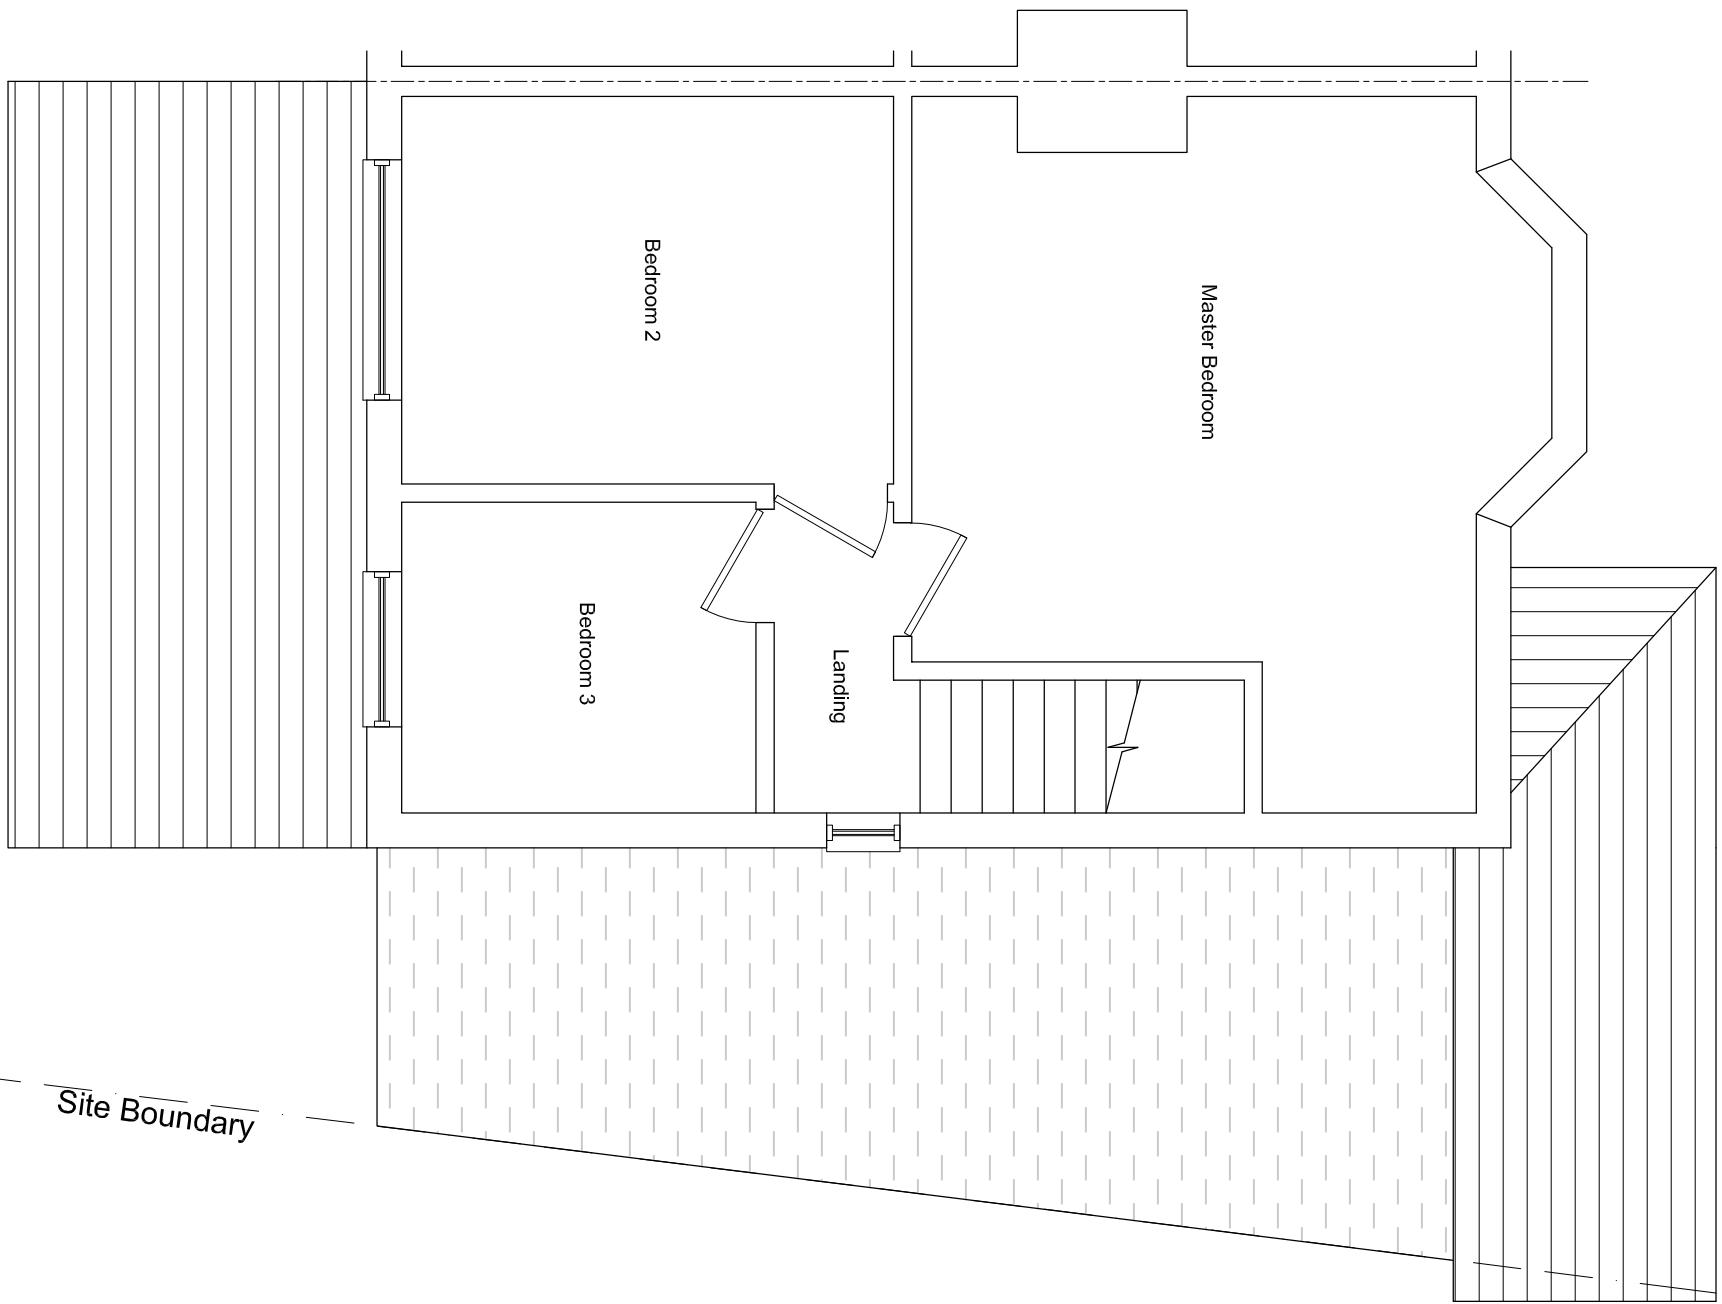


EXISTING FIRST FLOOR PLAN

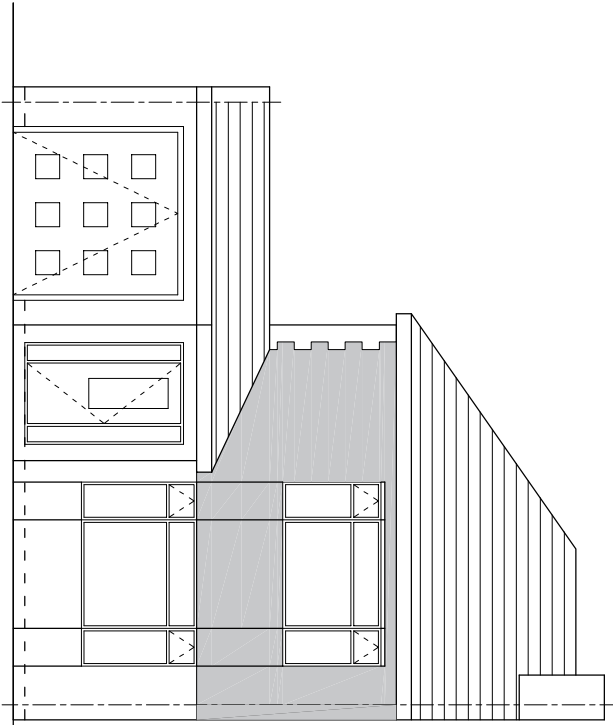


EXISTING FRONT ELEVATION
(1:100)

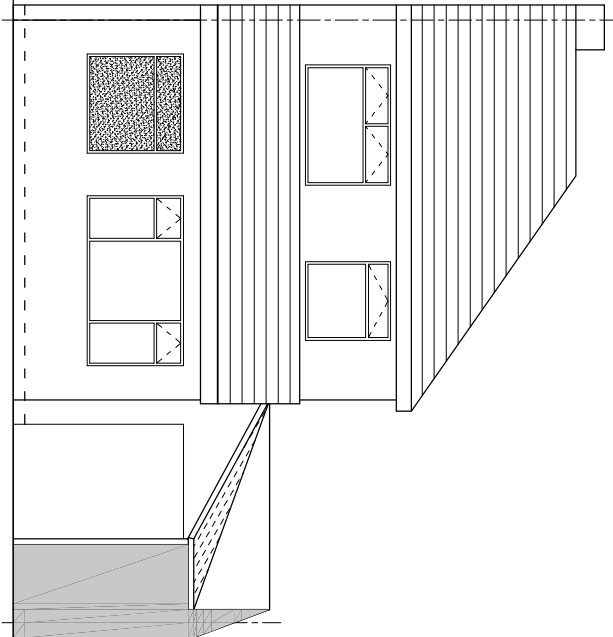


EXISTING REAR ELEVATION
(1:100)

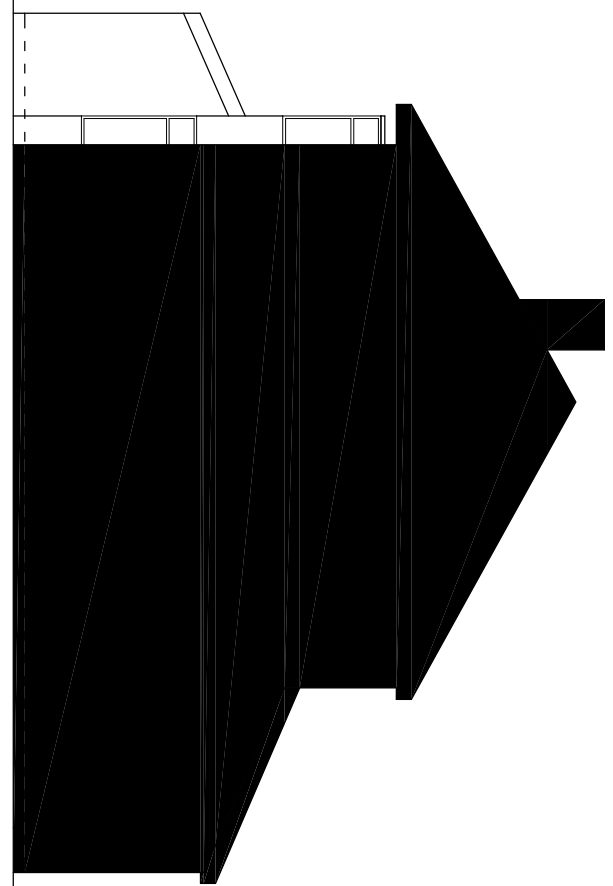

EXISTING RHS ELEVATION
(1:100)

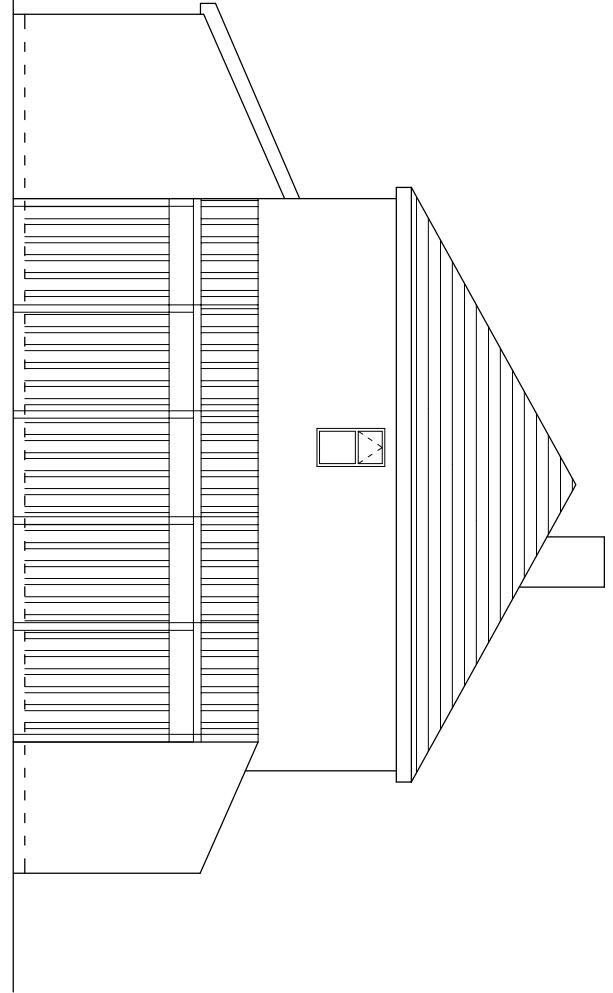


EXISTING LHS ELEVATION
(1:100)

 

131 Dragon Lane, Whiston.

Proposed Rear & Side Extension
Existing Floor Plans & Elevations

Client: Mr T Doherty
131 Dragon Lane, Whiston.

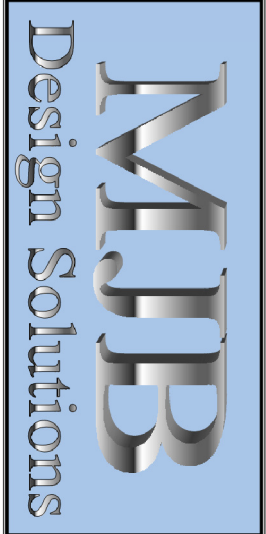

t: 01928571770
e: michaelbrizell@btinternet.com

Scale 1:50 @ A1 Drawing No: MB-131DL-01
U.N.O.