




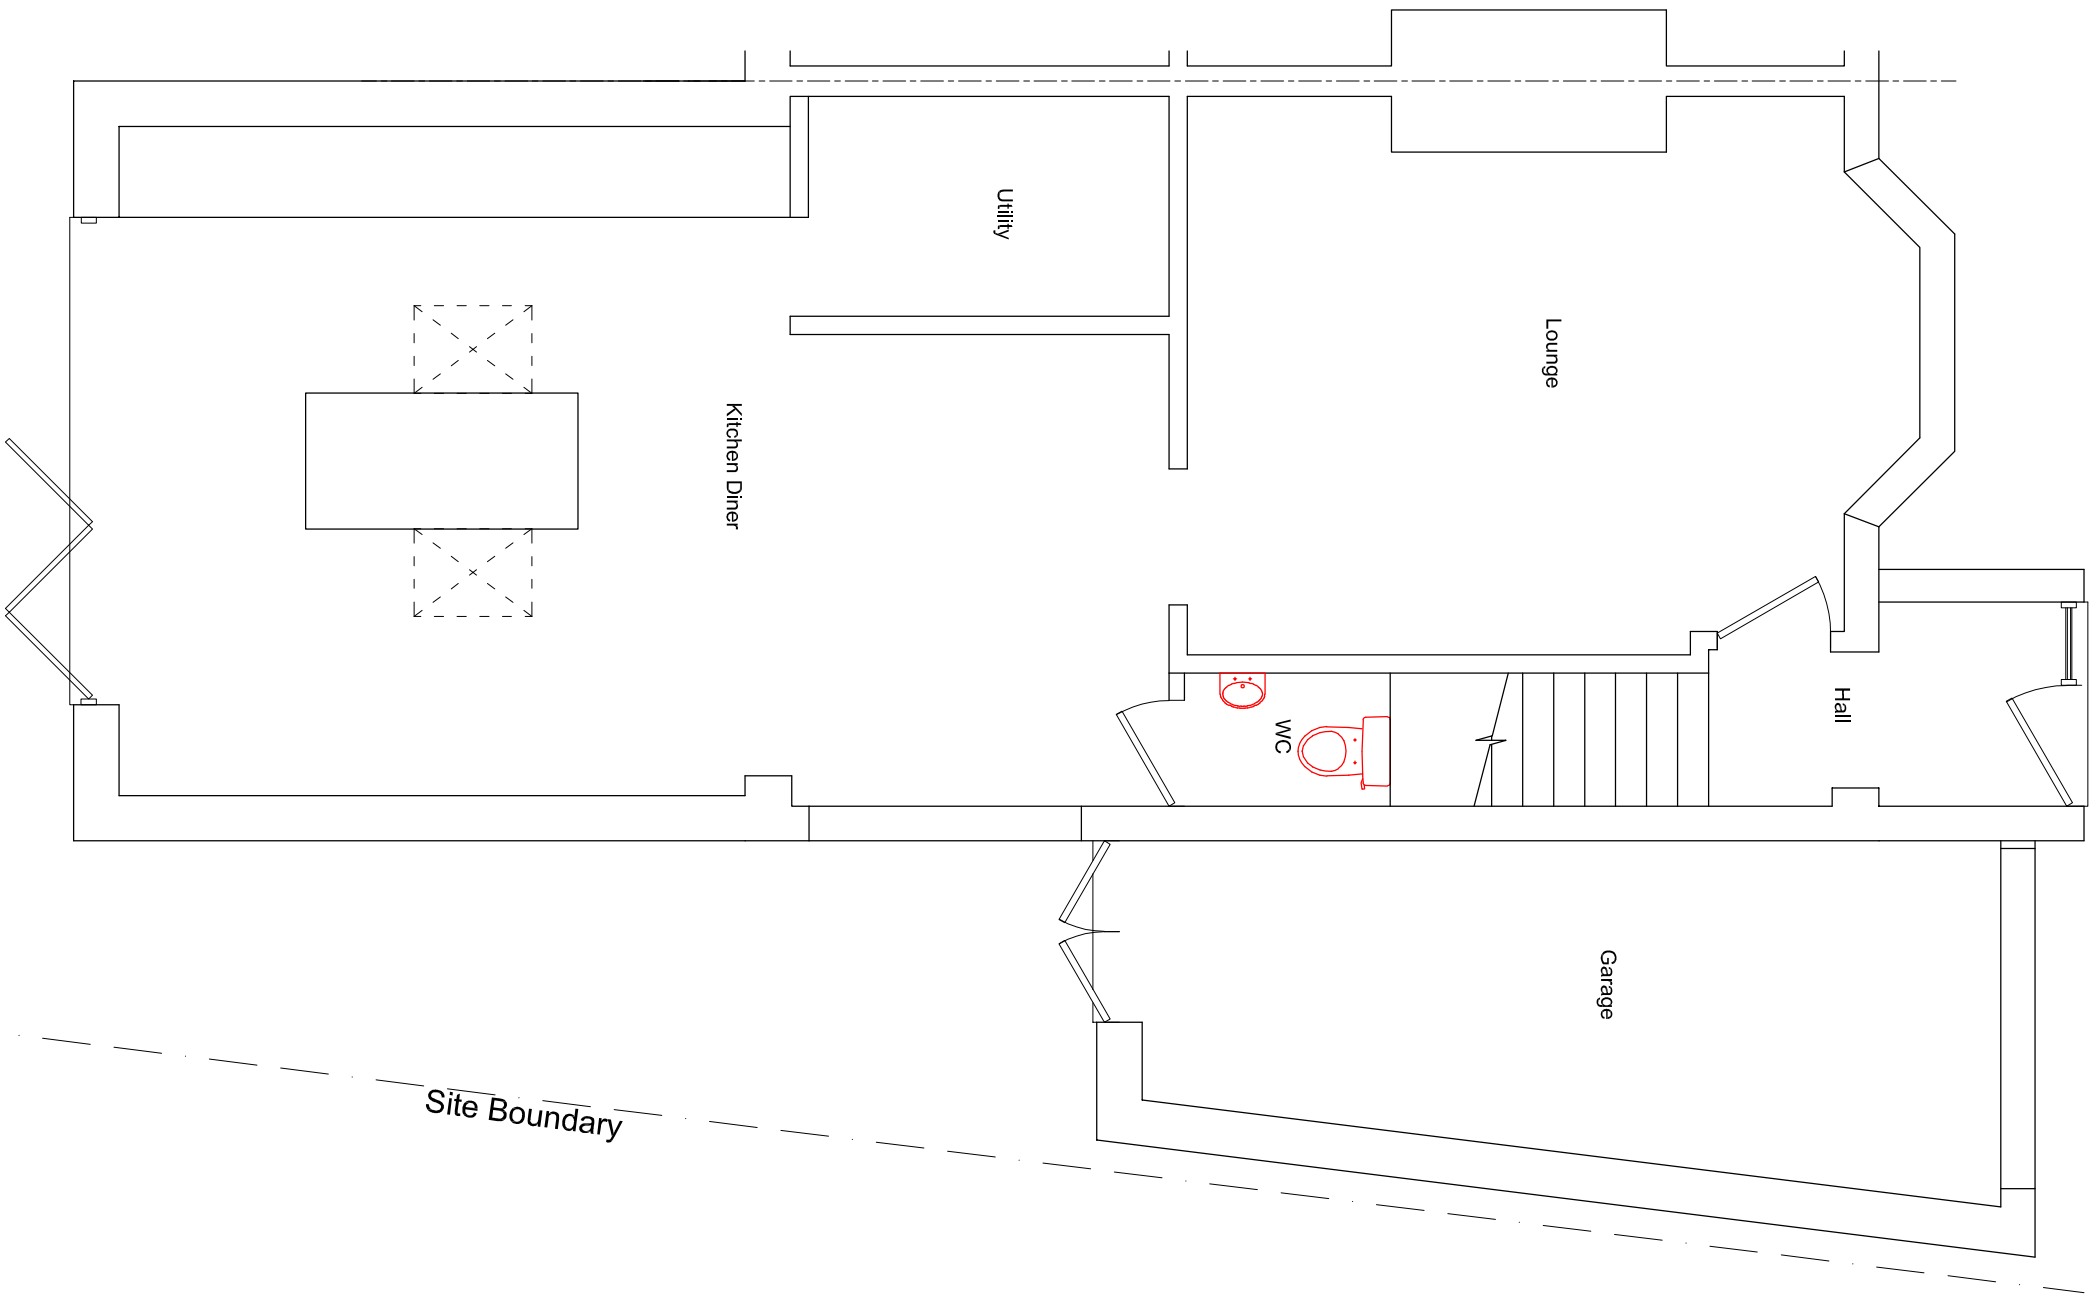


PROPOSED GROUND FLOOR PLAN

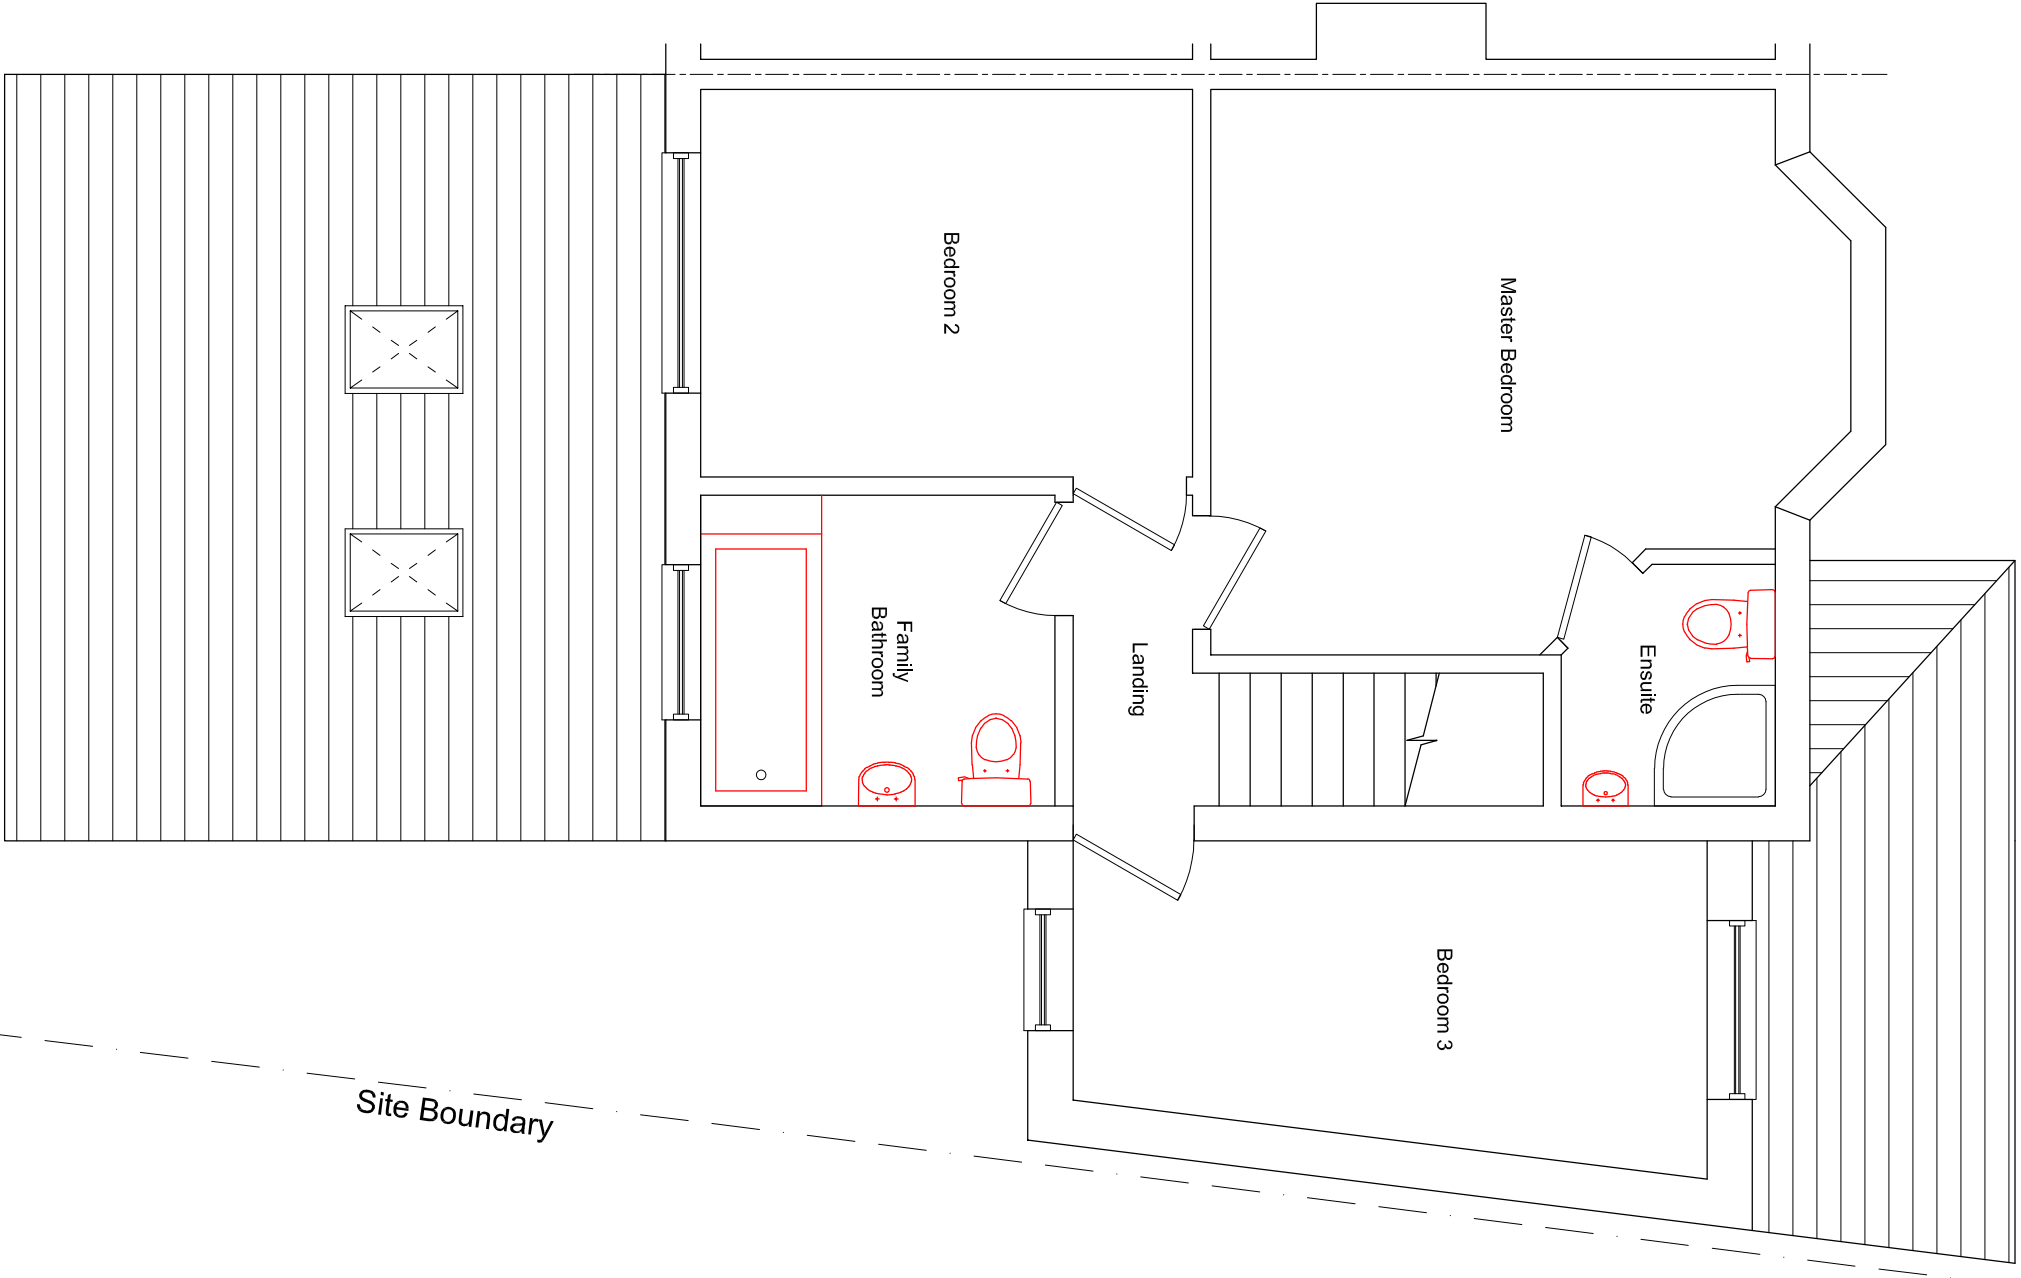


PROPOSED FIRST FLOOR PLAN

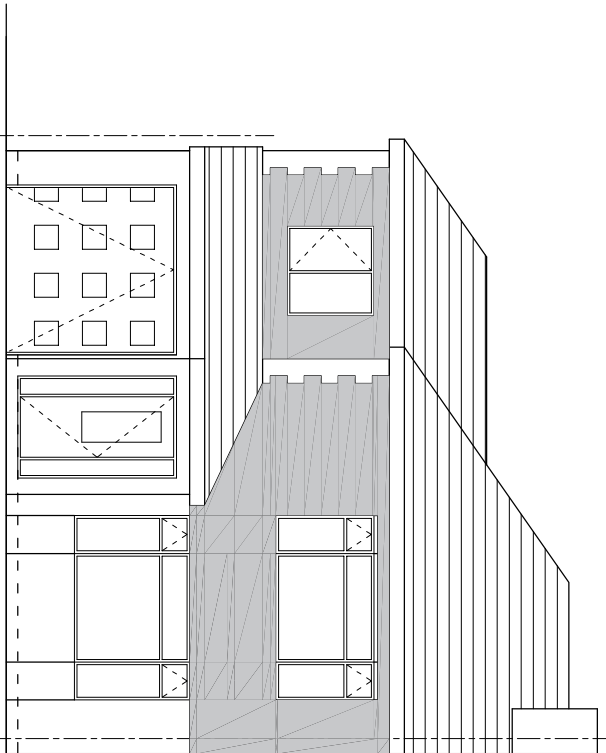


PROPOSED FRONT ELEVATION
(1:100)

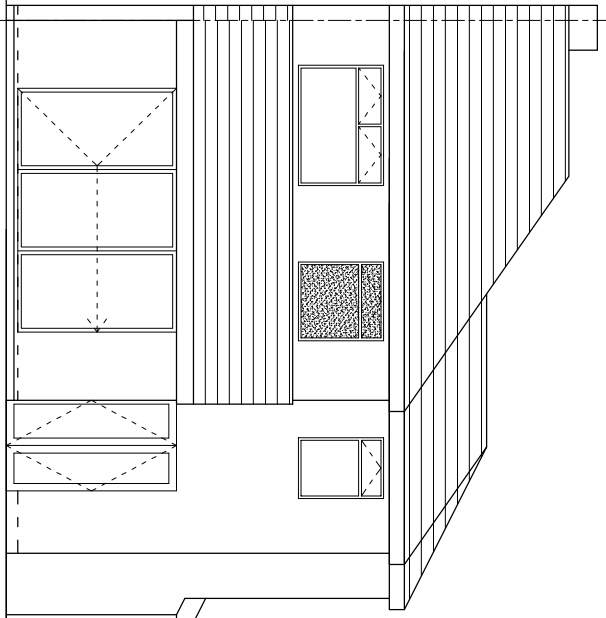


PROPOSED REAR ELEVATION
(1:100)

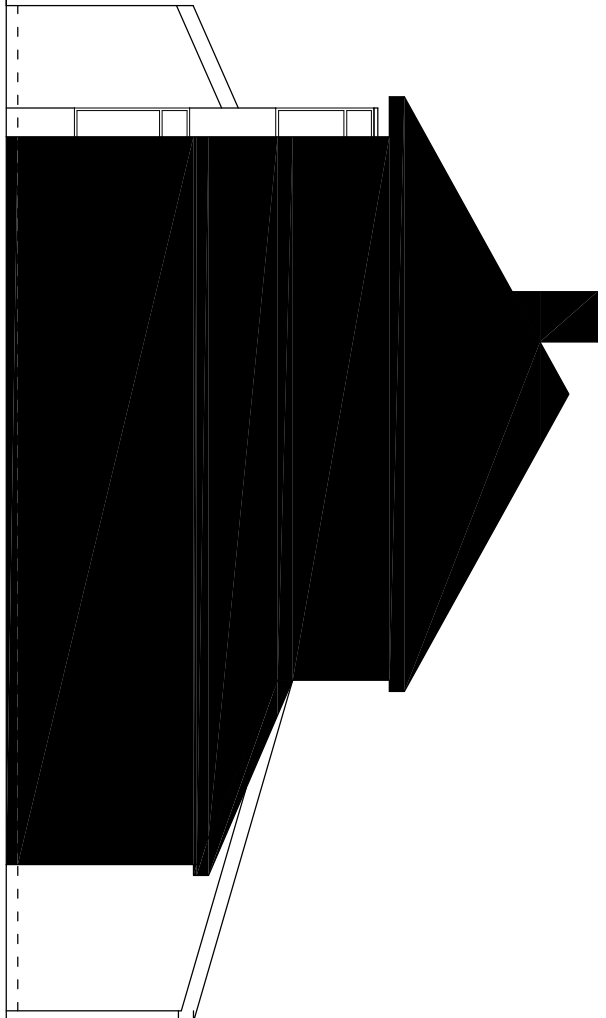


PROPOSED RHS ELEVATION
(1:100)

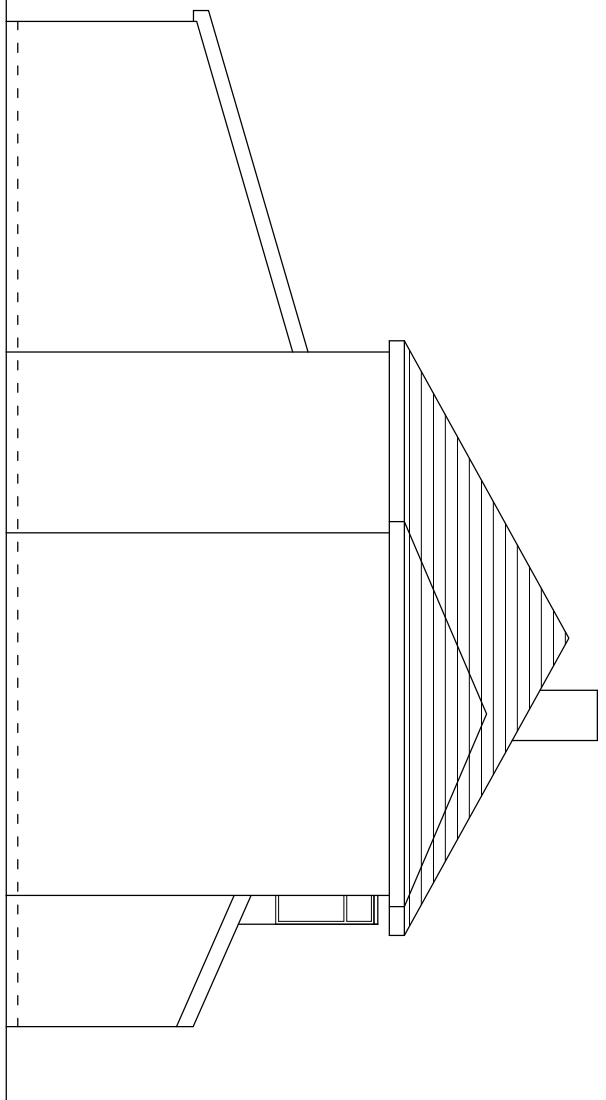

PROPOSED LHS ELEVATION
(1:100)

 

131 Dragon Lane, Whiston.

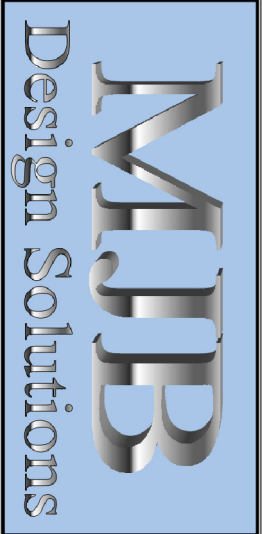

Client: Mr T Doherty
131 Dragon Lane, Whiston,
t: 01928571770
e: michaelbrizell@btinternet.com

Proposed Rear & Side Extension
Proposed Plans & Elevations

Scale 1:50 @ A1 Drawing No: MB-131DL-02
U.N.O.