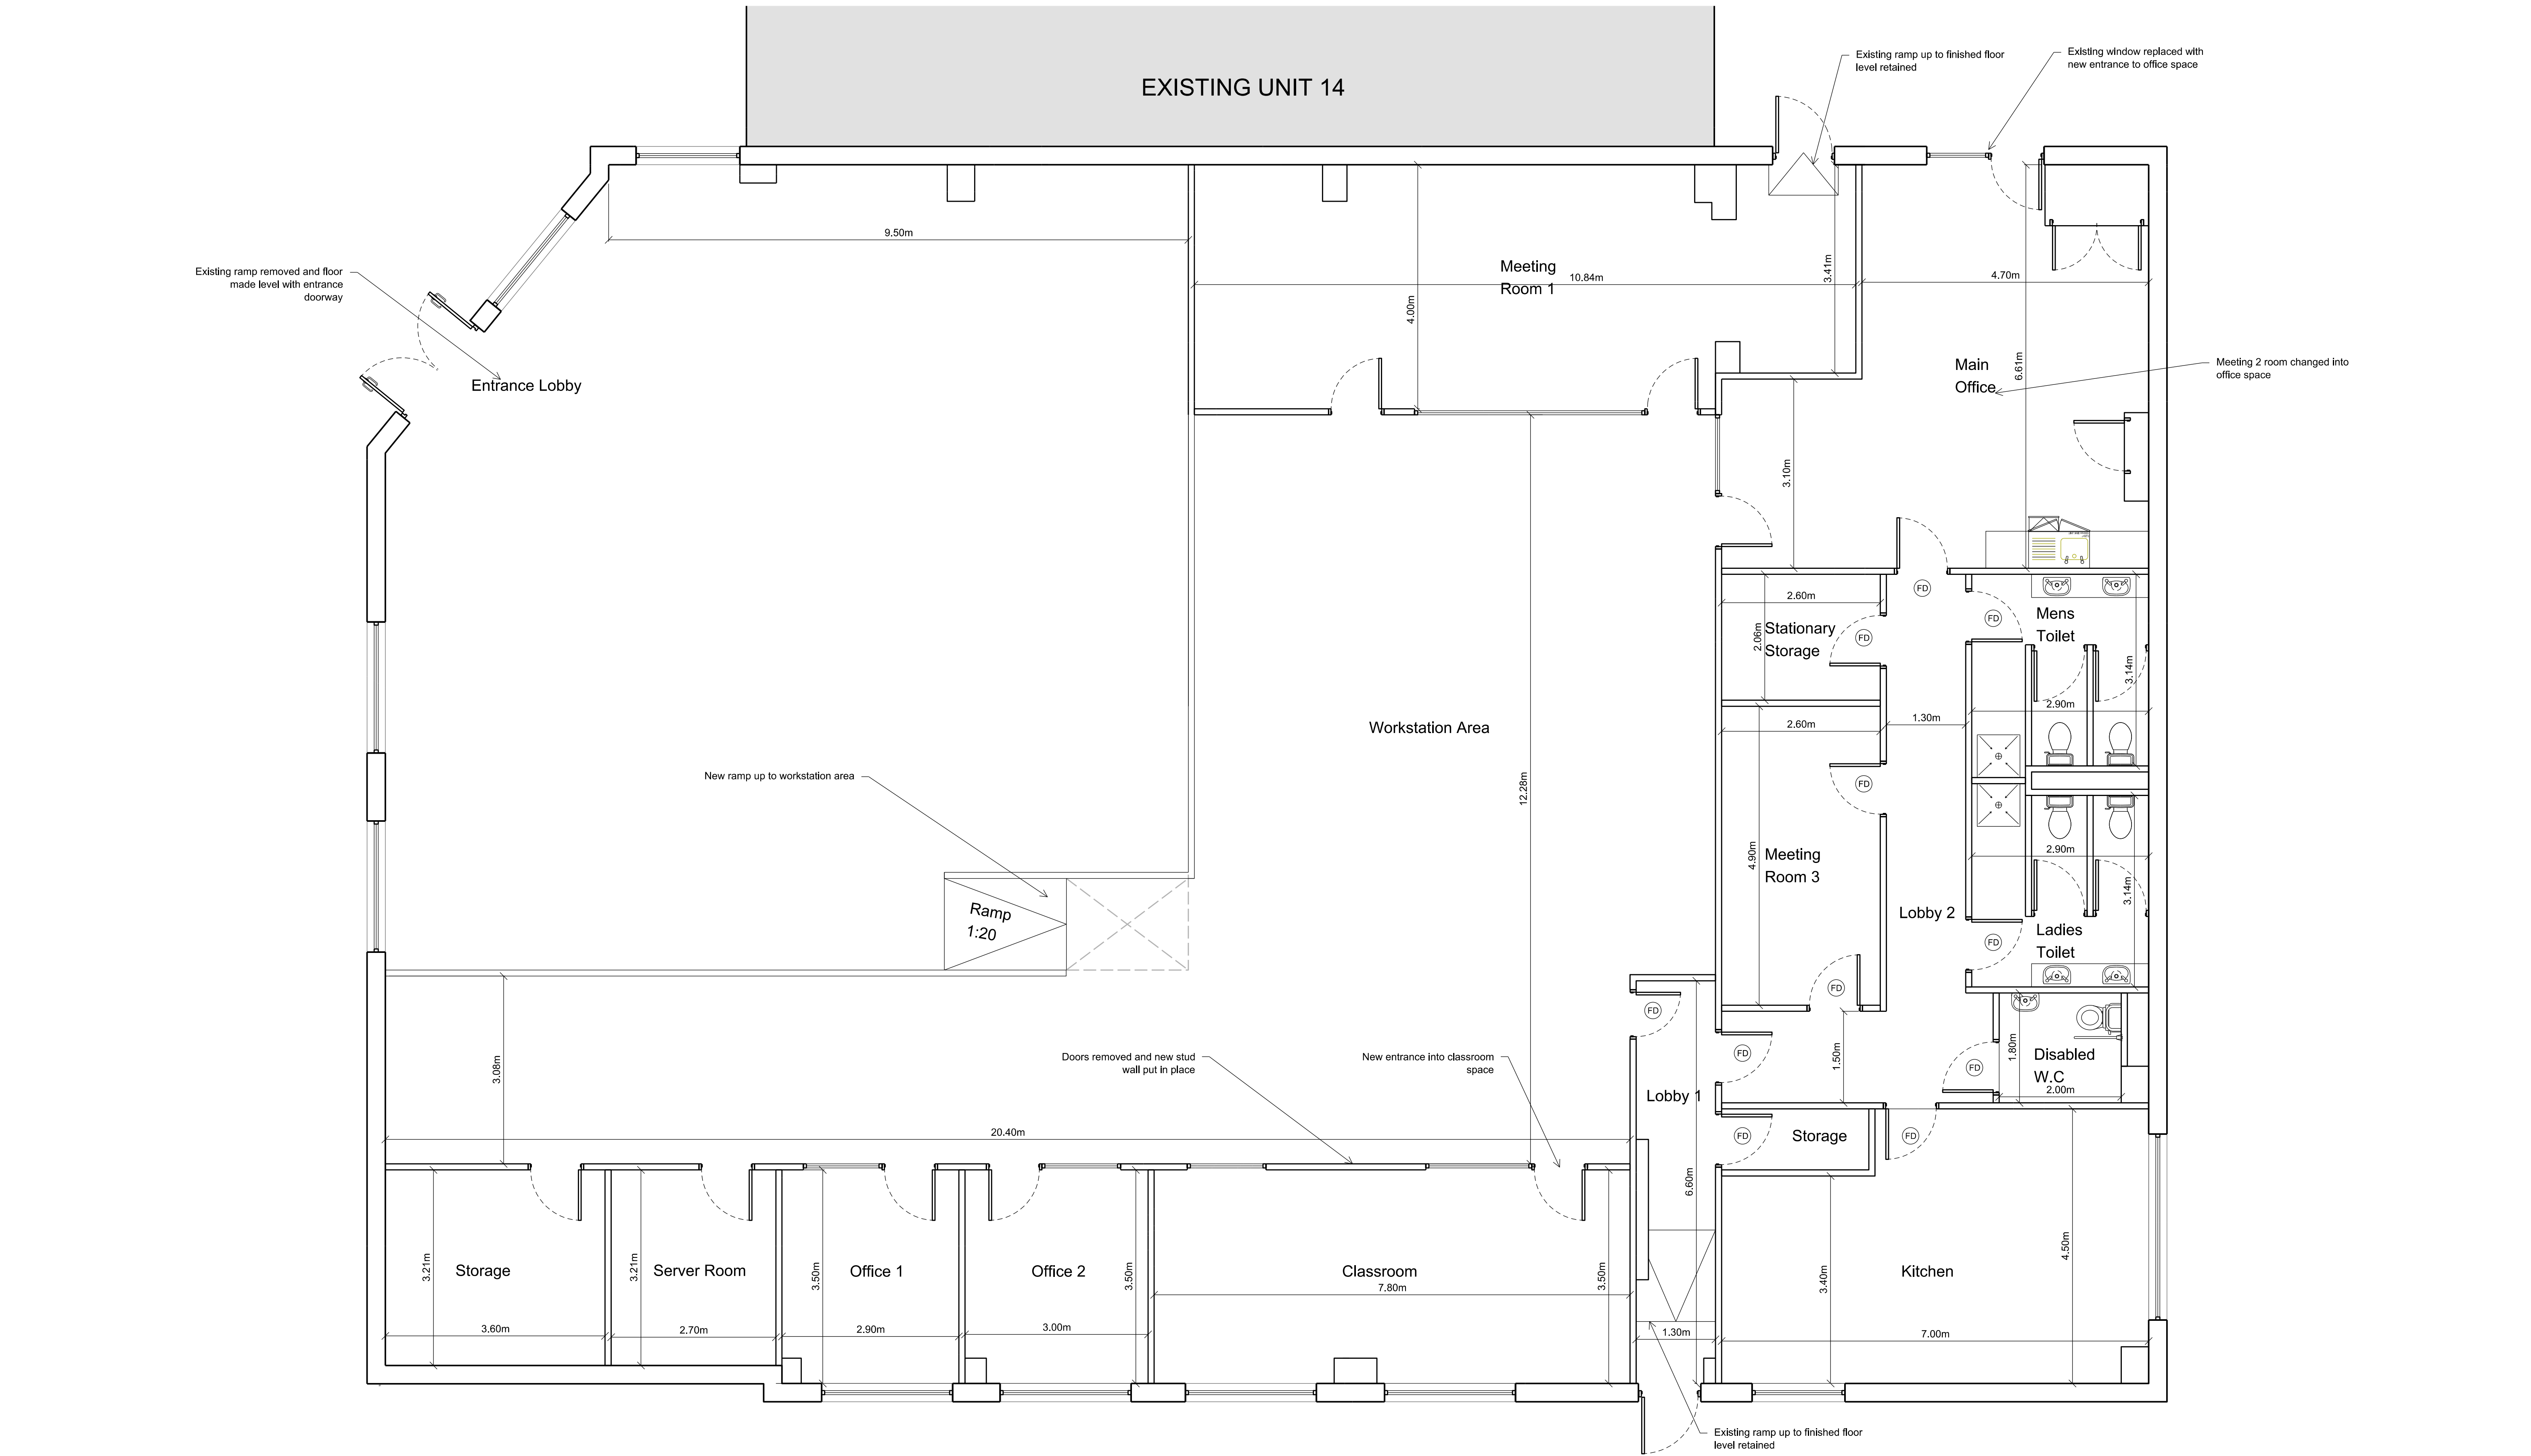


A	Annotation added to scale bar following feedback from Planners	AUG 21	AB
DESIGNATION	DETAILS OF REVISION	DATE	INITIALS

PROJECT

Unit 16 The Craft
Stockbridge Village

TITLE

Proposed Site Plan

SIZE

A1

STATUS

PLANNING

PROJECT No

PP21

DRAWING No

L02A

DRAWN by

AB

CHECKED

...

DATE

AUG 21

SCALE (1:10)

1:50

JOHN MCCALL ARCHITECTS LTD

No. 1 Arts Village, Henry Street, Liverpool L1 5BS Tel: 0151 707 1818 Fax: 707 1819

Old Coop Building, Church Street, Hayfield, SK22 2JE e-mail: admin@johnmccall.co.uk