




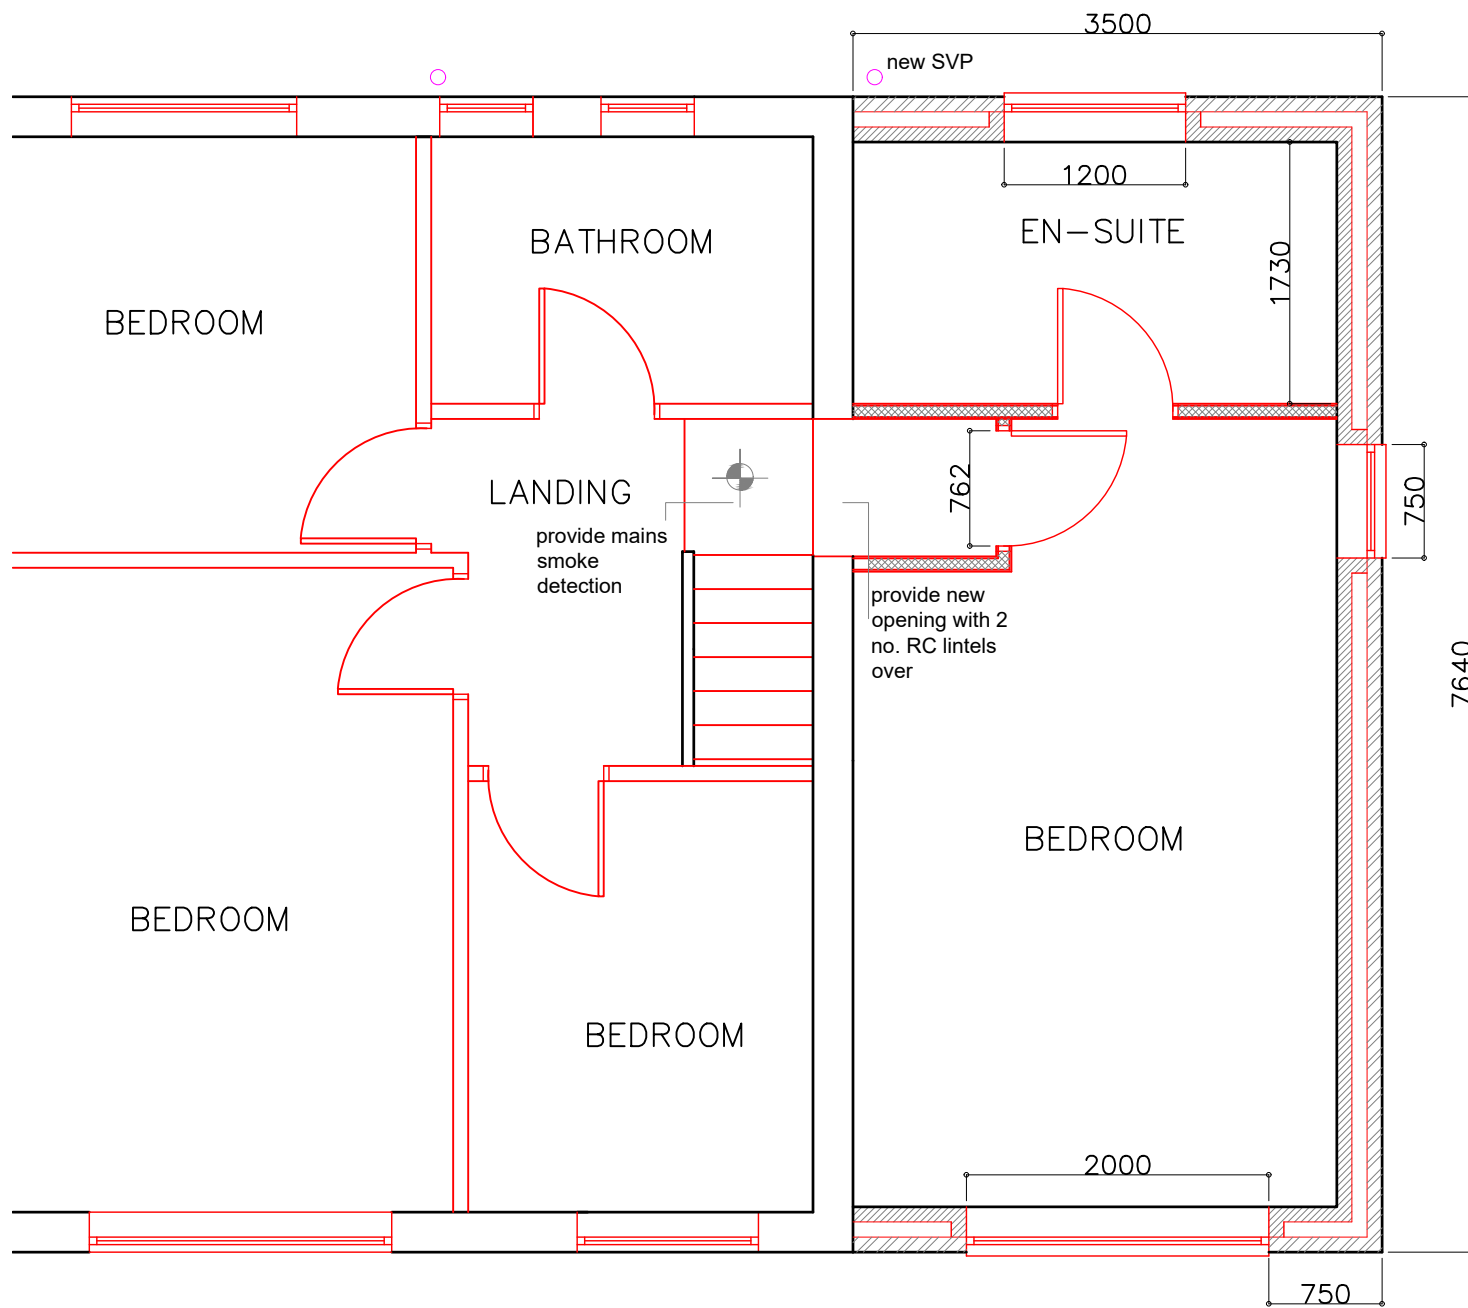

PROPOSED FIRST FLOOR LAYOUT

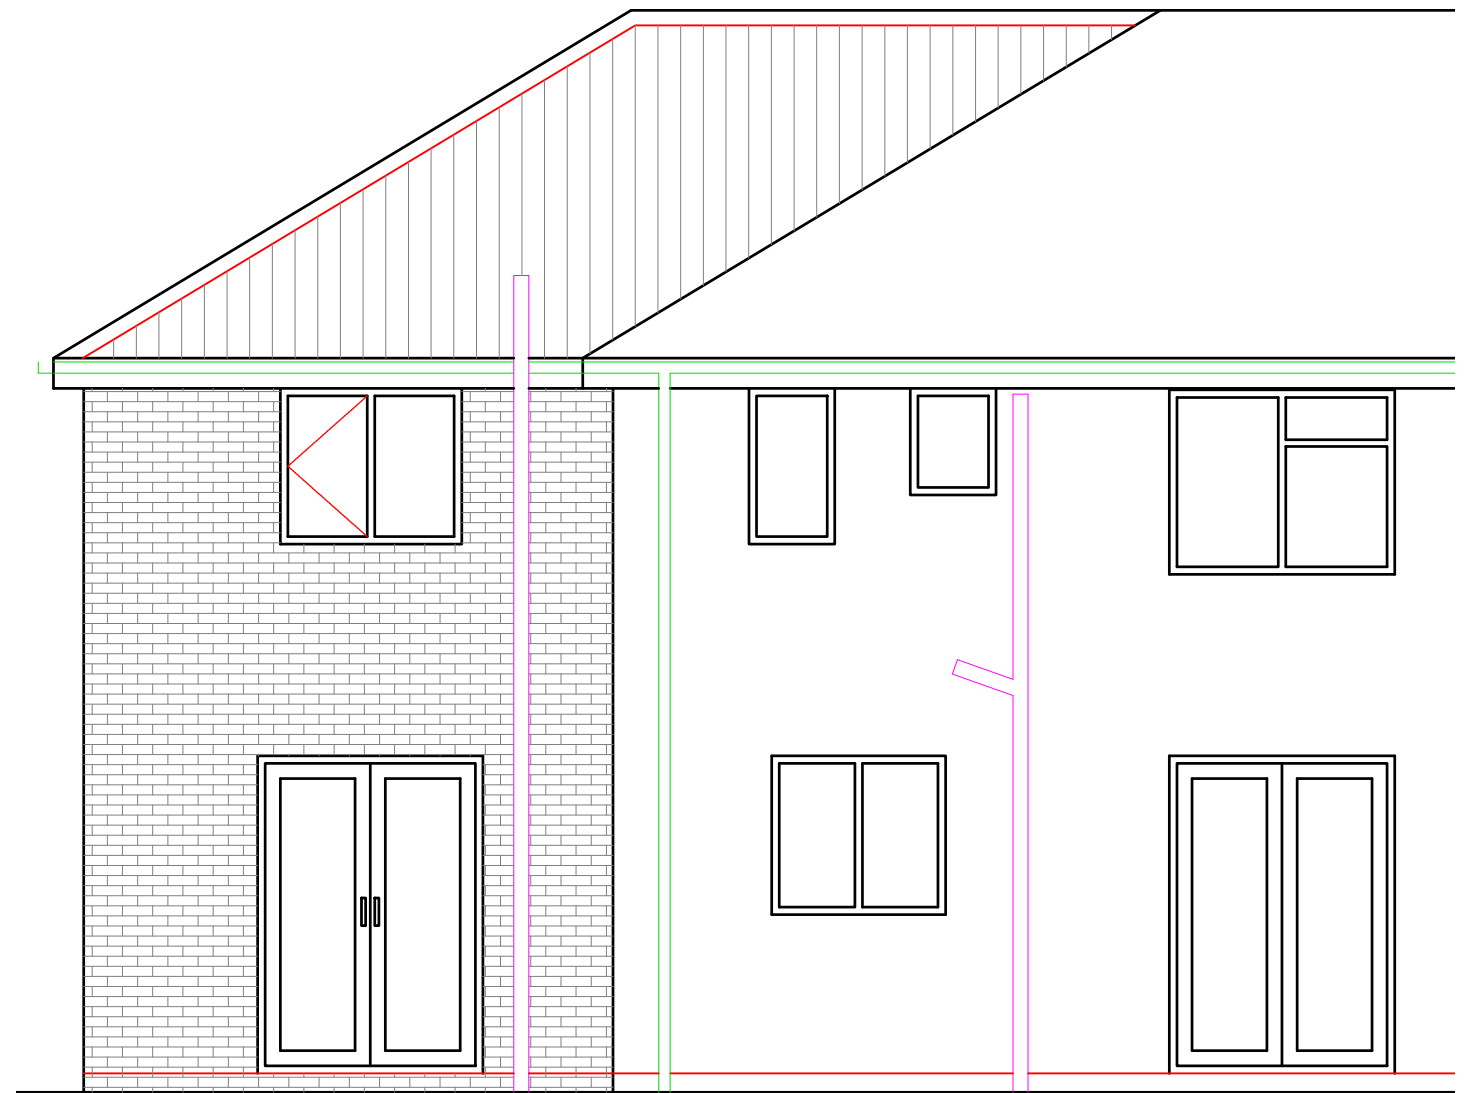

PROPOSED REAR ELEVATION

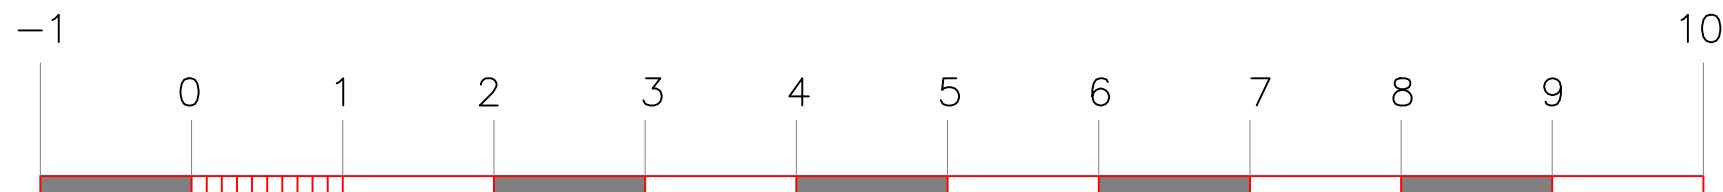

Revision	Description	Date
PROJECT		
PROPOSED NEW 2 STOREY SIDE EXTENSION @ 4 SCOTT AVENUE, WHISTON		
DATE: AUGUST 2021		
PLAN NO. 03/08/04		
SCALE: 1:50 @ A3		