


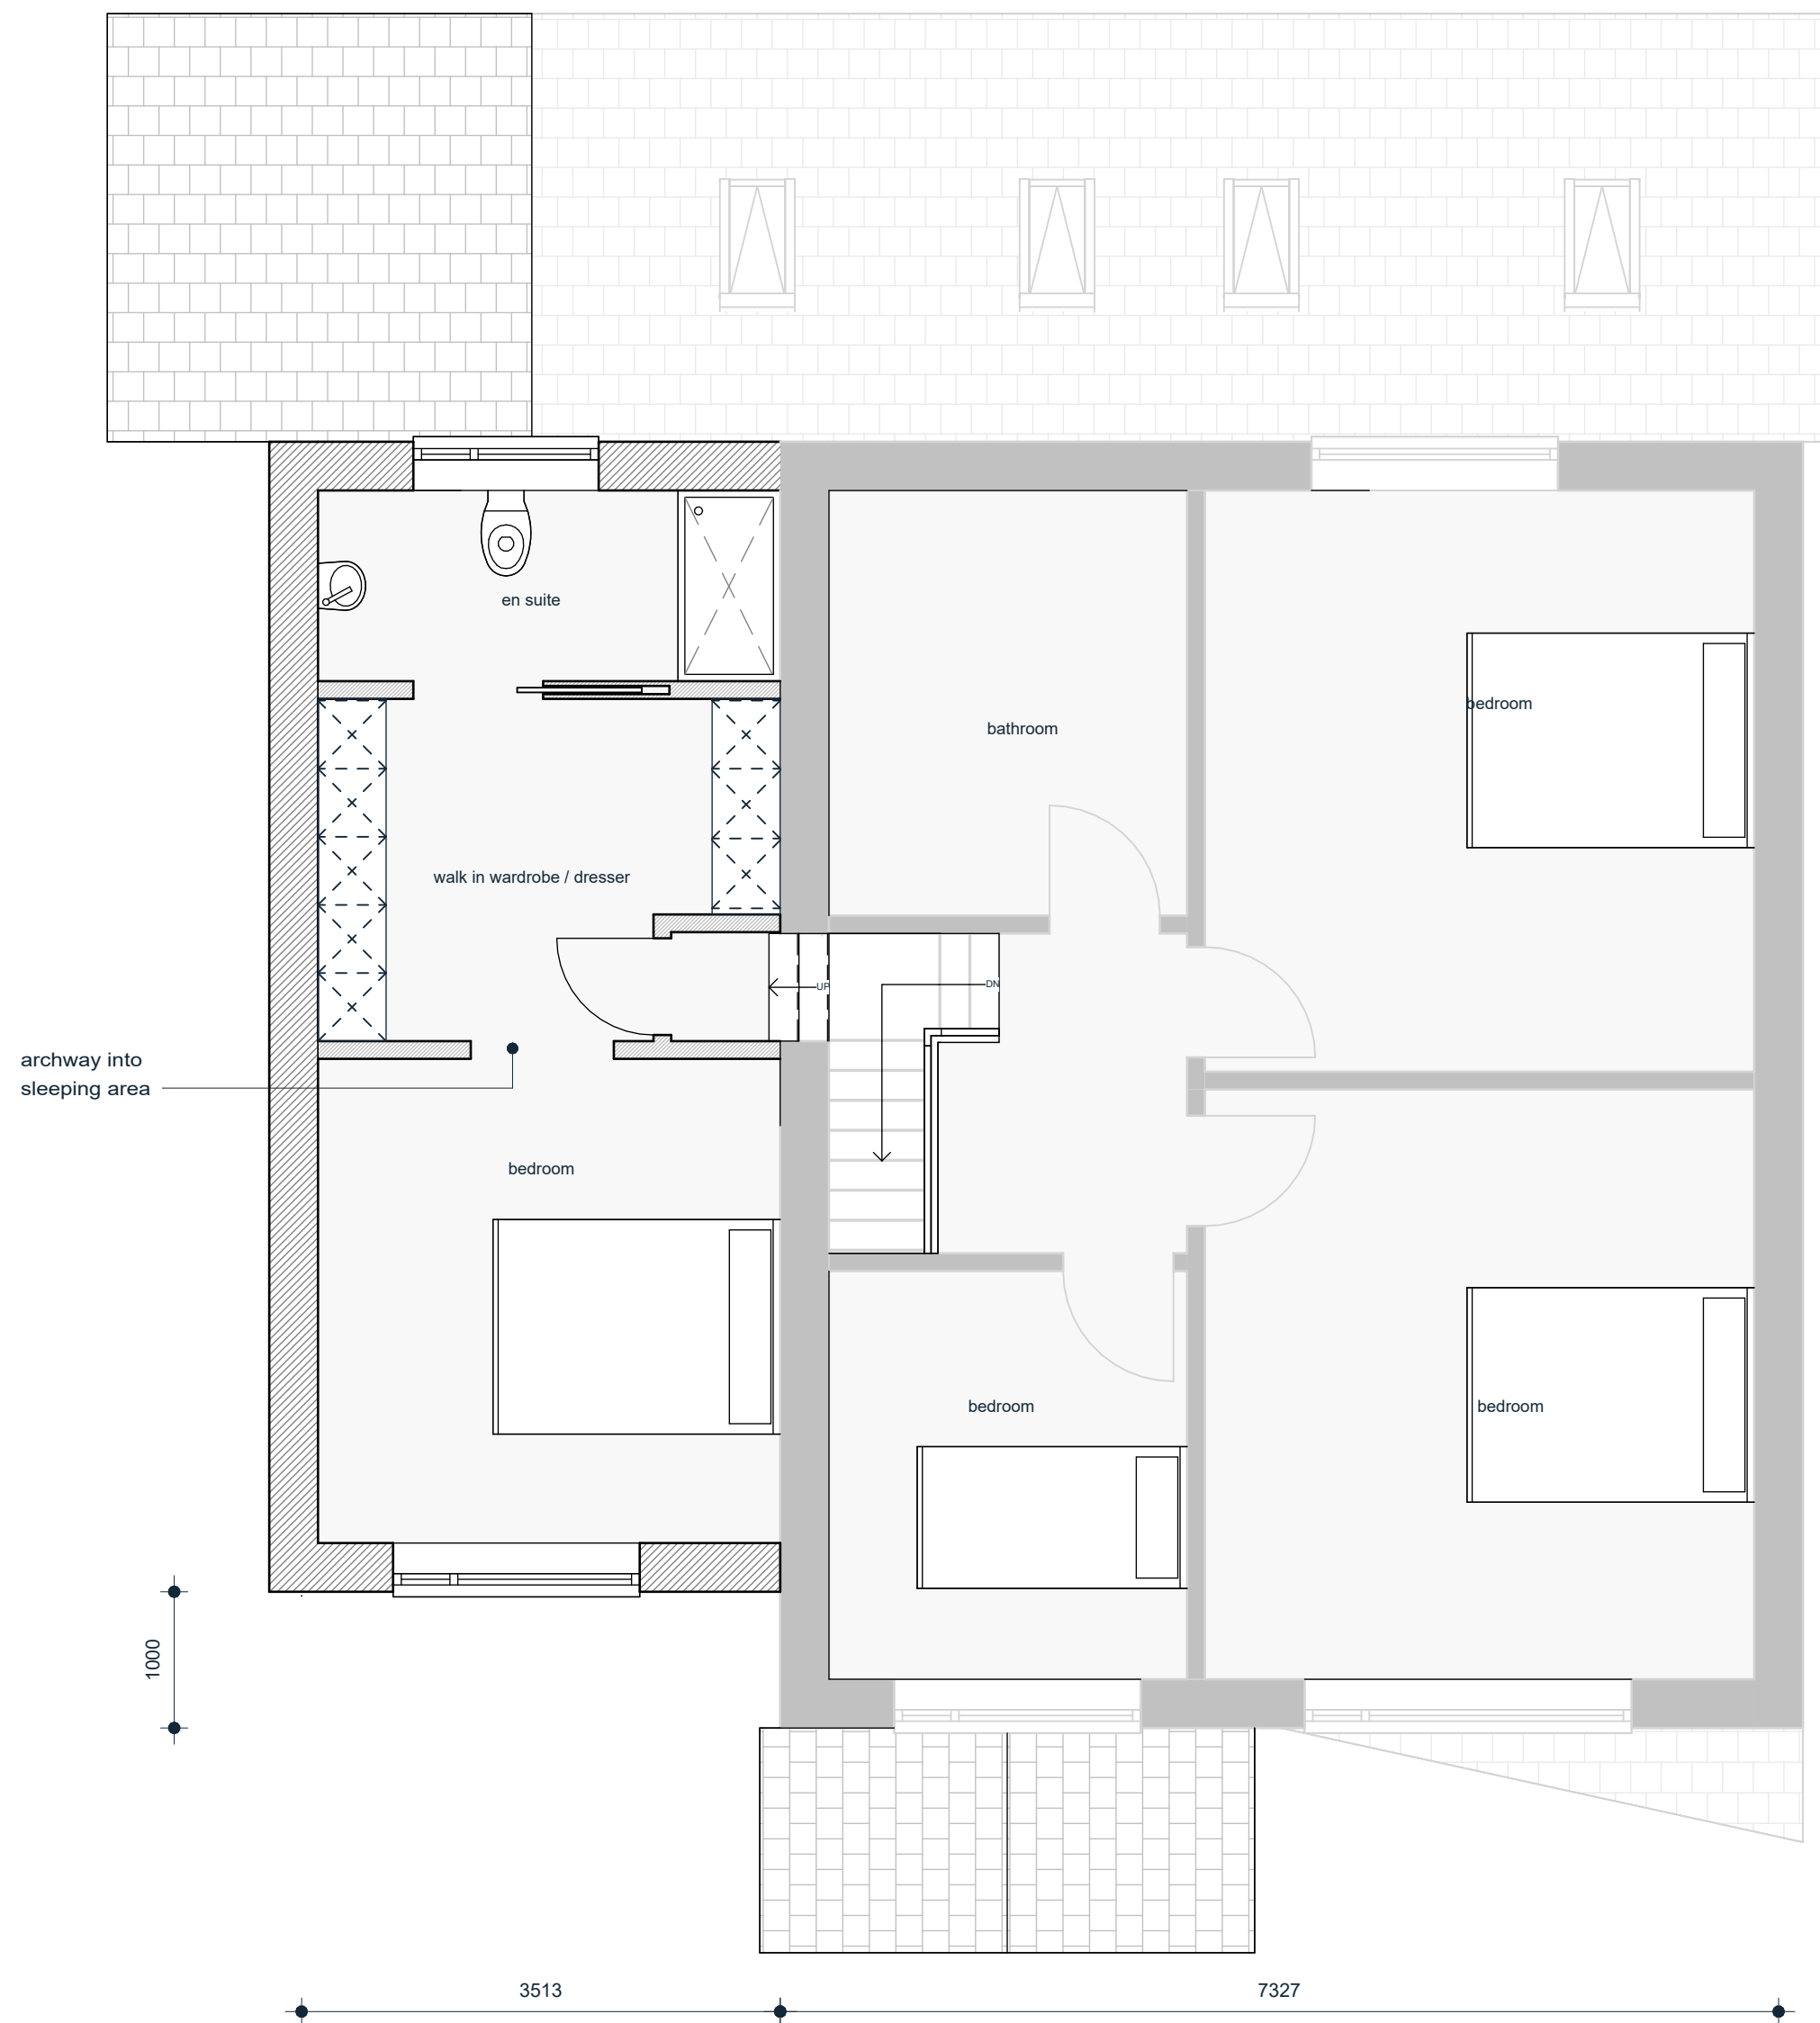

Proposed First Floor
1 : 50

notes


1. this document and all drawings are copyright of baltik architecture ltd and may not be reproduced without their specific permission.

2. all dimensions to be site verified by contractor before construction.

3. all dimensions are to structure unless noted otherwise.

4. all dimensions are in millimetres unless noted otherwise.

5. baltik architecture ltd shall be notified in writing of any discrepancies.

 

key plan
not to scale

no. A	revision issued for planning	date 13.07.26	drawn GB	project: 39 Tithbarn Road	title: proposed first floor plan
client: Private Client	status: planning	job no. BKA-476	scale: 1 : 50	sheet: A2	date: 13.07.26
drawing no: A402	rev: A				