


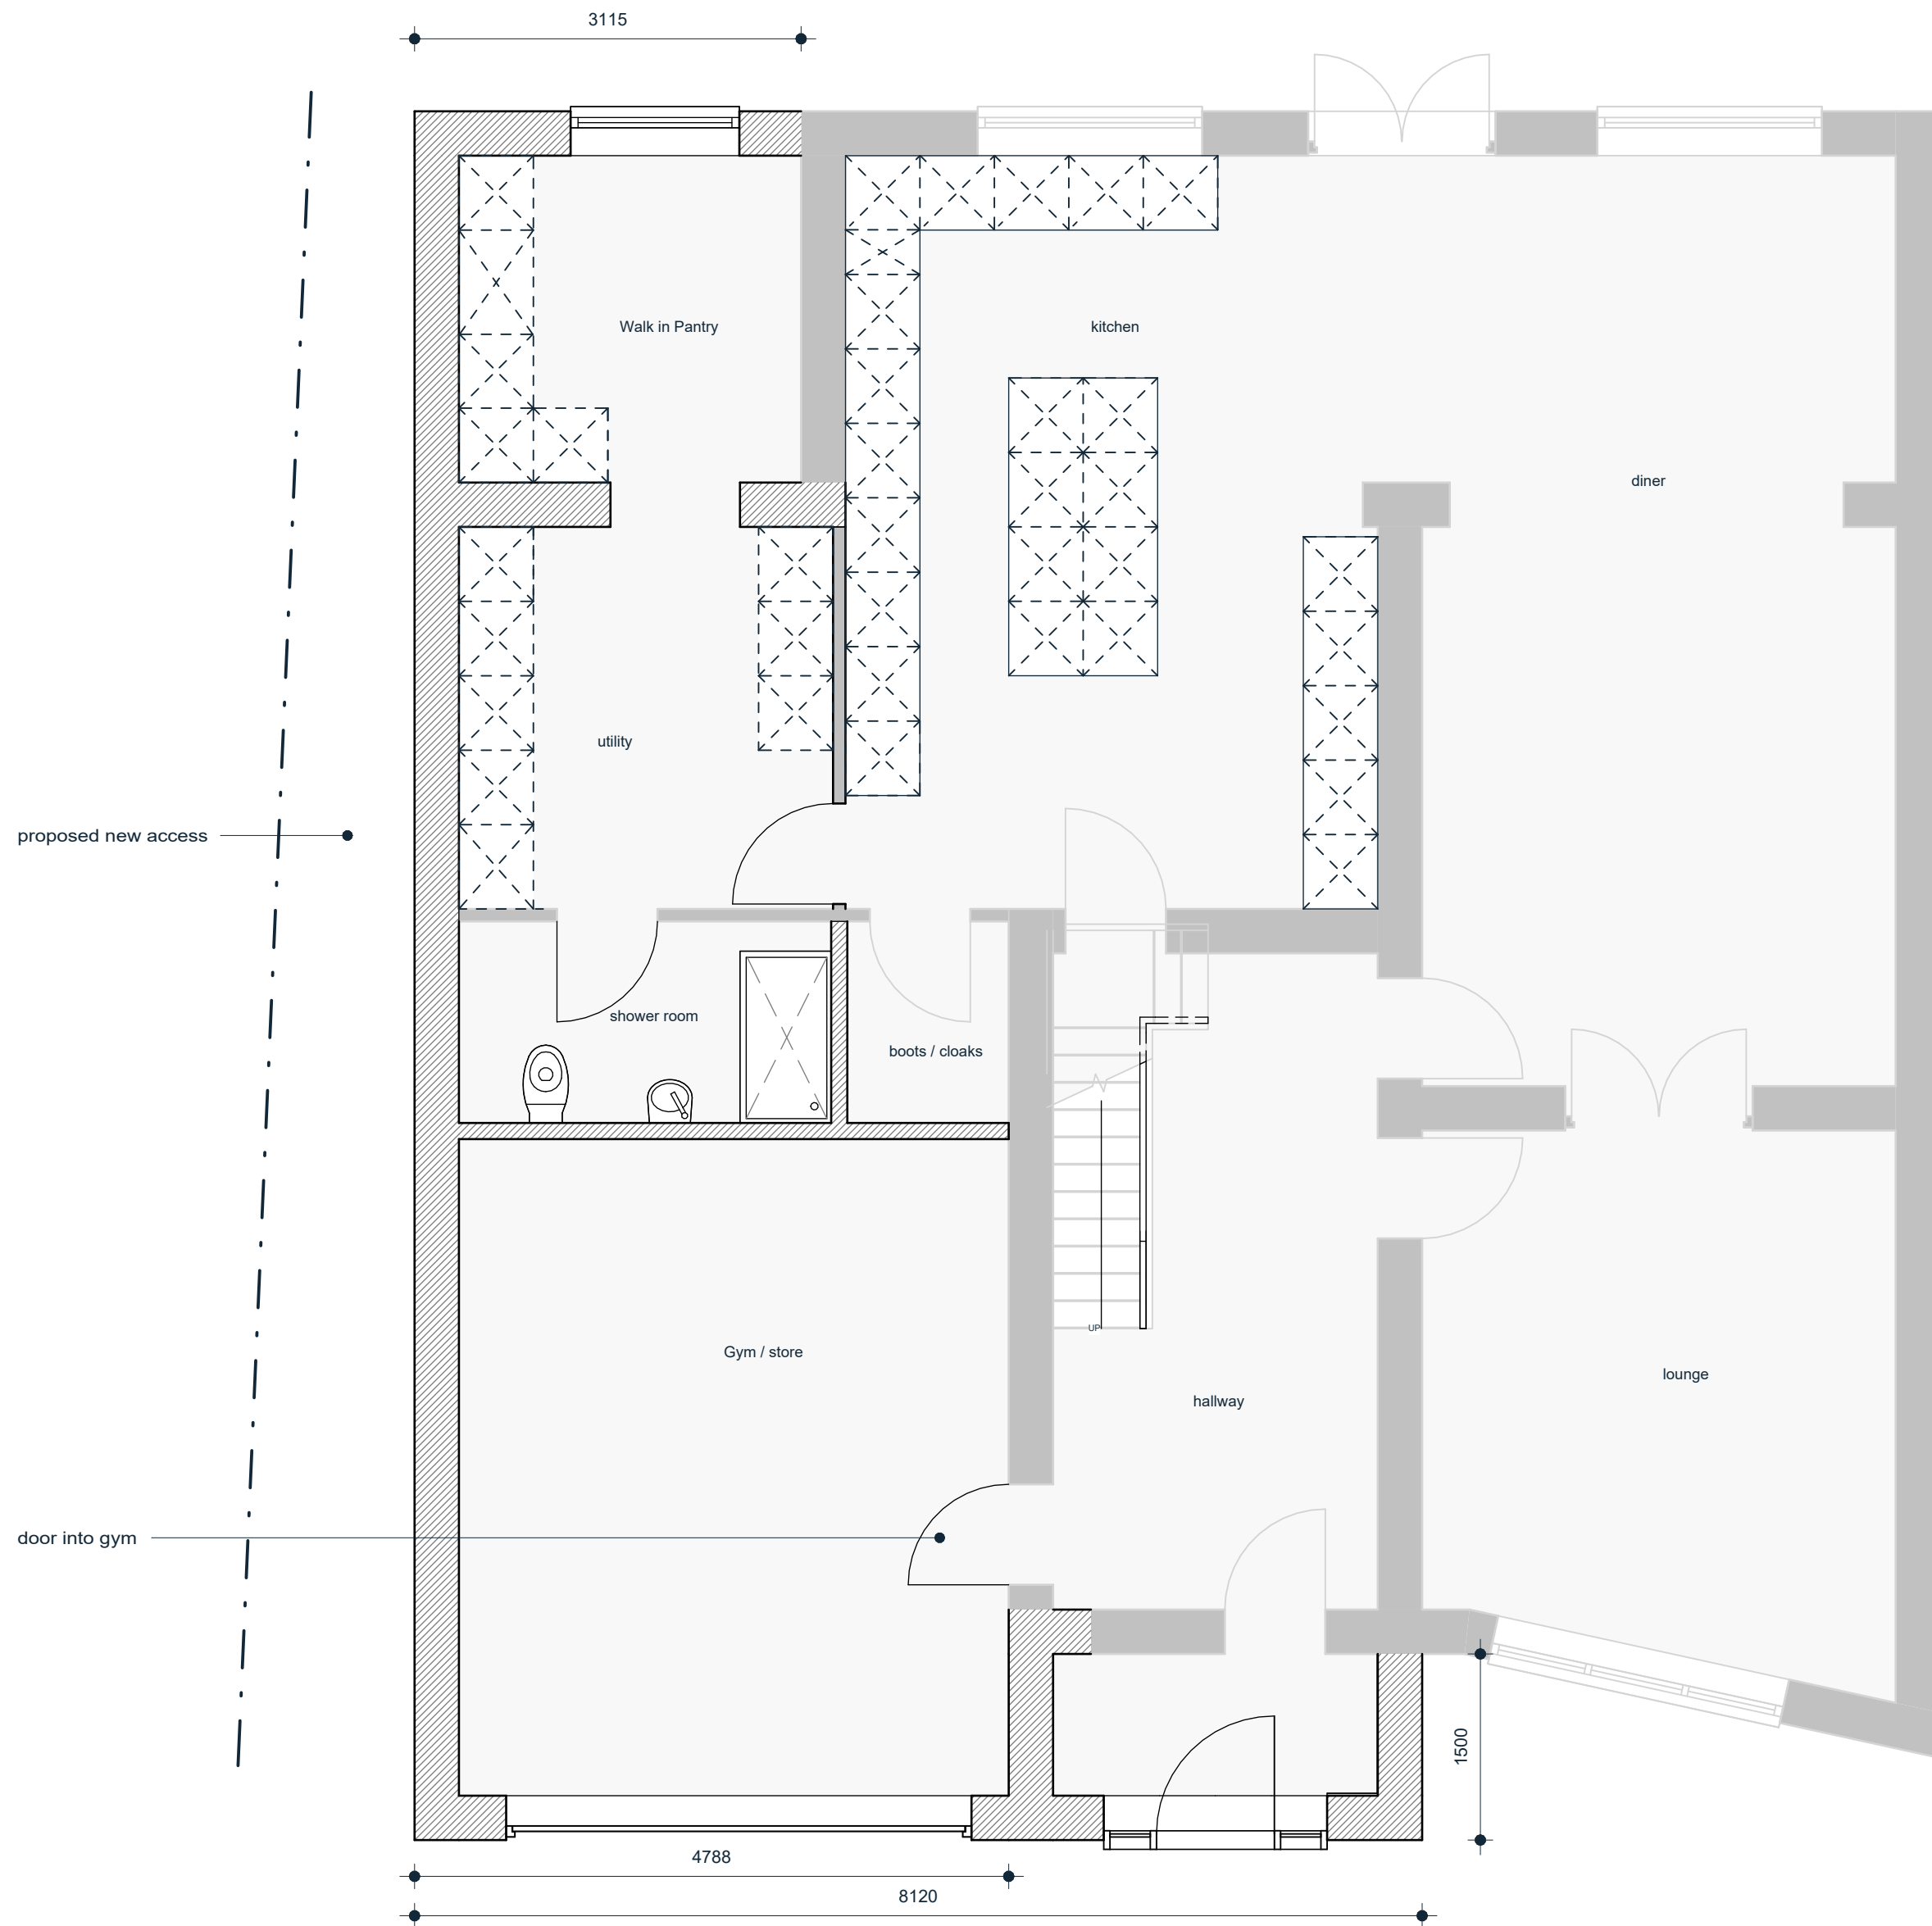


Proposed Ground Floor
1 : 50

notes

1. this document and all drawings are copyright of baltik architecture ltd and may not be reproduced without their specific permission.
2. all dimensions to be site verified by contractor before construction.
3. all dimensions are to structure unless noted otherwise.
4. all dimensions are in millimetres unless noted otherwise.
5. baltik architecture ltd shall be notified in writing of any discrepancies.

scale bar

 

key plan

not to scale

no.

A

revision

issued for planning

date

13.07.26

drawn

GB

project:

39 Tithbarn Road

client:

Private Client

scale:

1 : 50

sheet:

A2

date:

13.07.26

title:

proposed ground floor plan

status:

planning

job no.

BKA-476

drawing no:

A401

rev:

A

baltik
architecture

studio m, 49 jamaica street, liverpool, L1 0ah
www.baltikarchitecture.co.uk
0151 662 1218