



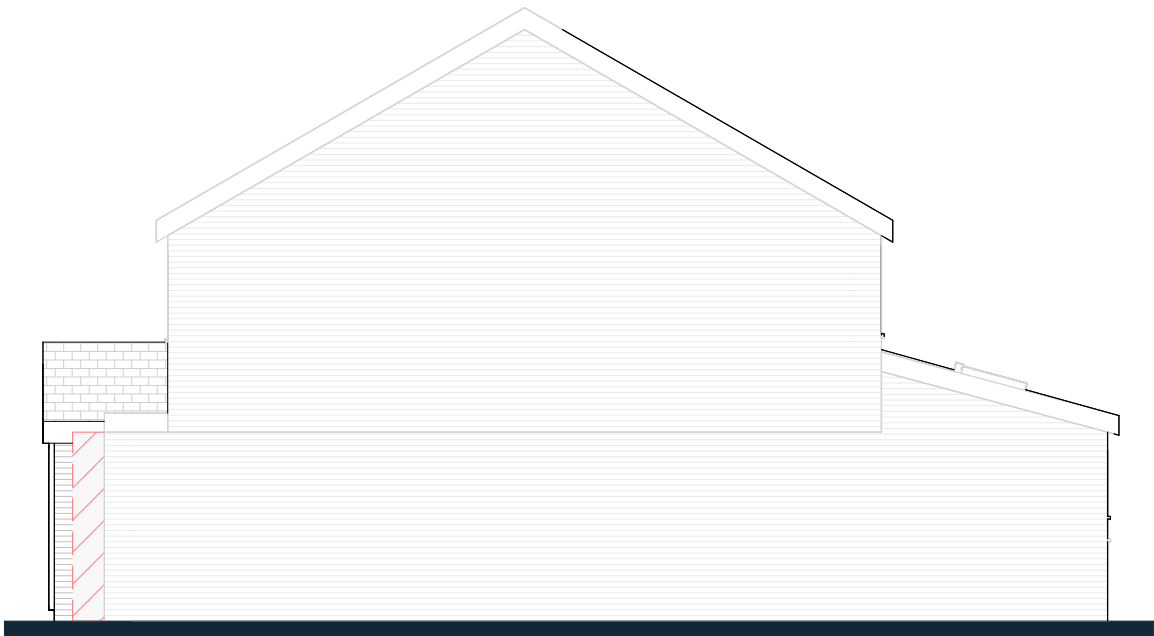

proposed east
1 : 100

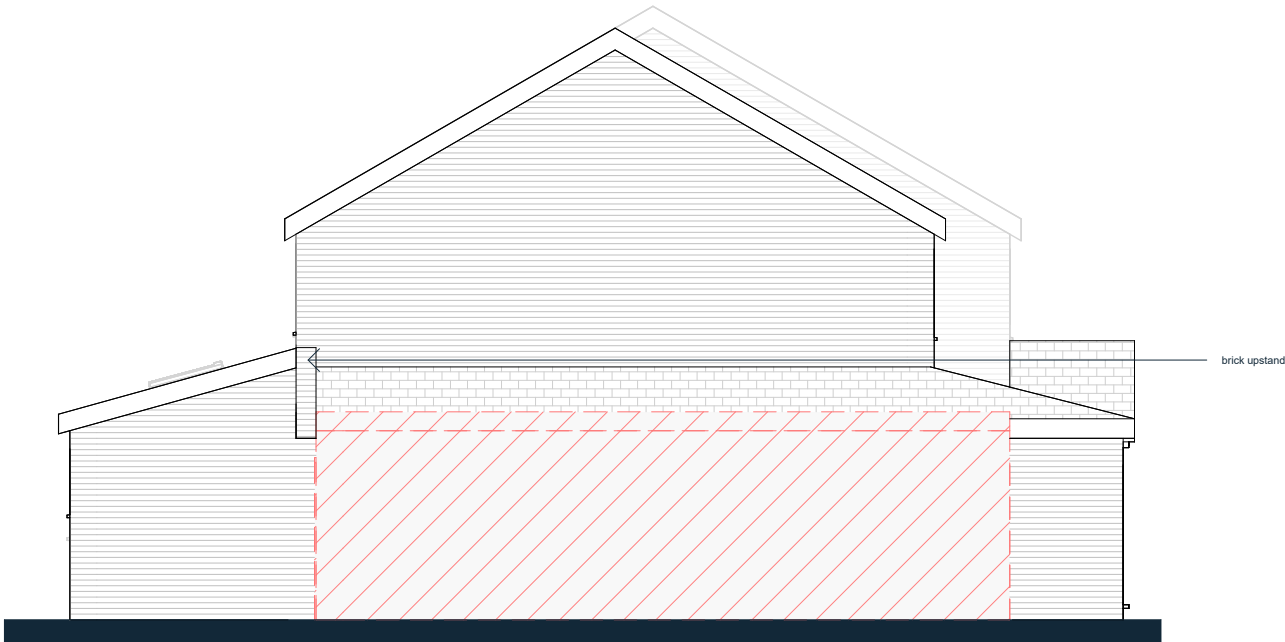

proposed west
1 : 100

notes


1. this document and all drawings are copyright of baltik architecture ltd and may not be reproduced without their specific permission.

2. all dimensions to be site verified by contractor before construction.

3. all dimensions are to structure unless noted otherwise.

4. all dimensions are in millimetres unless noted otherwise.

5. baltik architecture ltd shall be notified in writing of any discrepancies.

 

key plan

not to scale

no. A
revision issued for planning

date 13.07.26
drawn GB

project:
39 Tithbarn Road

client:
Private Client

scale: 1 : 100
sheet: A3
date: 13.07.26

title:
proposed west elevation

status:
planning

drawing no:
A504

job no.
BKA-476

rev:
A

baltik
architecture

studio m, 49 jamaica street, liverpool, L1 0ah
www.baltikarchitecture.co.uk
0151 662 1218