






Existing Front Elevation

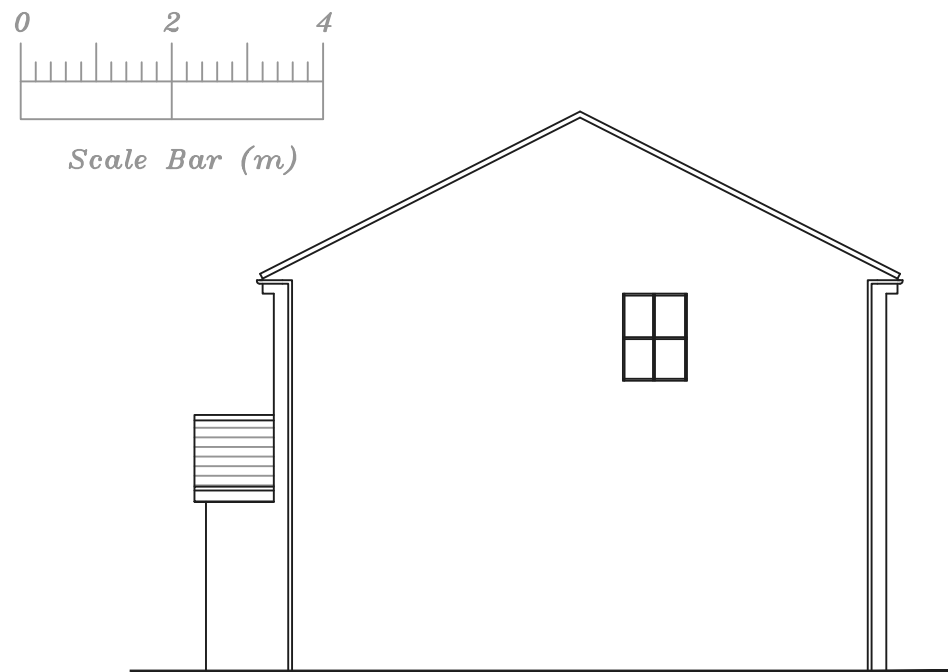



Existing Side Elevation

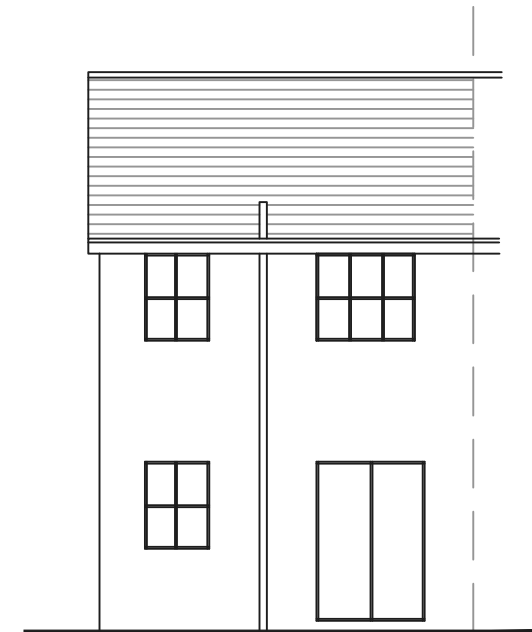

Existing Rear Elevation

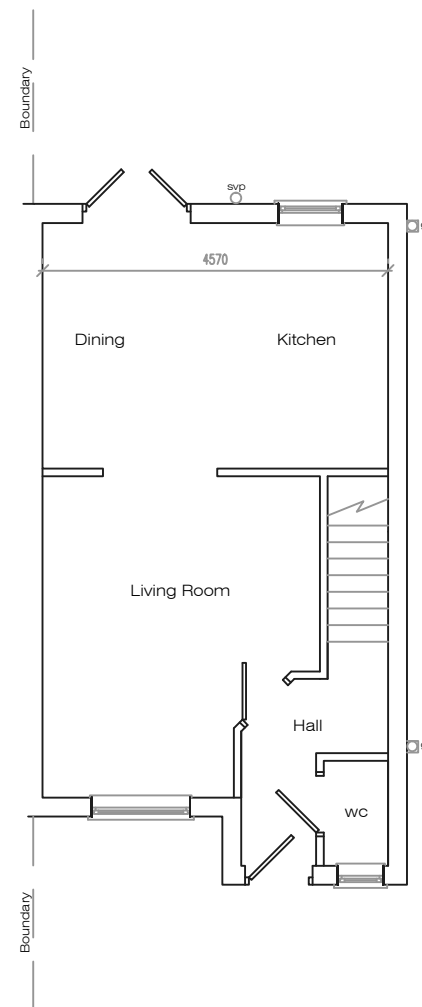

Existing Ground Floor Plan

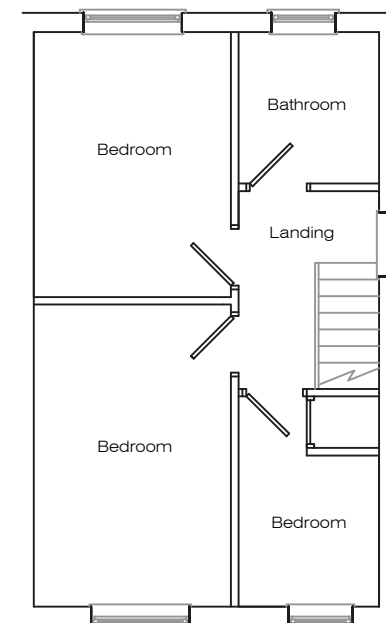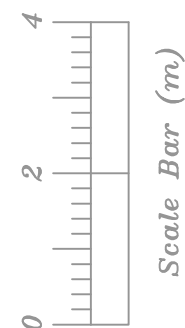

Existing First Floor Plan

Address 11 Gorleston Way, L32				
Job Title Two Storey Extension to Side				
Drawing title Existing Plans and Elevations				
Chkd	Appvd	date June '22	scale 1:100 @ A3	drawn
DRAWING No 001				rev