


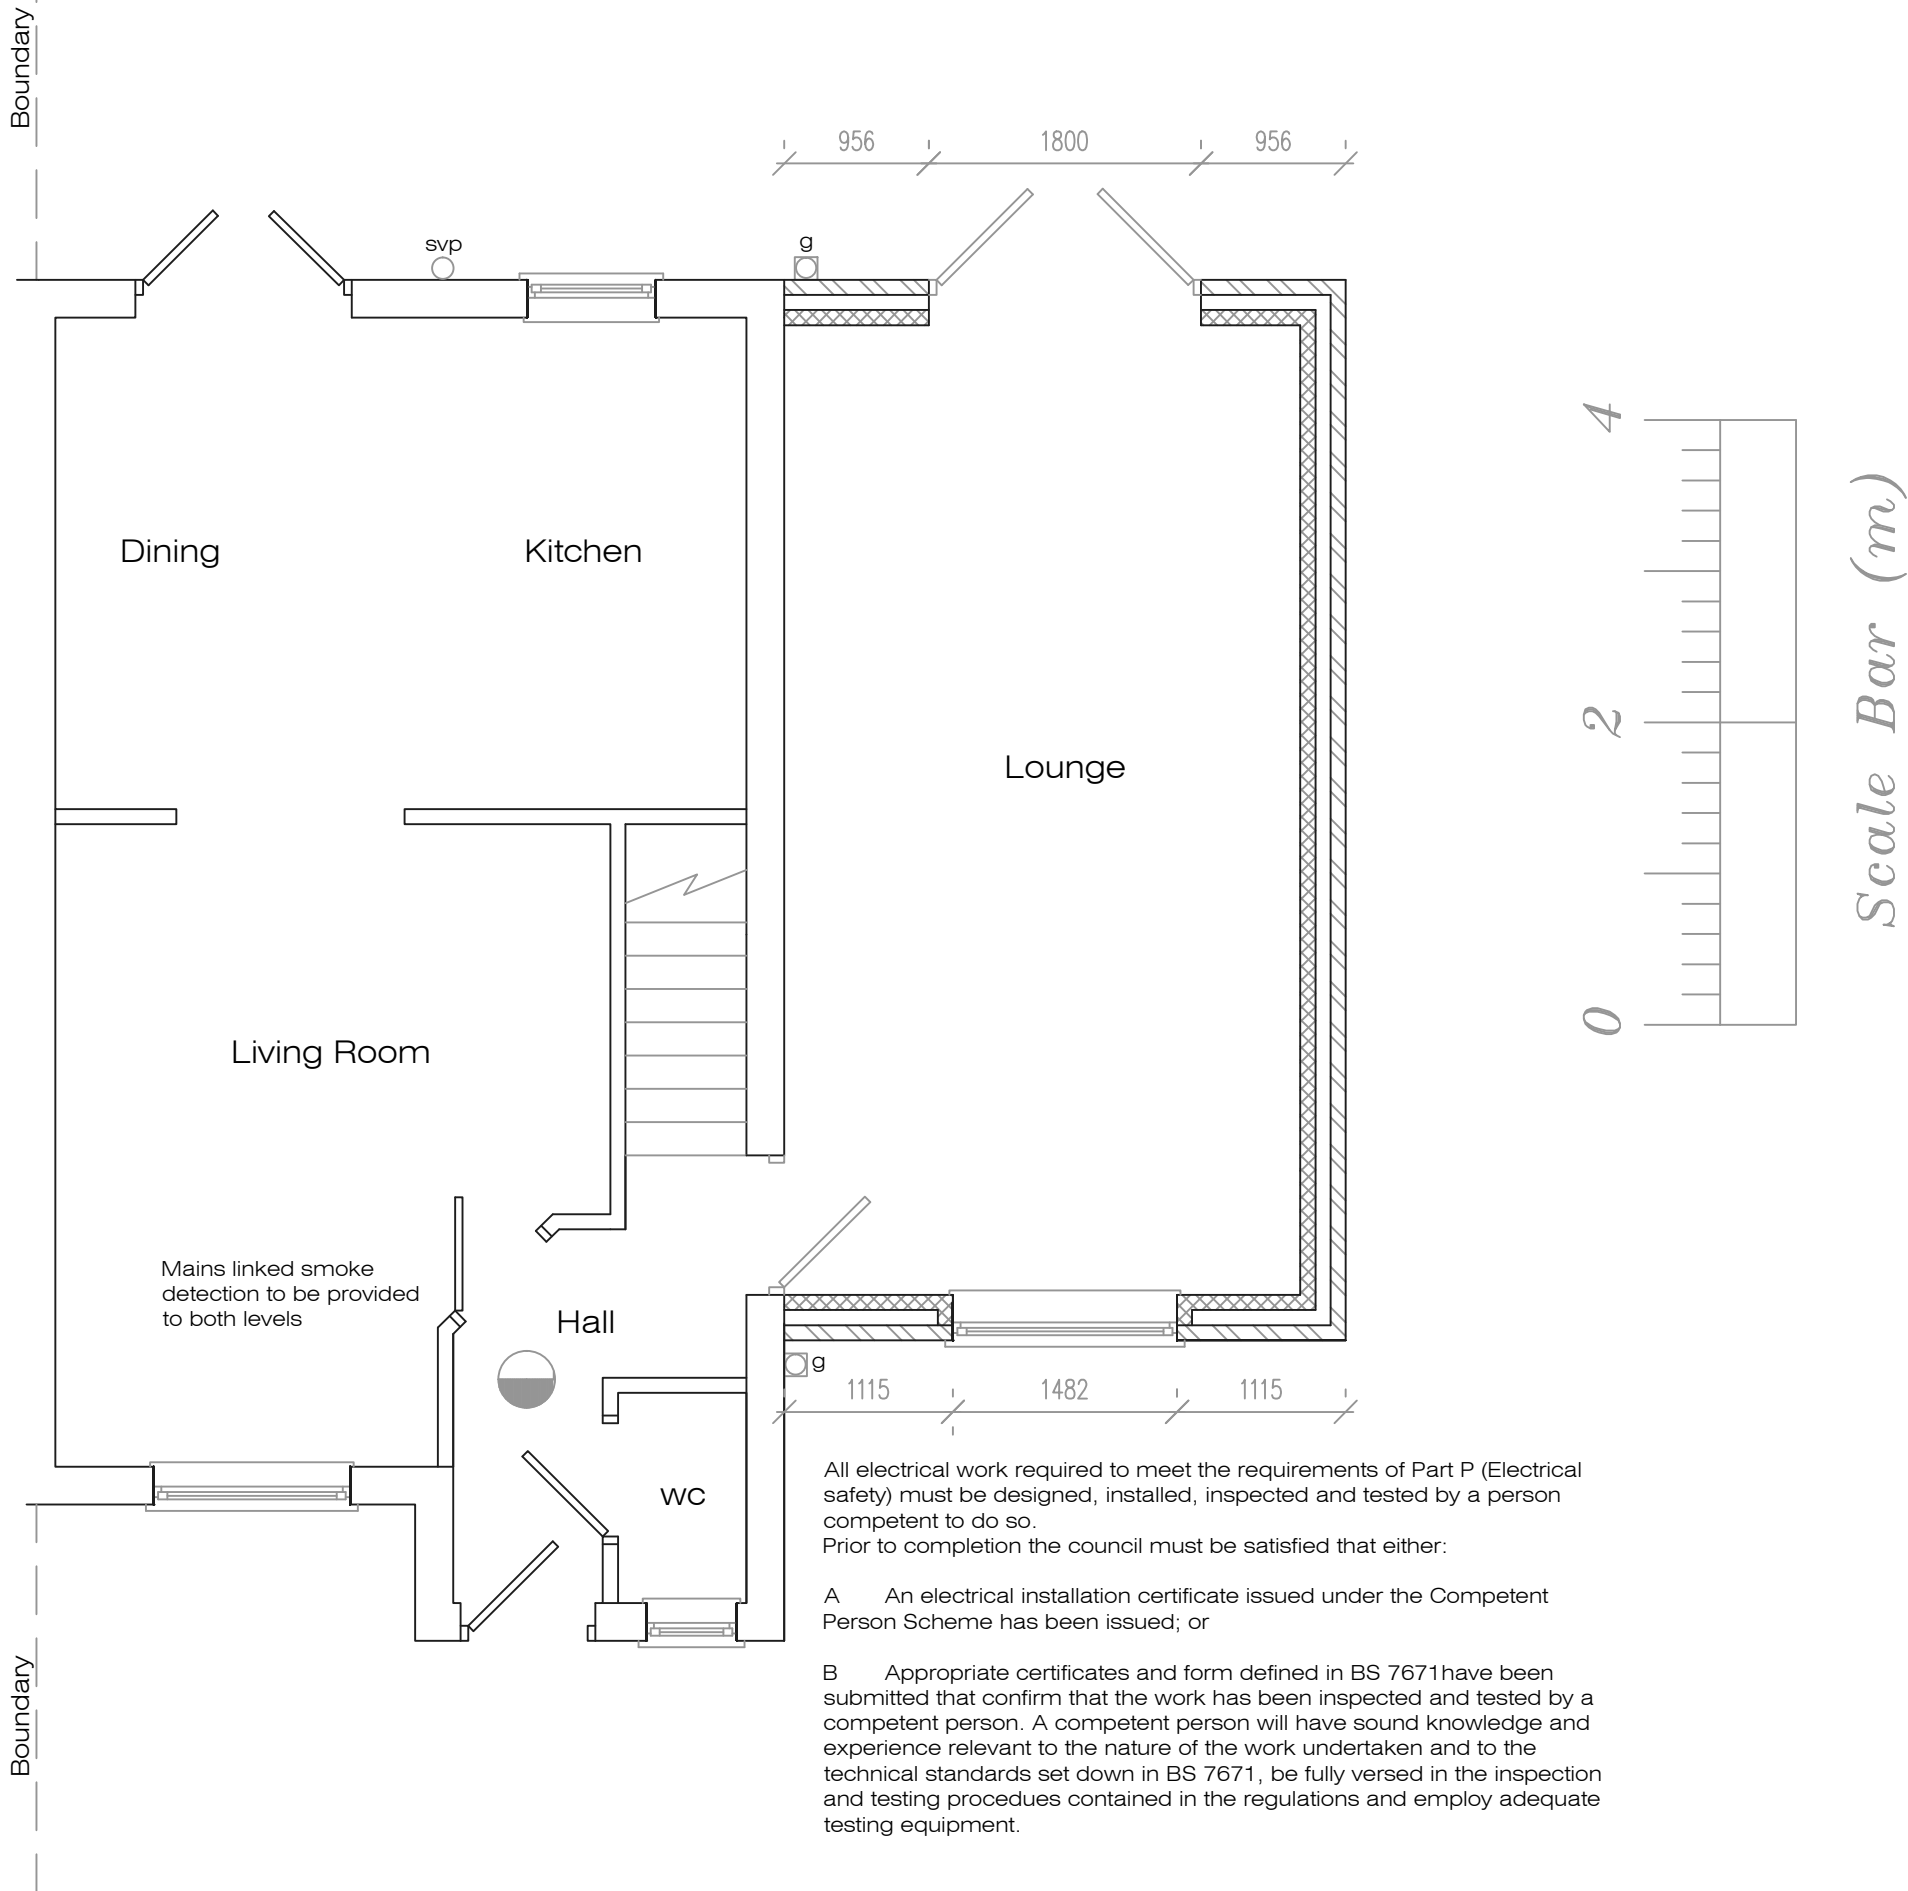

Proposed Ground Floor Plan

Address				
11 Gorleston Way, L32				
Job Title				
Two Storey Extension to Side				
Drawing title				
Proposed Ground				
Chkd	Appvd	date	scale	drawn
		June '22	1:50 @ A3	
DRAWING No 002				rev