



Notes

Jennings Design Associates take no responsibility for any dimensions obtained by scaling from this drawing. If no dimension is shown the recipient must ascertain the dimension specifically from the Architect or by site measurement. Supplying this drawing in digital form is solely for convenience and no reliance may be placed on digital data. All data must be checked against hard copy. Dimensions must be checked on site. Any discrepancies must be reported to the Architect immediately. This drawing is copyright of Jennings Design Associates

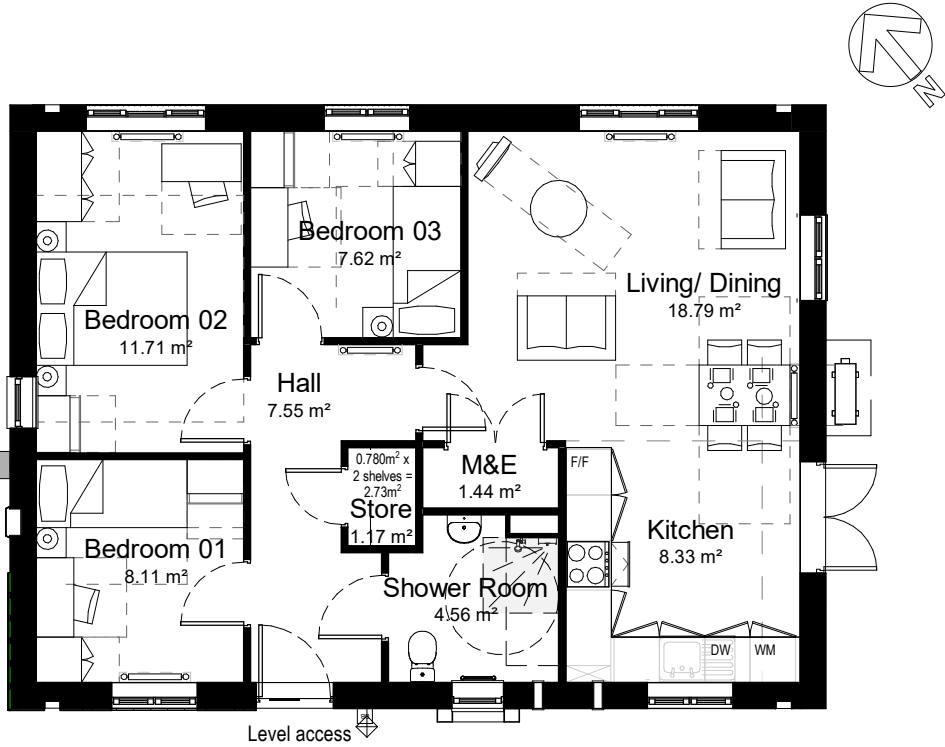


Proposed - Ground Floor

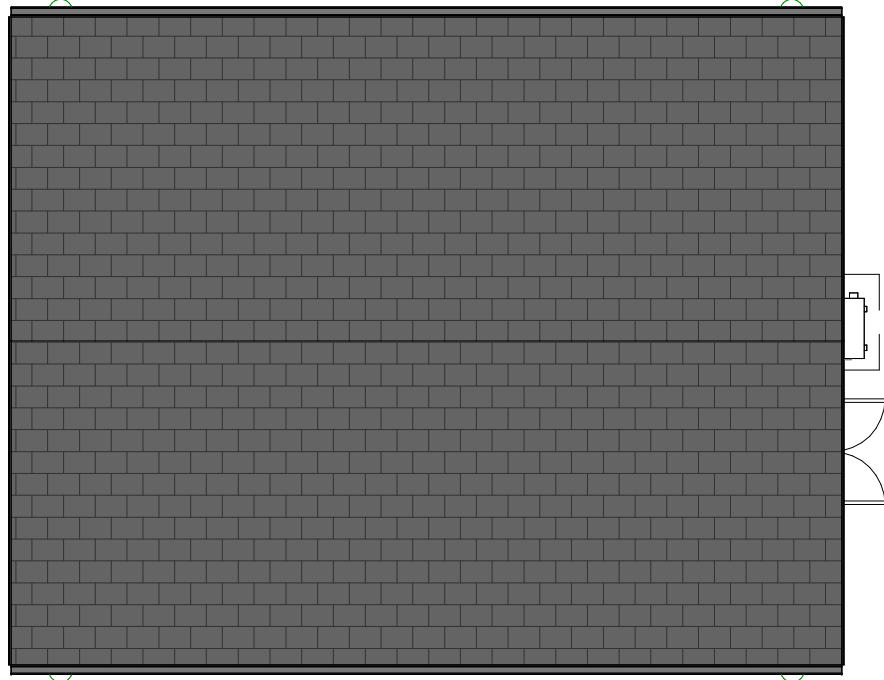


Roof Plan



Proposed - Front Elevation

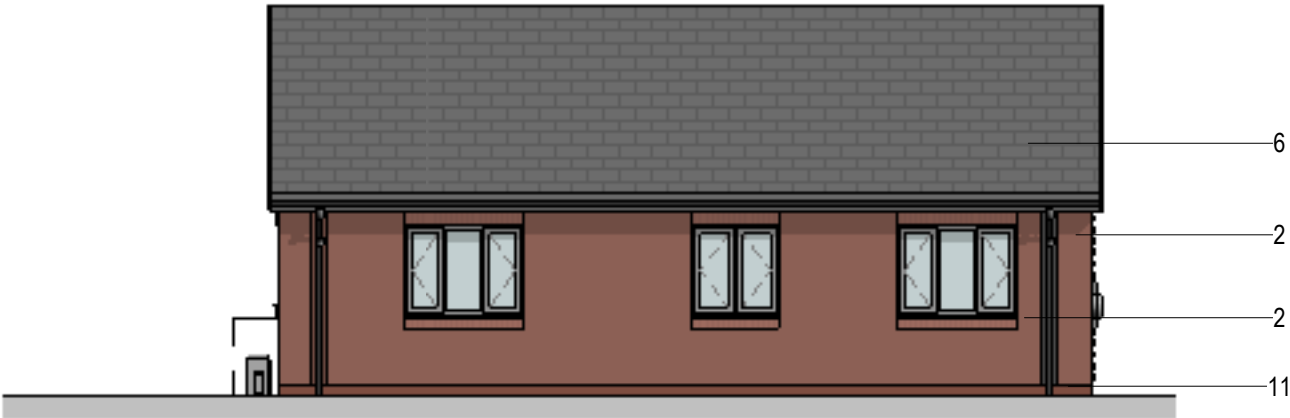


Proposed - Rear Elevation

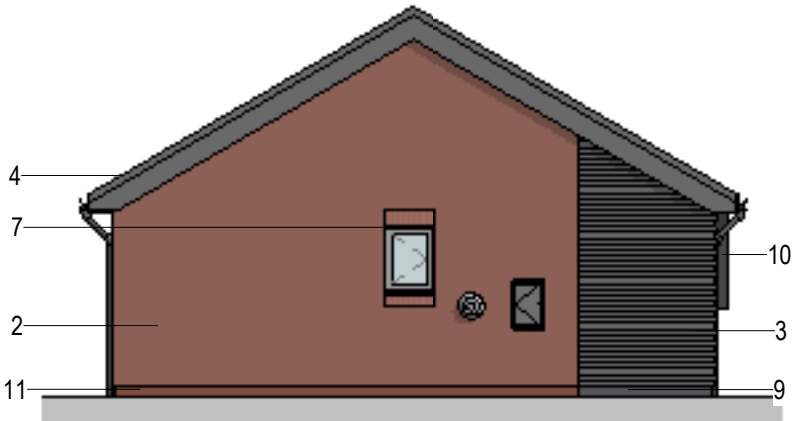

Proposed - Side Elevation 01



Proposed - Side Elevation 02

 

P5	Planning Updates	16/04/2025	L/F
P4	Planning Submission	28/02/25	ST
P3	Drawing Issue Update	15/01/25	DD
P2	JDA DLM Error	23/03/23	
P1	Issued for planning	23/03/23	TDY
Rev	Description	Date	By

Revision Schedule

jda architects
info@jda-architects.com
www.jda-architects.com
manchester: 0161 336 5011
liverpool: 0151 665 0112

Project Details:			
0934 - Marled Hay, Stockbridge Village			
Client: ForViva			
RIBA Workstage: Stage 3 - Planning		Status/Subsidiary Code: S2	
Scale: 1 : 100	@ Original Size A3	Date: 02/14/23	Drawn by: TDY
			Chk by: TK
Project Code	Originator	Vol/Sys	Level
0934-JDA-ZZ-XX-DR-A-0007			
Description: 3B4P Bungalow - Detached - Z2			Rev: P5