



IMPORTANT

- > This drawing is copyright and remains the property of this practice
- > Do not measure from this drawing, except for the purpose of planning
- > All dimensions to be checked on site
- > Positions of anything existing must be confirmed on site prior to proceeding
- > Any structural elements drawn are indicative and should be calculated by a structural engineer


NOTES:

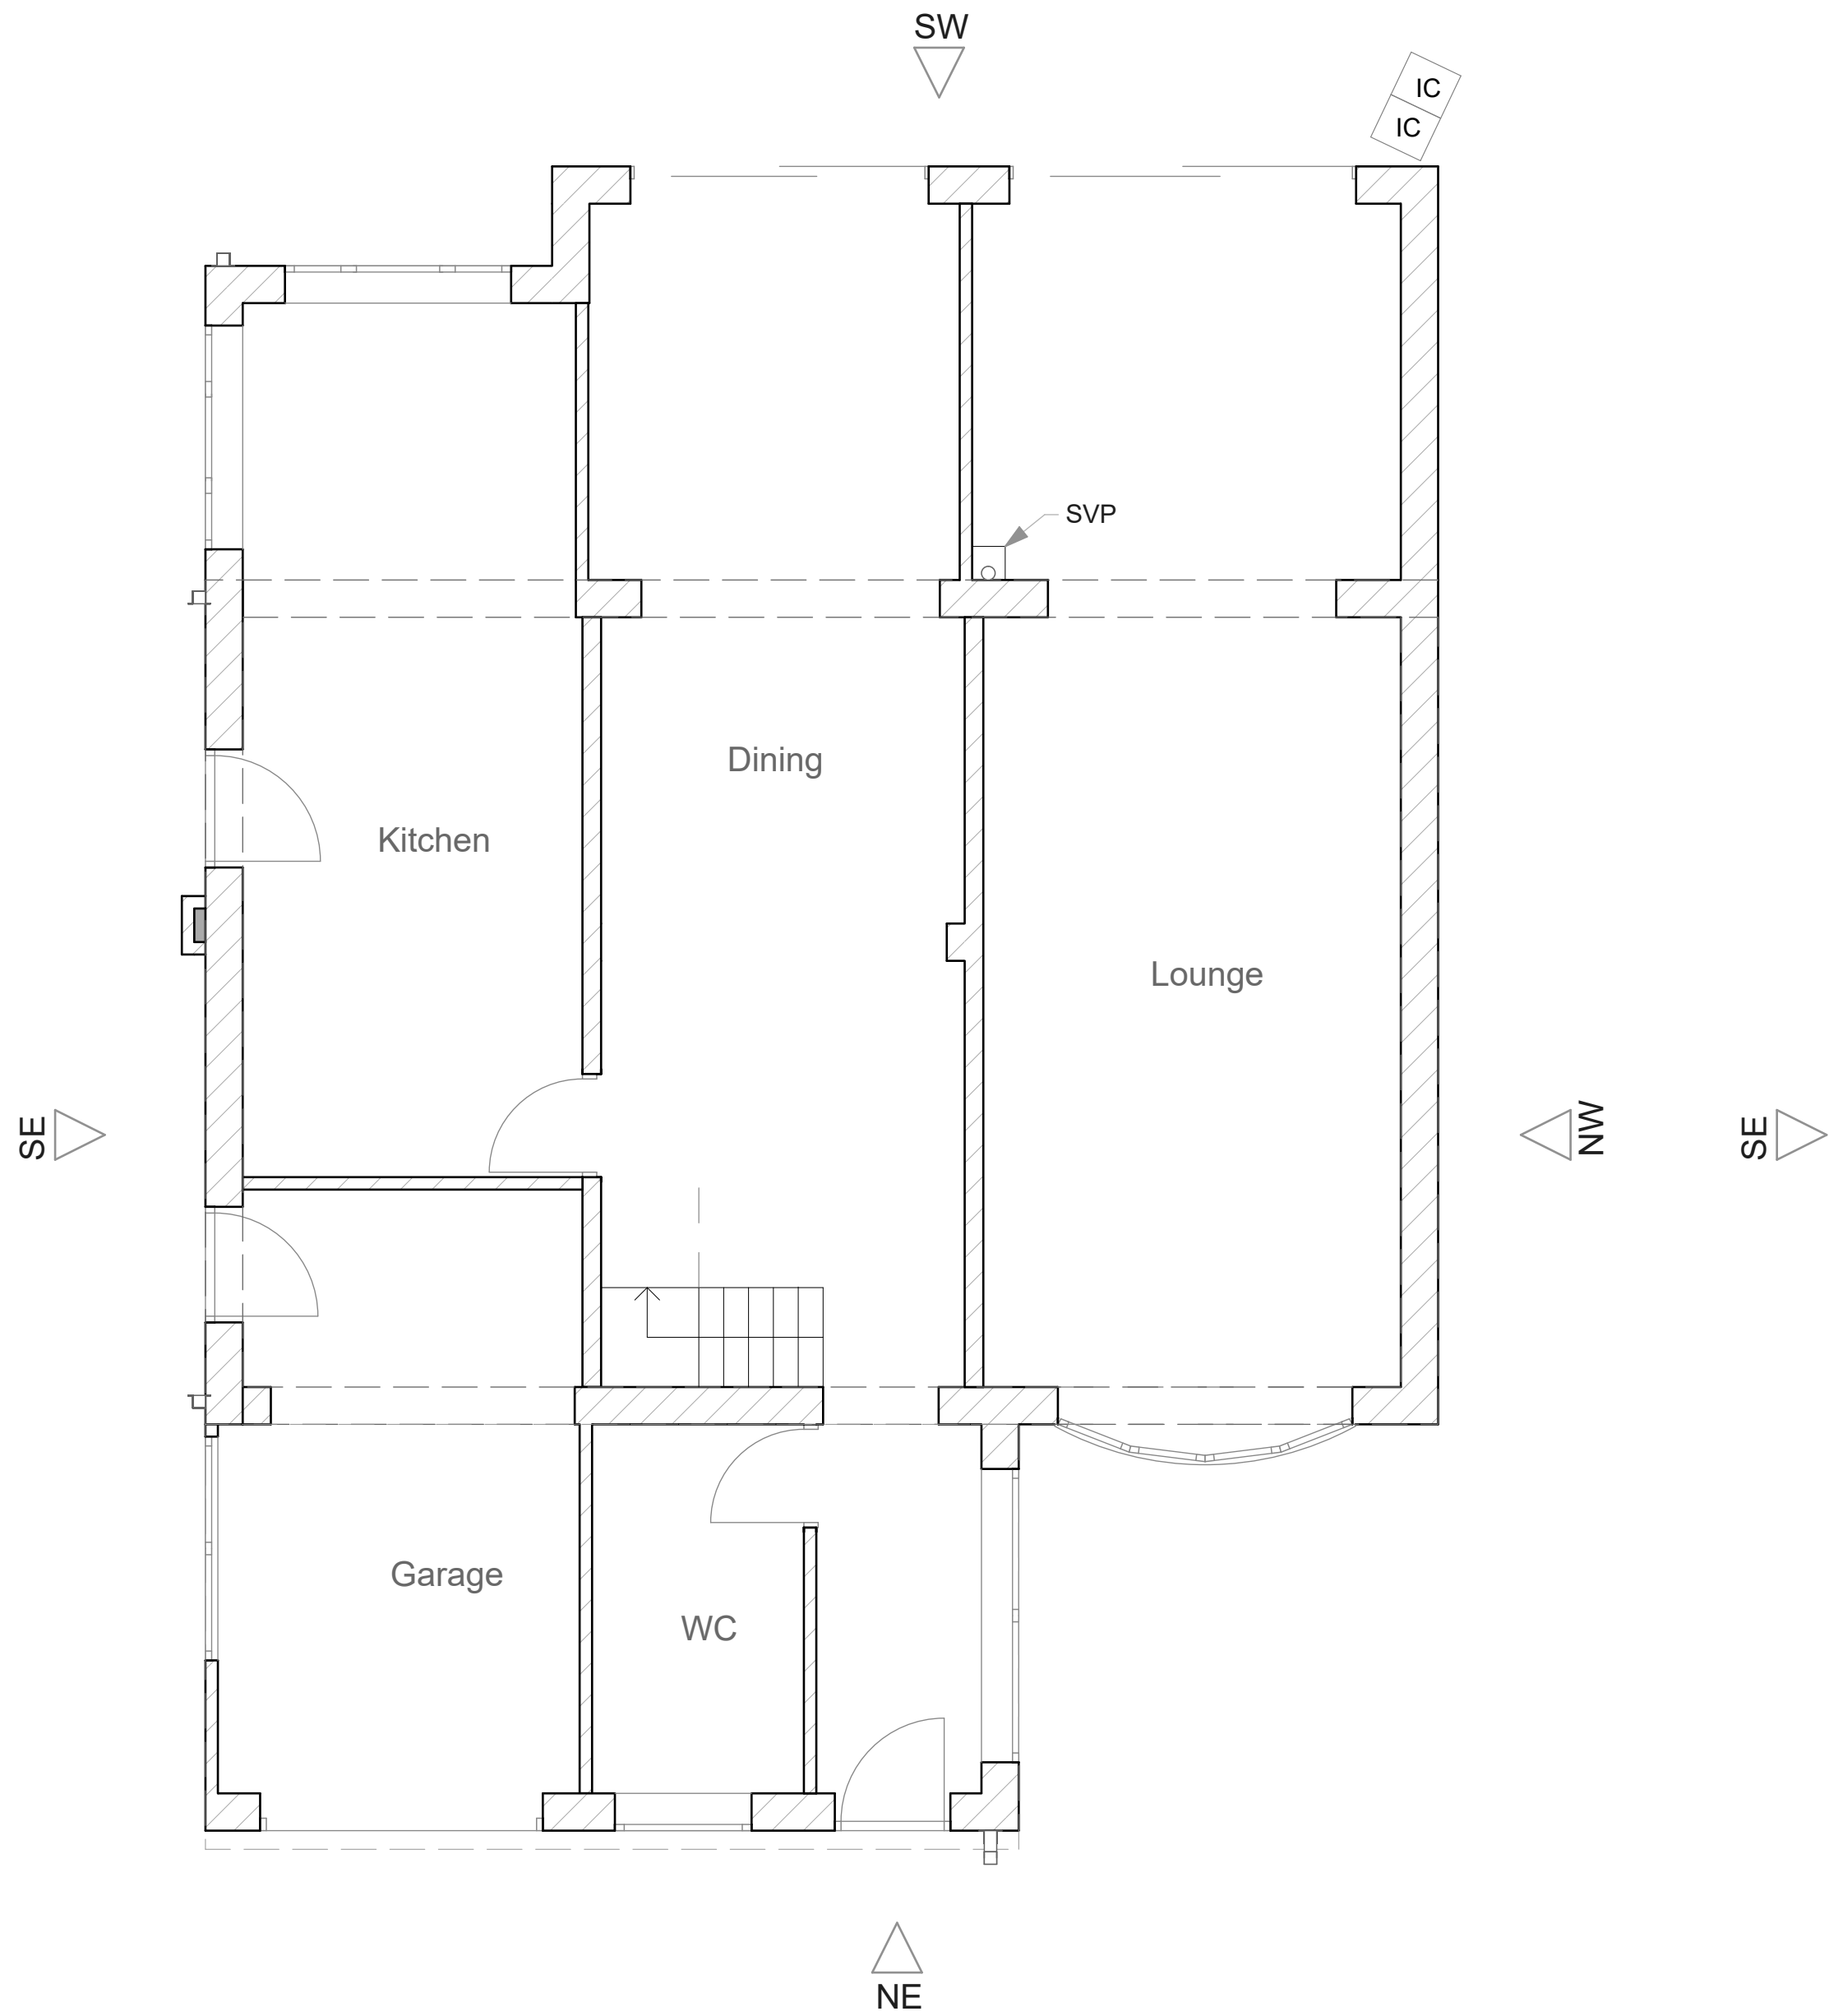


Existing Ground Floor Plan
Scale 1:50

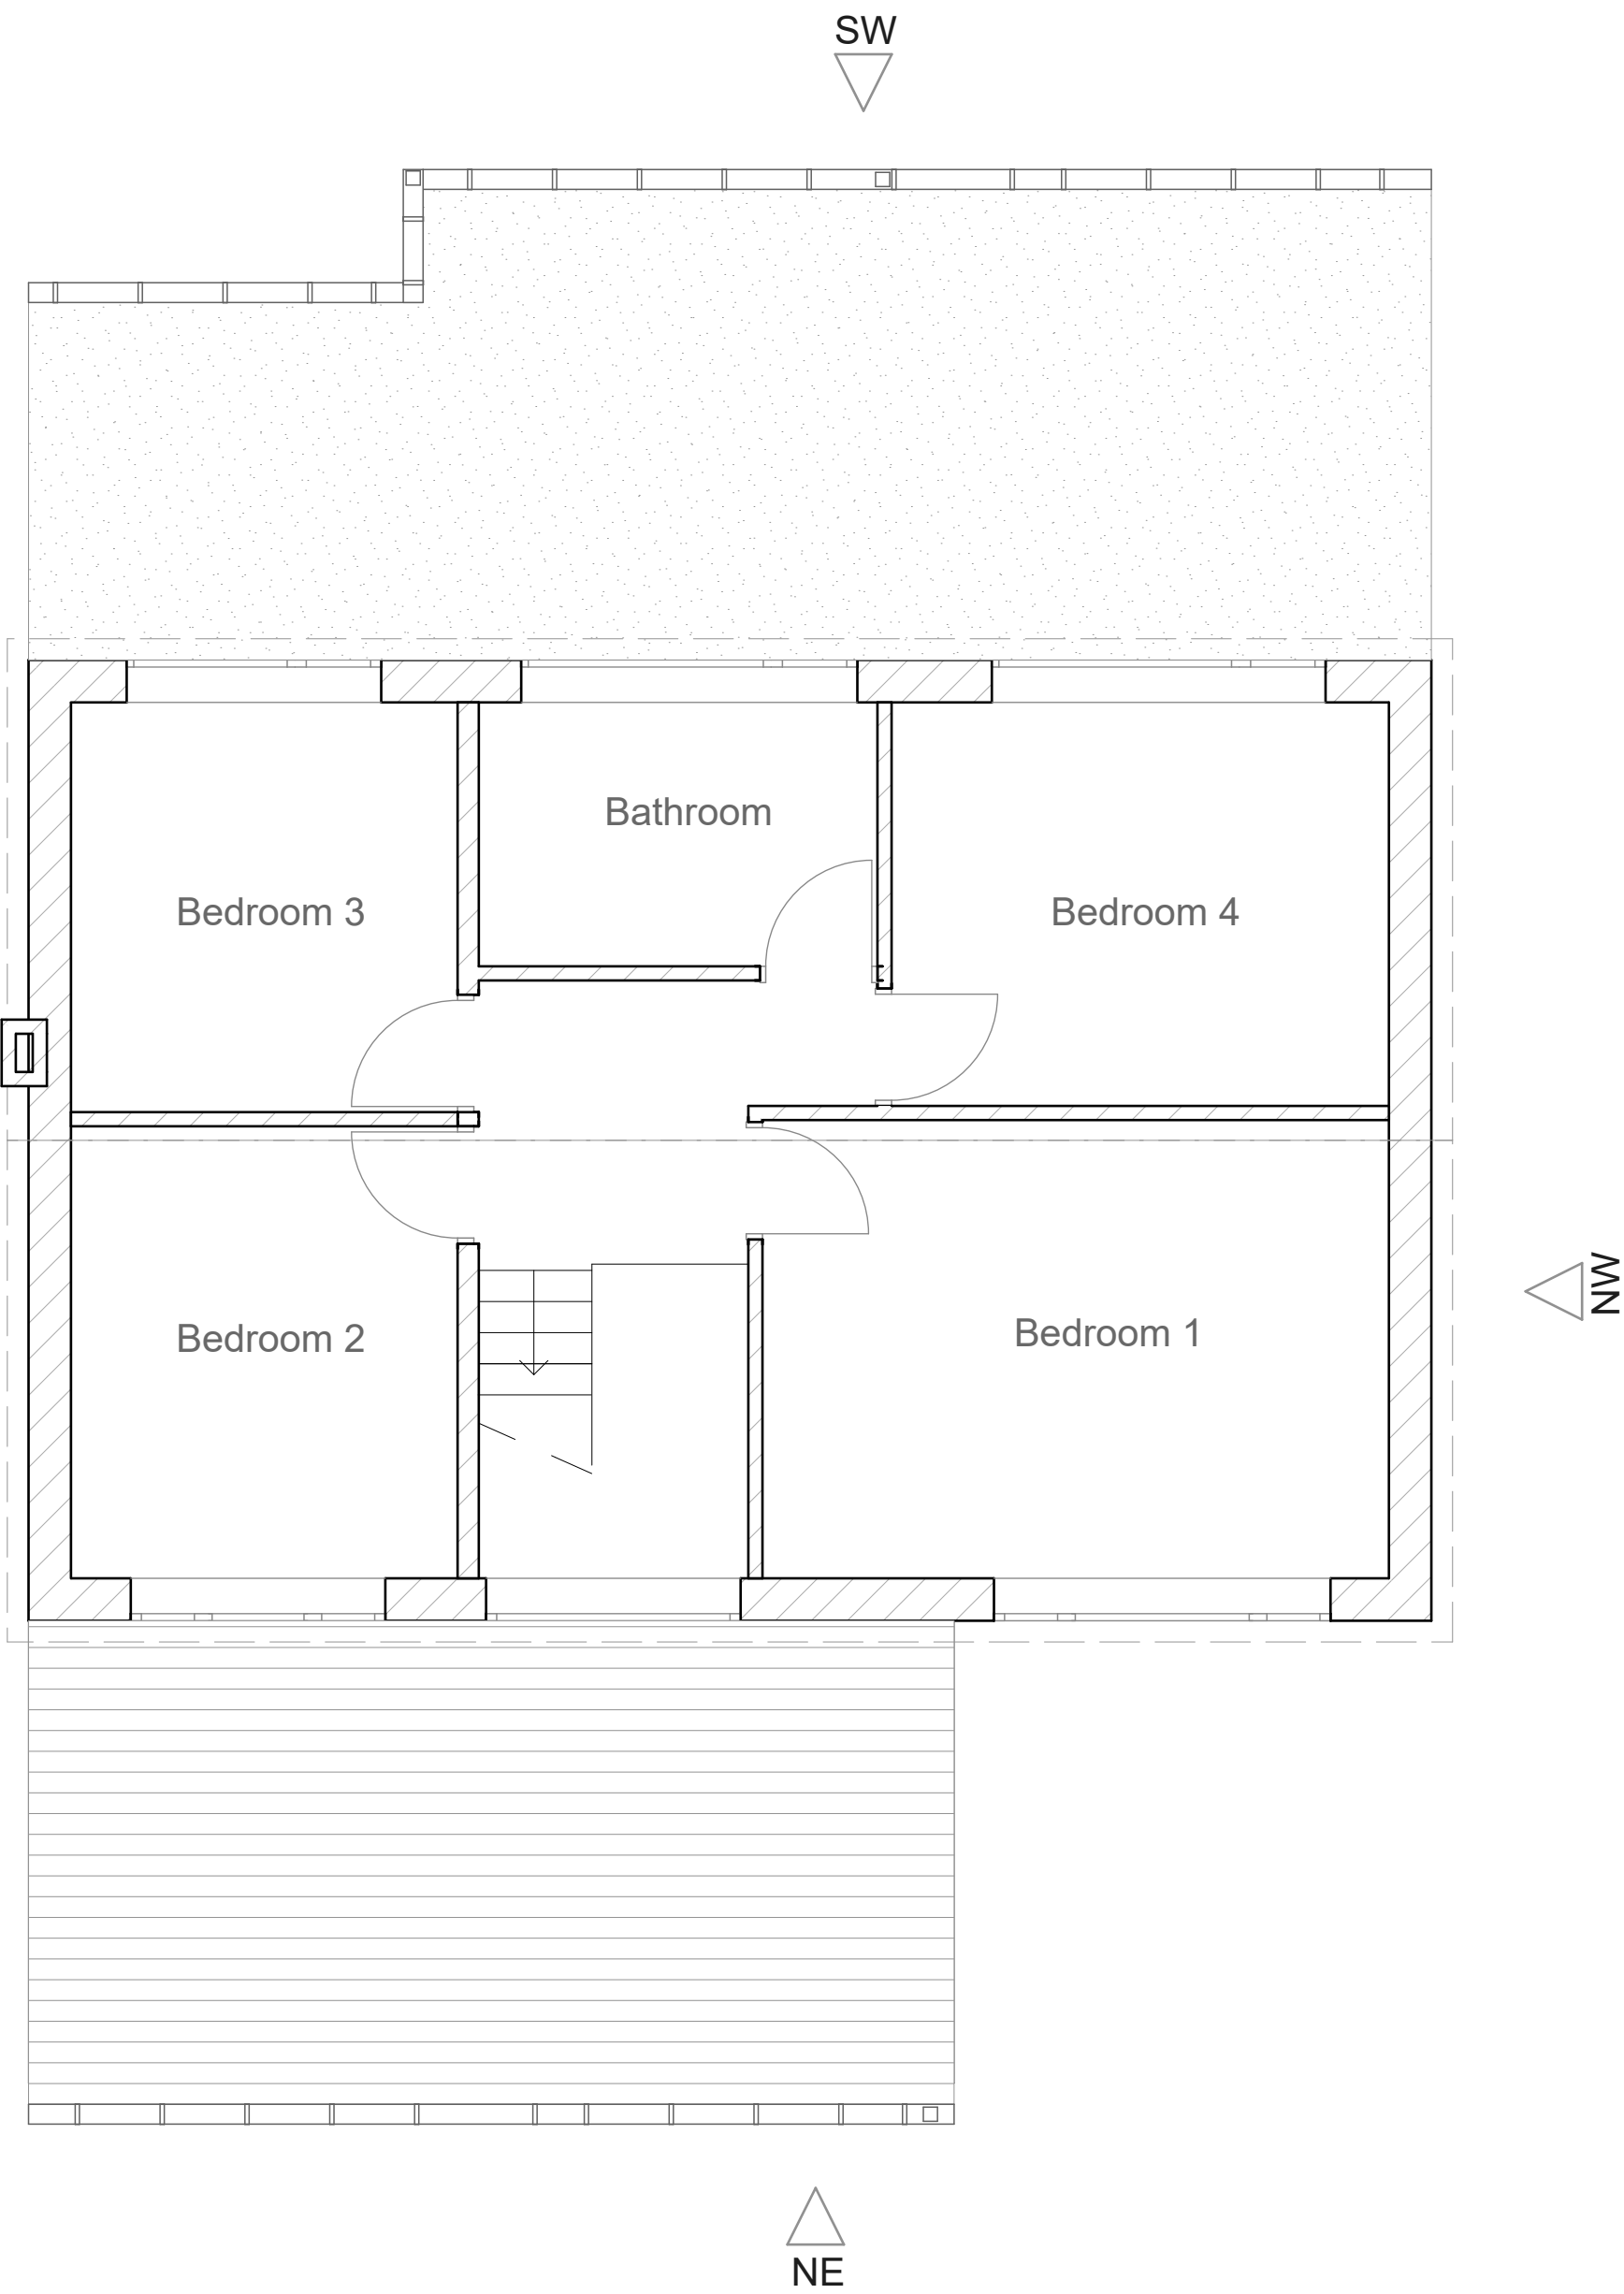

Existing First Floor Plan
Scale 1:50

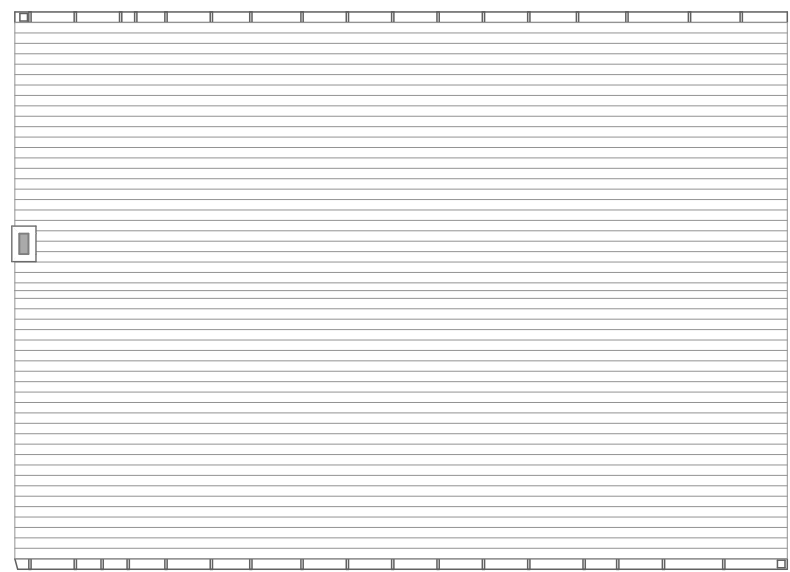

Existing Roof Plan
Scale 1:100

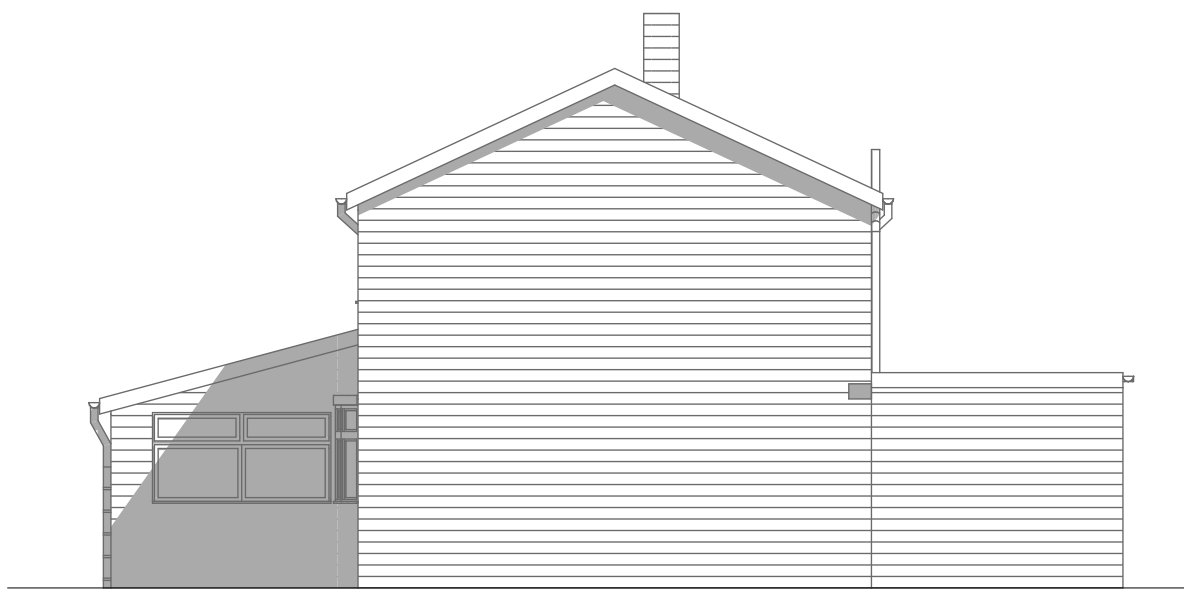

Existing Side (NE) Elevation
Scale 1:100



Existing Front (NE) Elevation
Scale 1:100



Existing Side (SE) Elevation
Scale 1:100



Existing Rear (SW) Elevation
Scale 1:100

Scale 1:100 @ A1



Scale 1:50 @ A1



LK
ARCHITECTURE
Ltd

Client
Mr & Mrs Kulikauske
No.77 Longmeadow Road, Prescot
L34 0HW

Project
Proposed Single Storey Rear
Extension, Two Storey Rear and Front
Extensions & Garage Conversion

Drawing Title
Existing Plans & Elevations

Date
February 2023

Drawing Scale
Various @ A1

Drawing Number
1506_01_01 Existing