


IMPORTANT

- > This drawing is copyright and remains the property of this practice
- > Do not measure from this drawing, except for the purpose of planning
- > All dimensions to be checked on site
- > Positions of anything existing must be confirmed on site prior to proceeding
- > Any structural elements drawn are indicative and should be calculated by a structural engineer

NOTES:

Site Plan

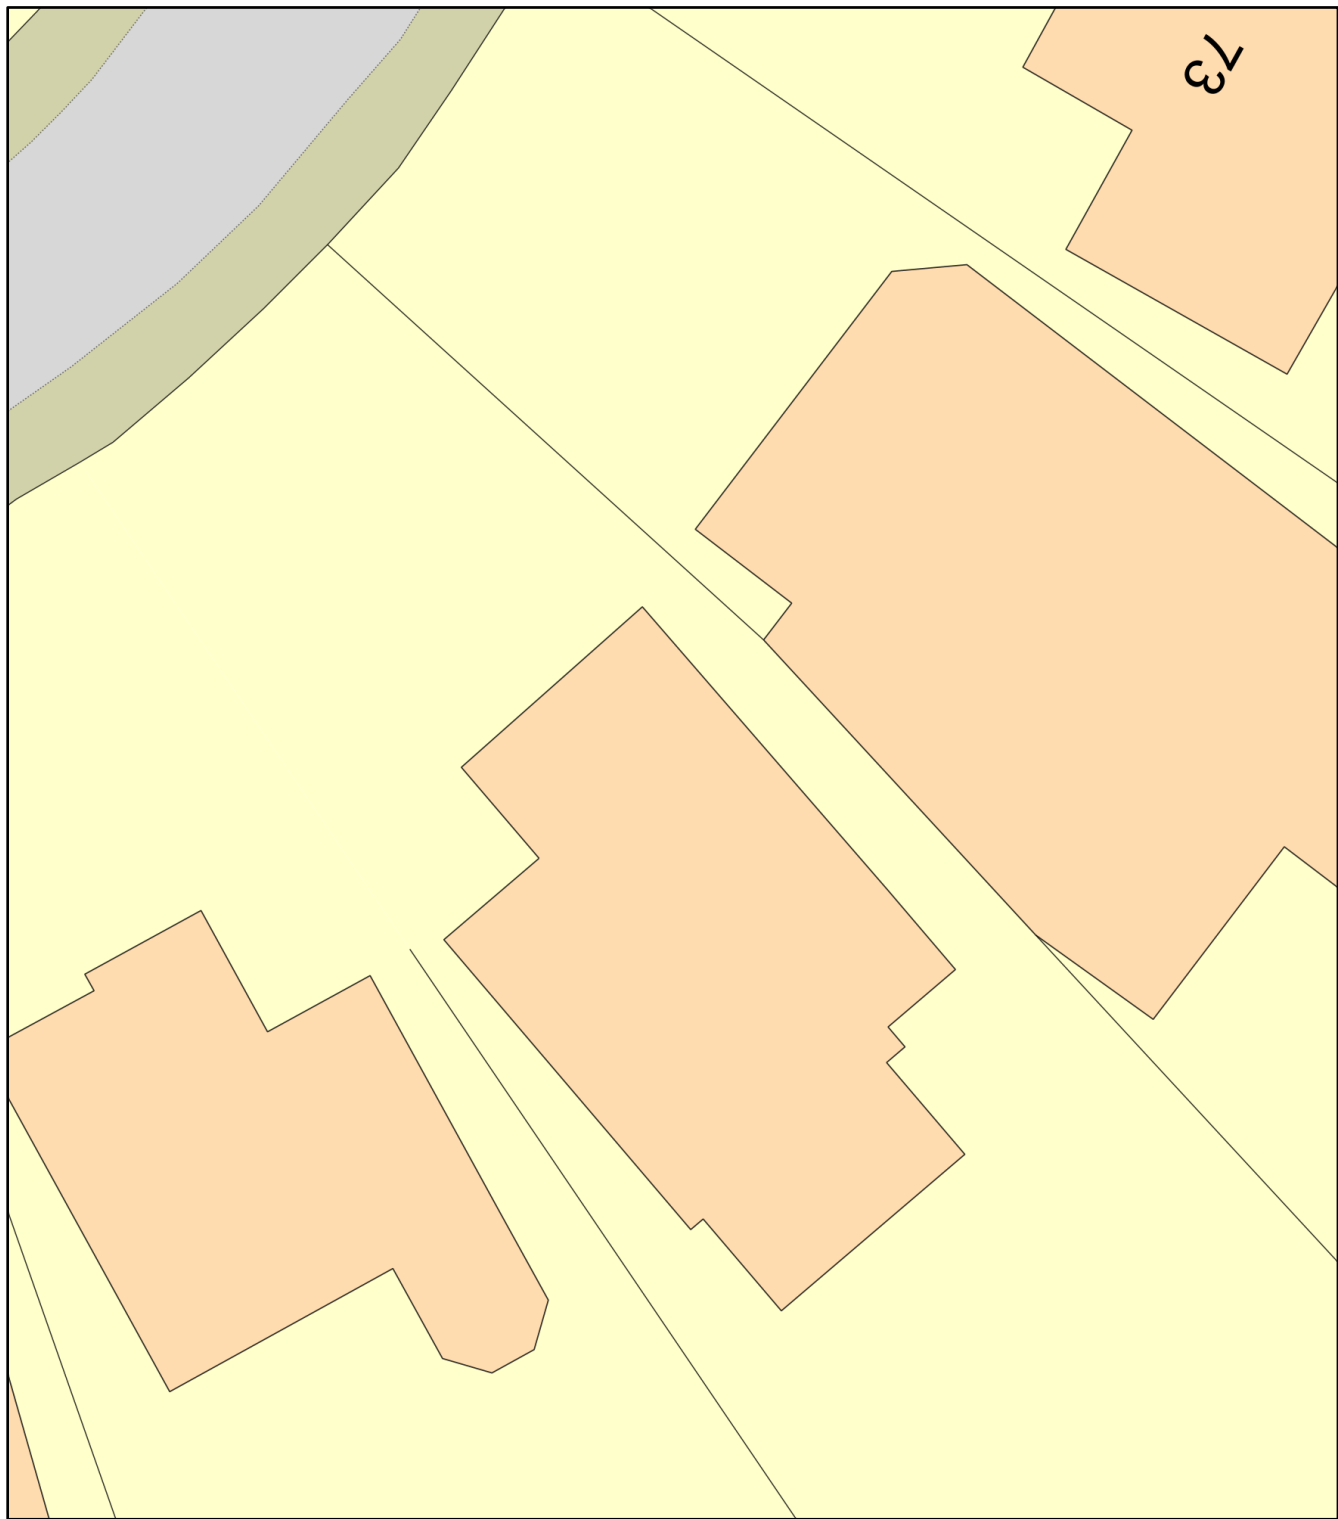


ReQuestaPlan

Plan Produced for: LK Architecture Ltd
Date Produced: 28 Feb 2023

Existing Site Plan
Scale 1:200

Site Plan

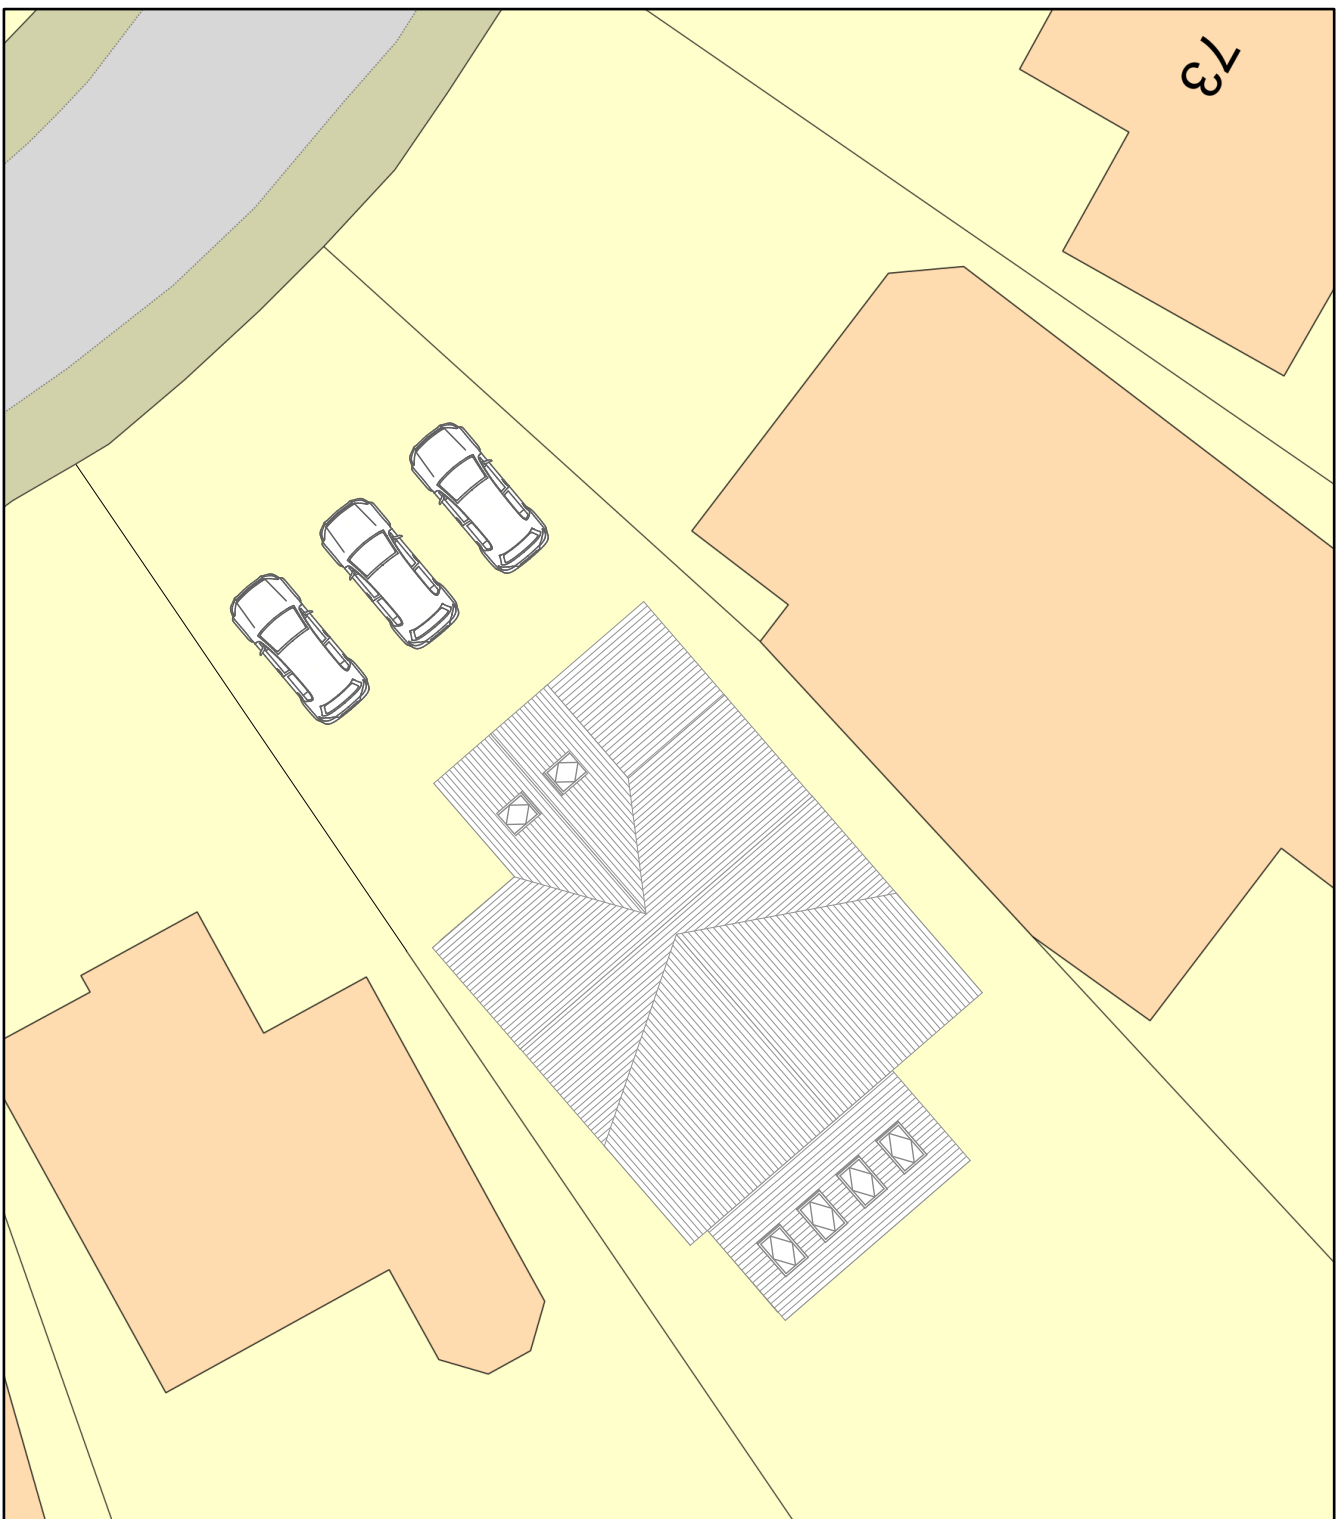


ReQuestaPlan

Plan Produced for: LK Architecture Ltd
Date Produced: 28 Feb 2023
Plan Reference Number: TQRQM23059115703016

Proposed Site Plan
Scale 1:200

Location Plan

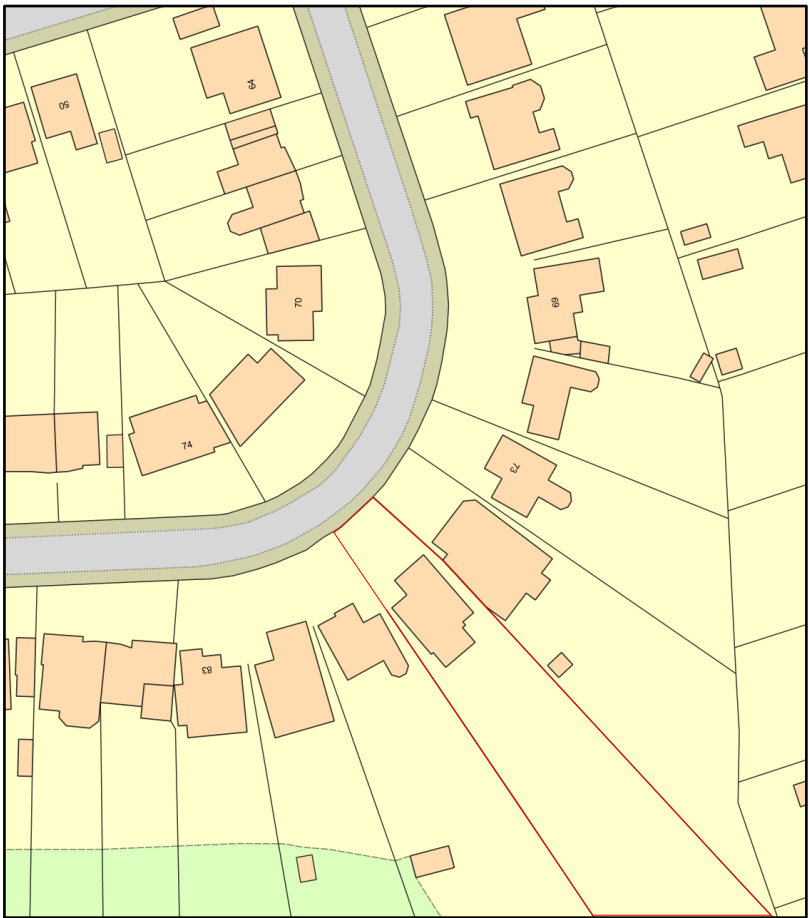

Location Plan
Scale 1:1250

0 50
Metres

Plan Produced for: LK Architecture Ltd
Date Produced: 28 Feb 2023

Client
Mr & Mrs Kulikauske
No.77 Longmeadow Road, Prescot
L34 0HW

Project
Proposed Single Storey Rear
Extension, Two Storey Rear and Front
Extensions & Garage Conversion

Drawing Title
Existing & Proposed Site Plans

Date February 2023	Drawing Scale Various @ A1
-----------------------	-------------------------------

Drawing Number
1506_03_01 Site Plans