



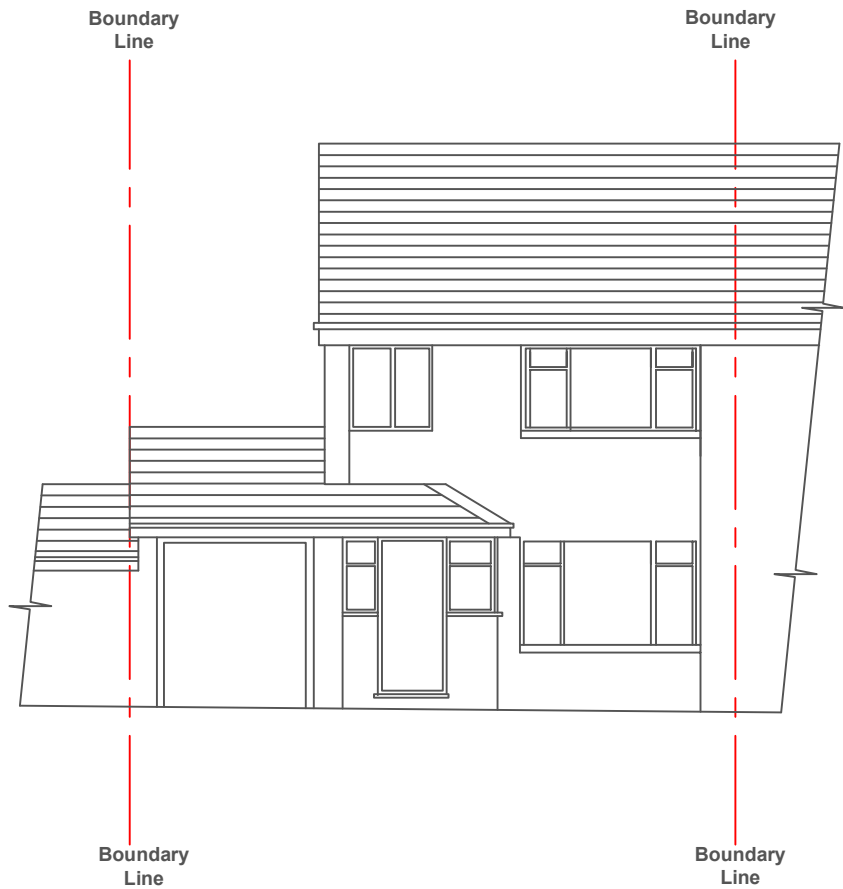

Existing Front Elevation

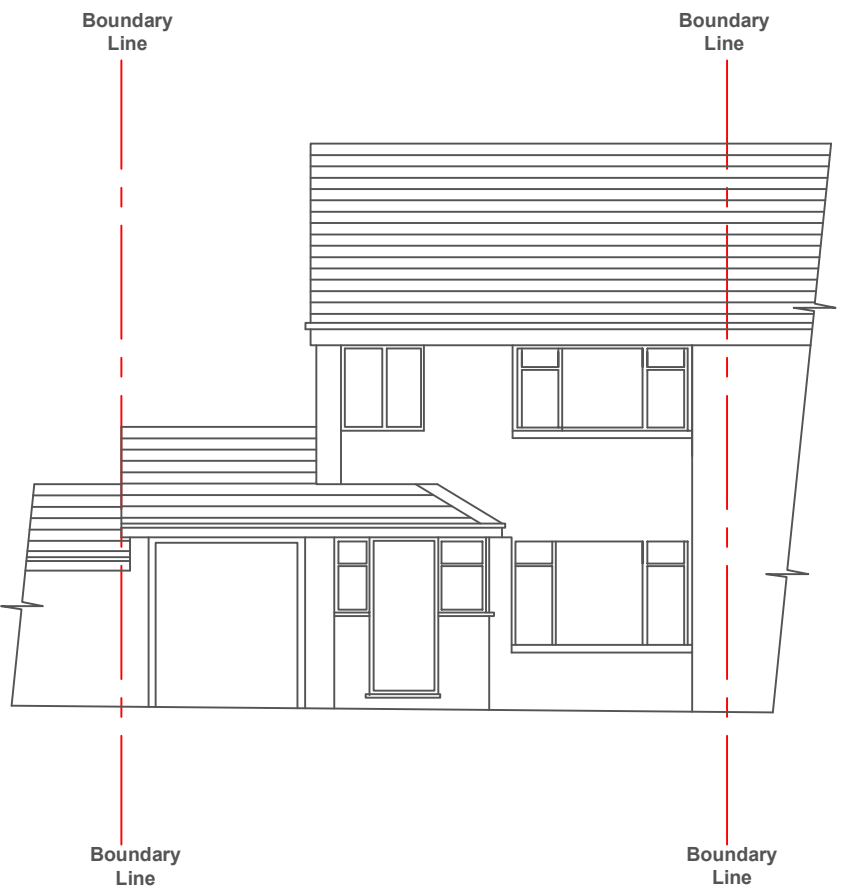

Proposed Front Elevation



Scale Bar (M)

SITE: 41 Malvern Close Liverpool L32 2BS		STATUS: PLANNING APPLICATION	
CLIENT: MS J HIGHTON	JOB NO:	REVISION: A	
JOB TITLE: PROPOSED REAR SINGLE STOREY EXTENSION	DRG NO: 41 MELVIN-008		
DRAWING TITLE: EXISTING AND PROPOSED FRONT ELEVATIONS	SCALE: 1:100 - A4	DRAWN: GF	DATE: 27/06/2024