


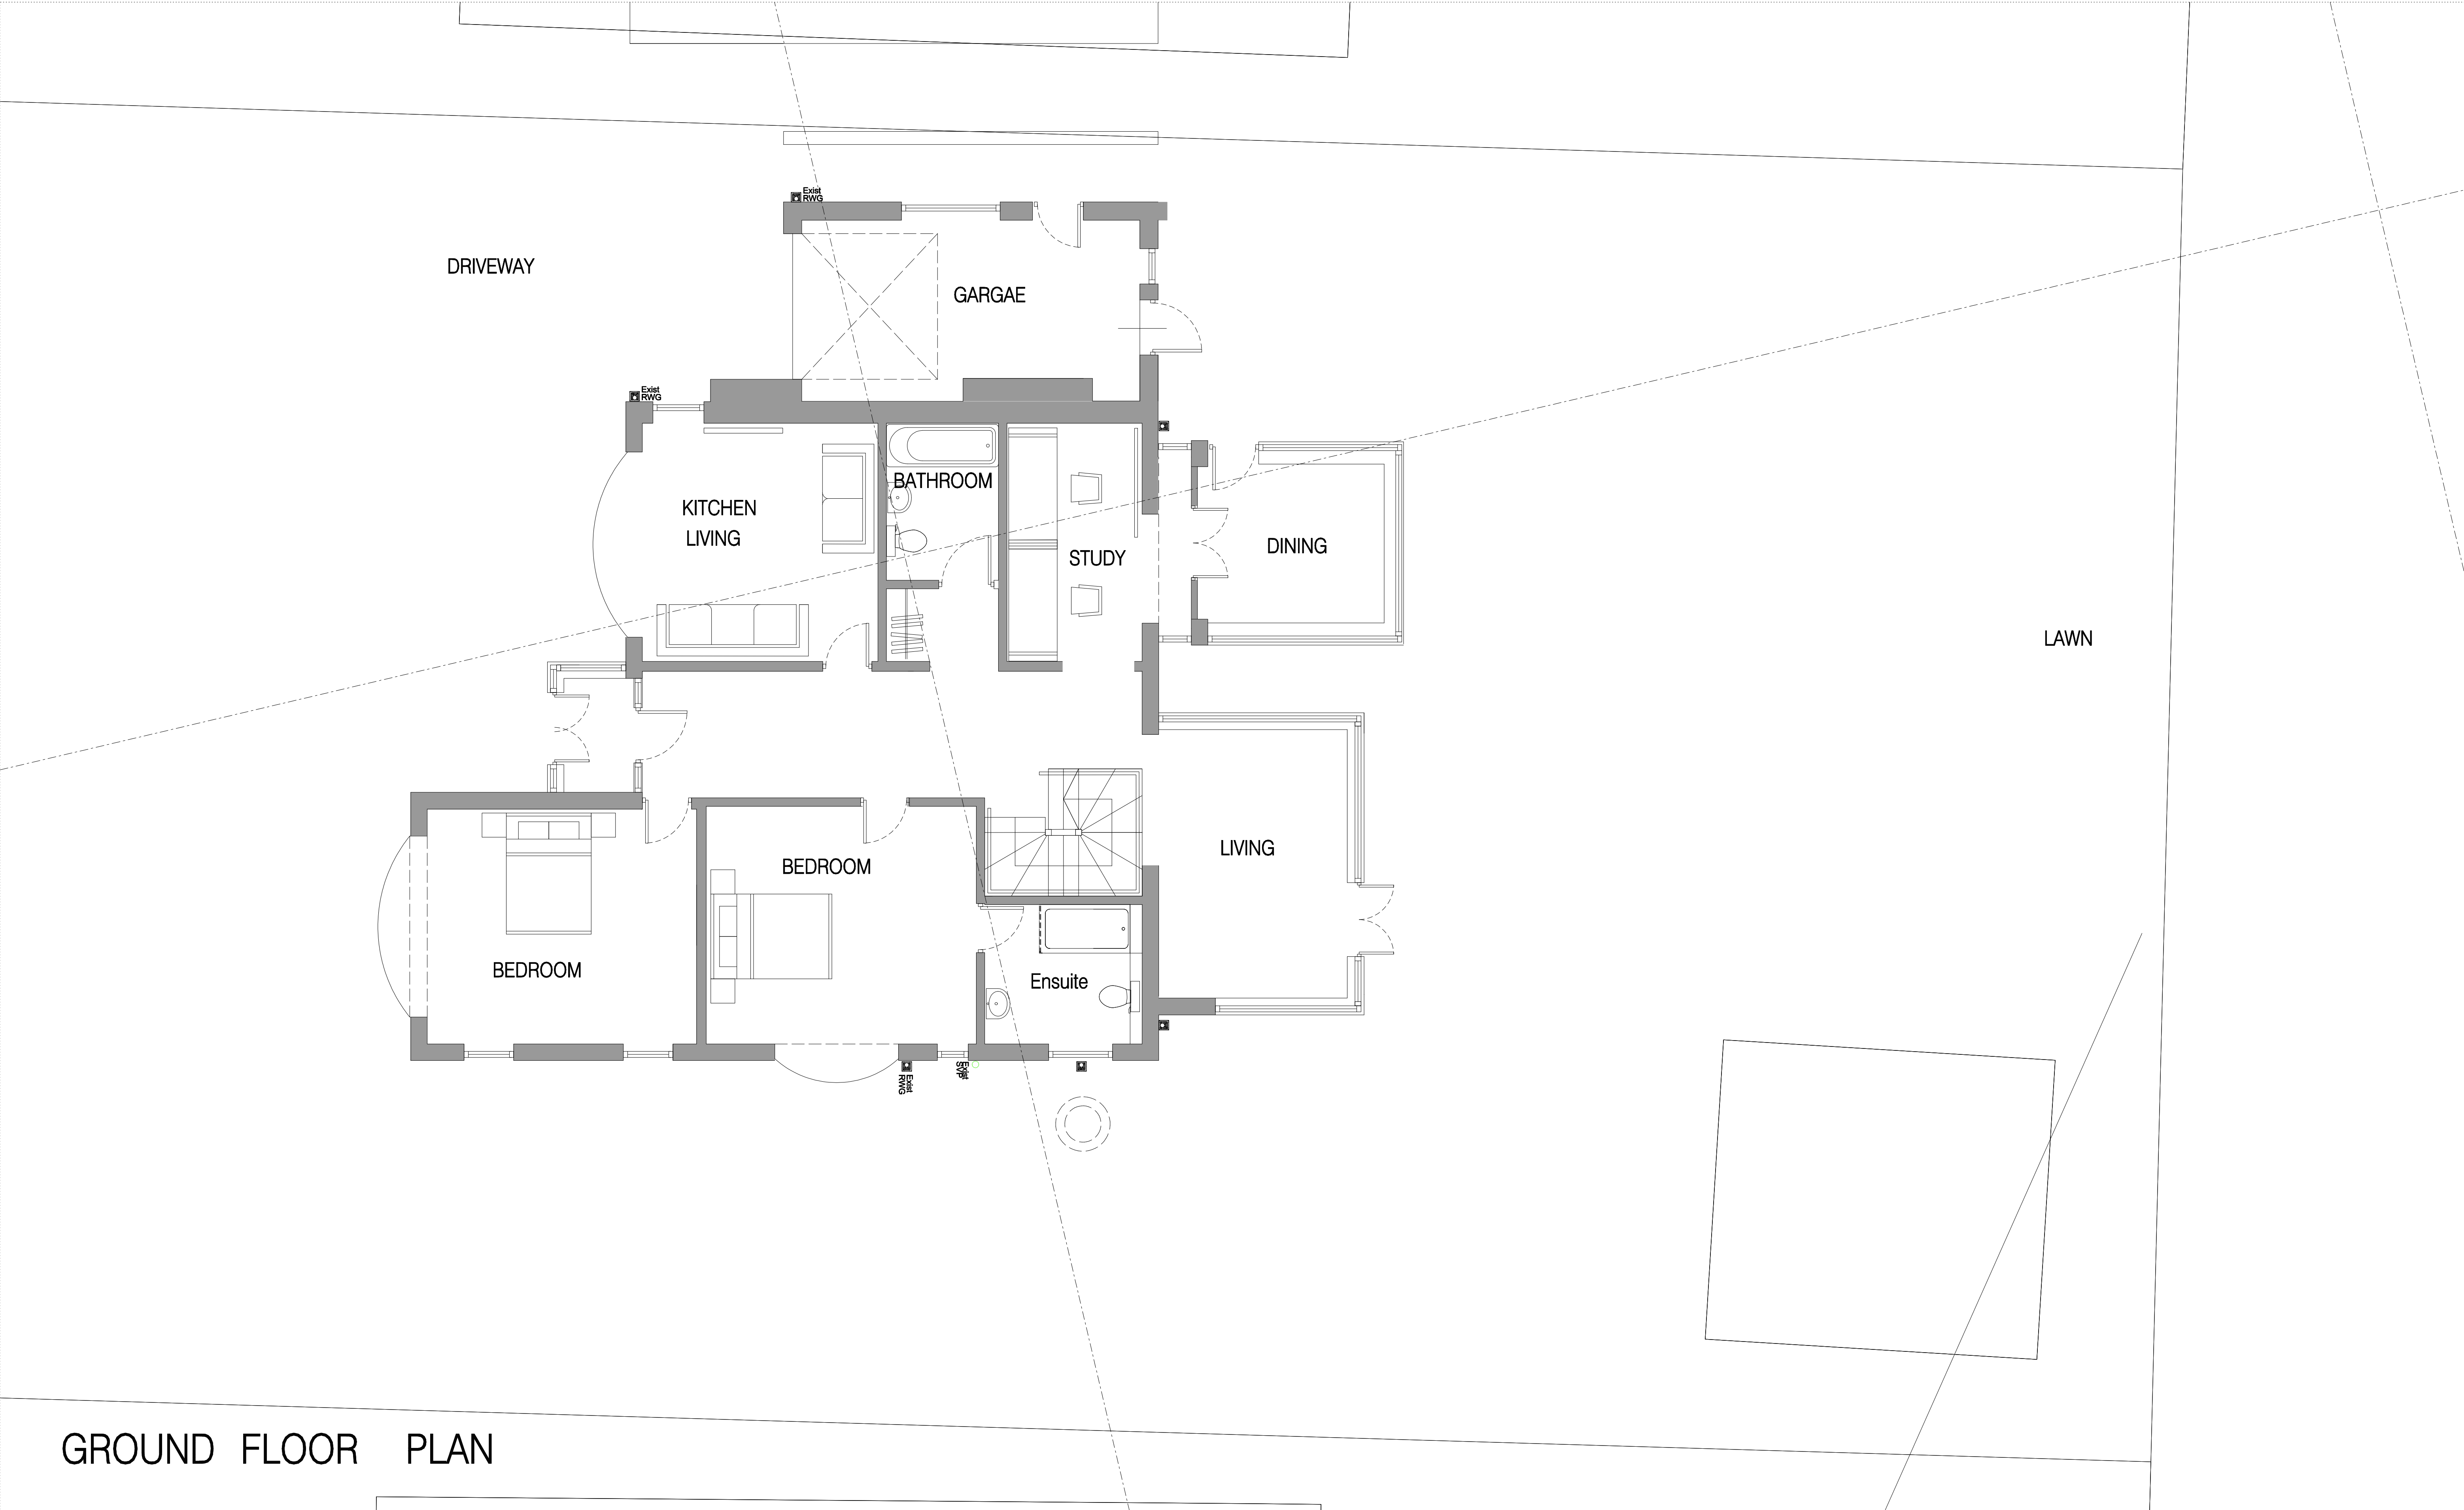

GROUND FLOOR PLAN

Work to annotated dimensions only.

Read drawing in conjunction with relevant specification, Structural Engineers' and Services Engineers' drawings.

Confirm all dimensions before commencement of any work on site or fabrication.

Rev	Date	Description
*	240624	First Issue for Information

1m

2m

3m

4m

5m

N

Status

INFORMATION

Scale	Drawn by	Date
1:50	NJD	June 24
Job number	Drg. number	Revision
24/23	(2-JAP201	*

Notes

Project

Rear Dormer Extension to 276 Higher Road, Halewood.

Proposed Ground Floor Plan

cheshire

31a high street

rodham

wa8 7w

t: 01928 753882

e: mail@daccus.co.uk

Architects and Construction Managers Ltd

daccus