


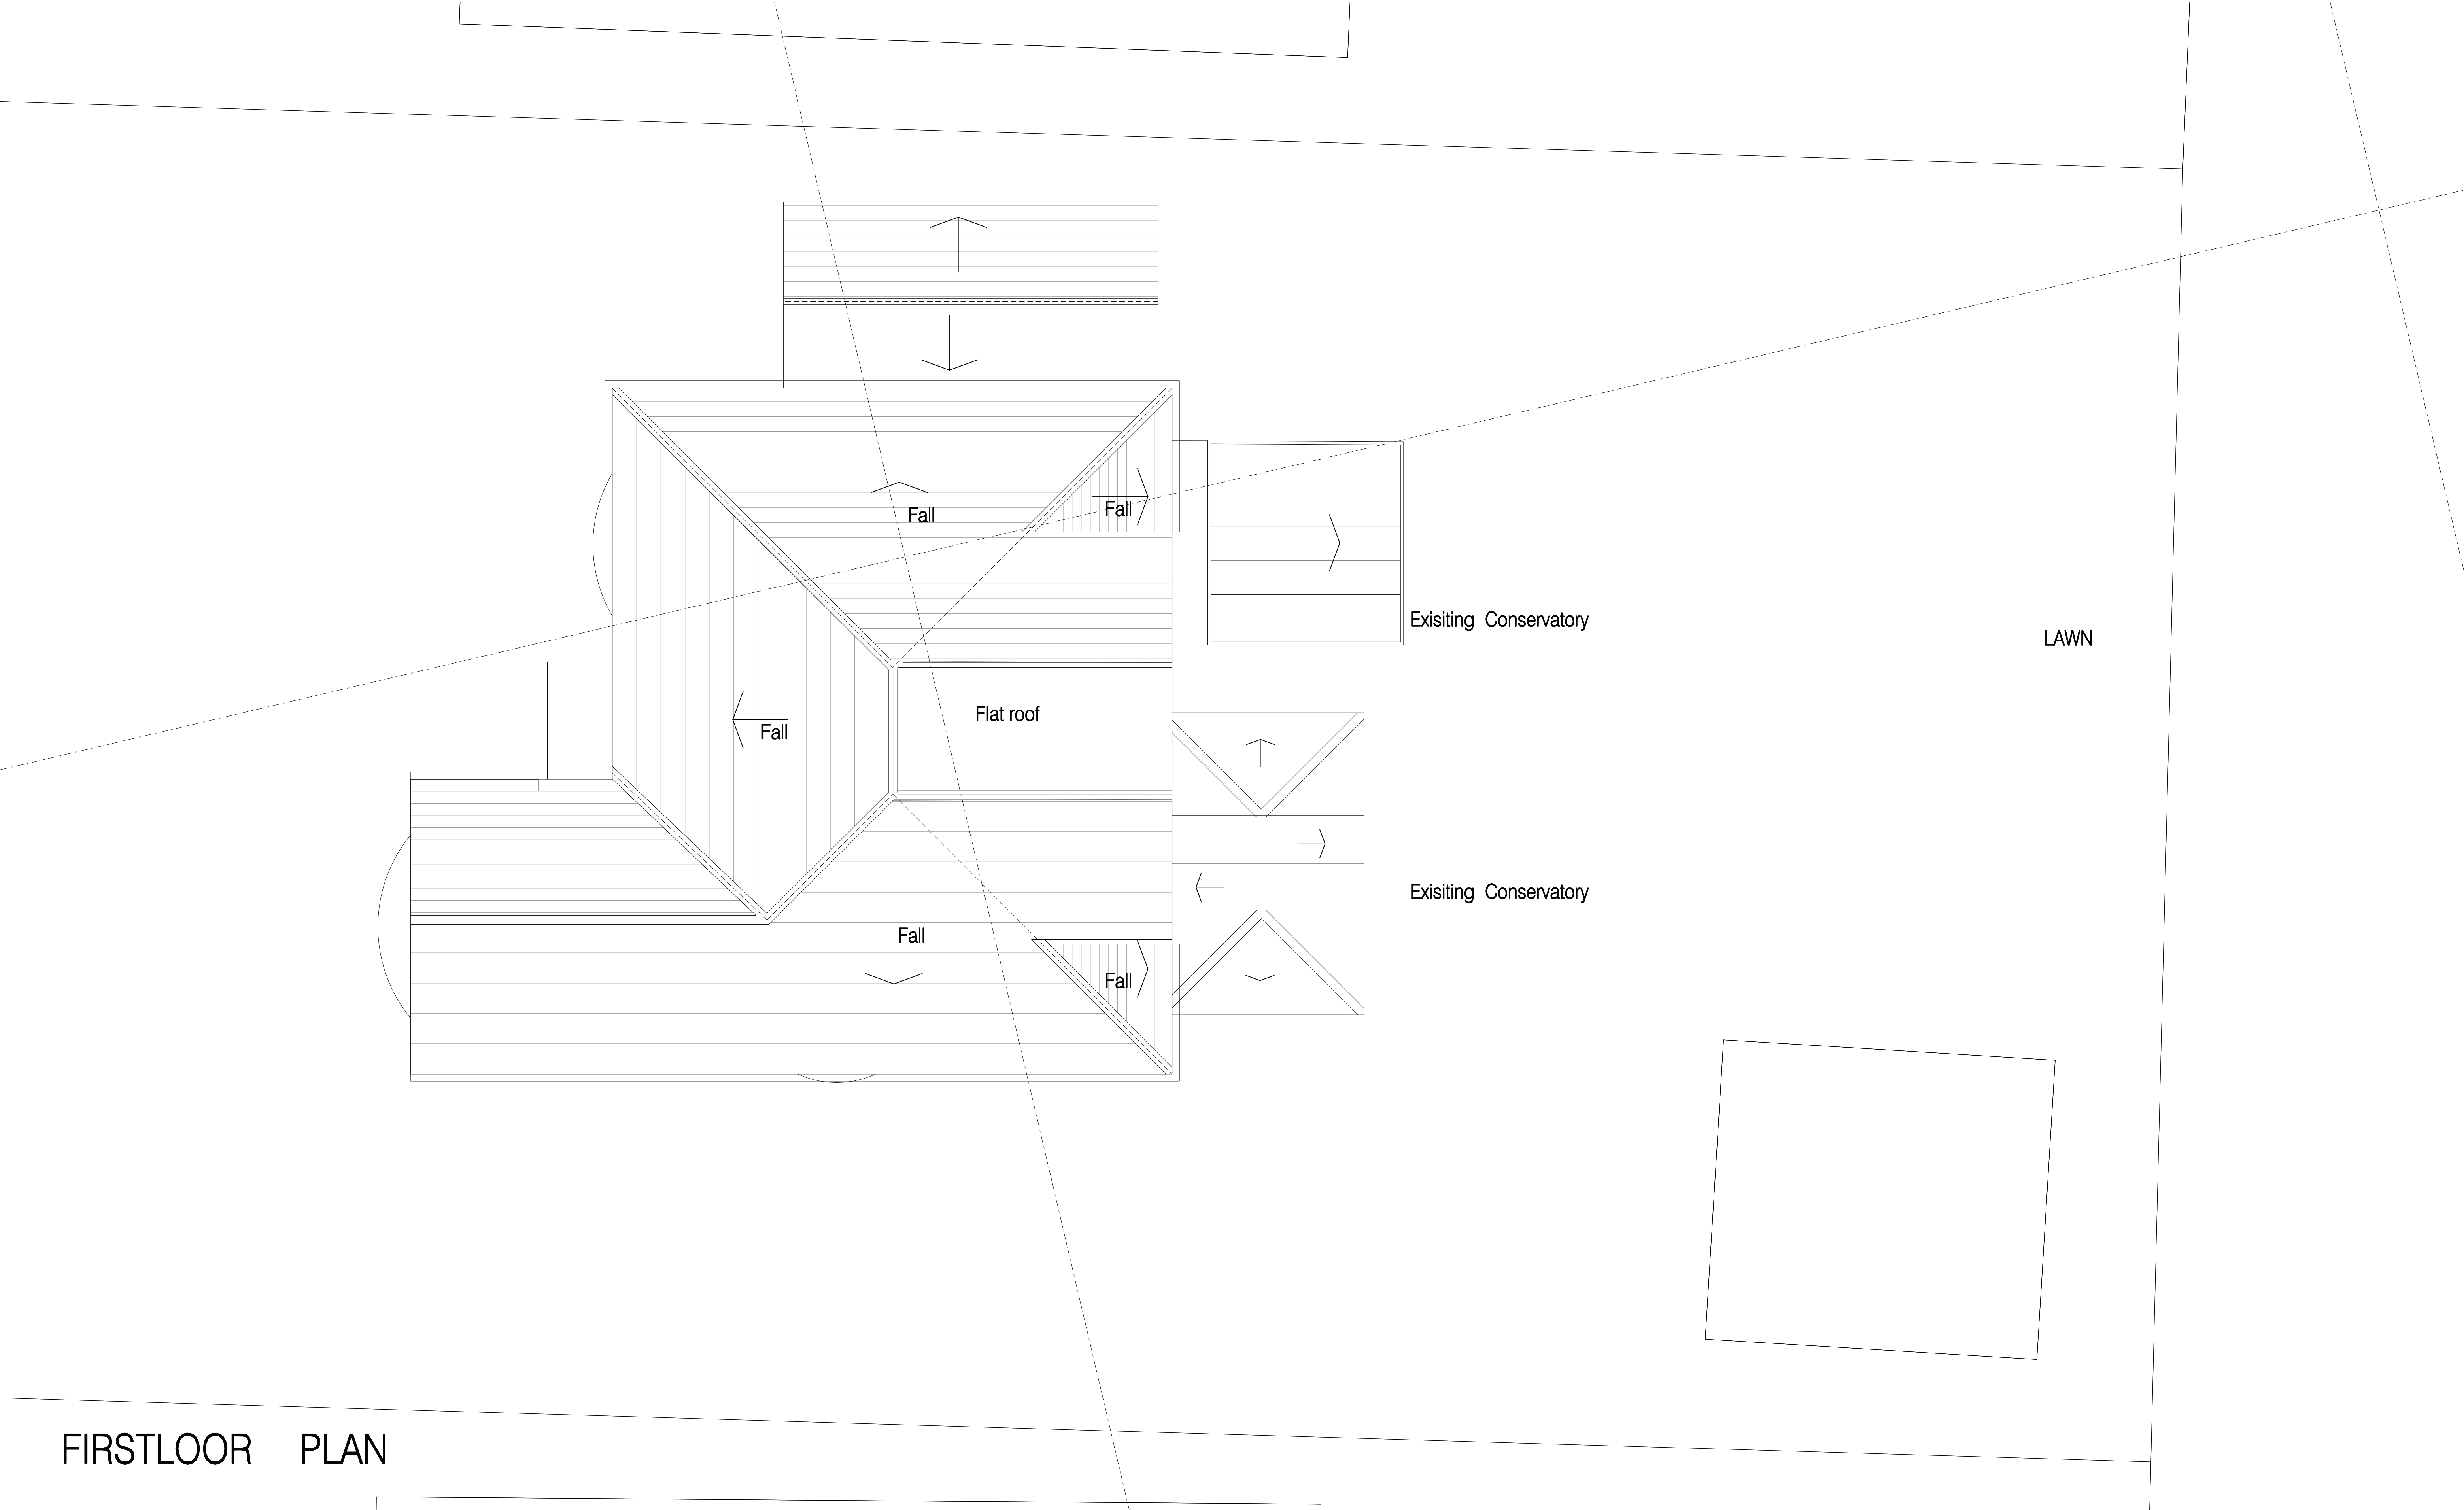

FIRSTFLOOR PLAN

Work to annotated dimensions only.

Read drawing in conjunction with relevant specification, Structural Engineers' and Services Engineers' drawings.

Confirm all dimensions before commencement of any work on site or fabrication.

Rev	Date	Description
*	240624	First Issue for Information

1m

2m

3m

4m

5m

N

Status

INFORMATION

Scale
1:50

Job number
24/23

Notes

Drawn by
NJD

Drg. number
(2-JAP203)

Date
June 24

Revision
•

Project

Rear Dormer Extension to
276 Higher Road, Halewood.

Proposed Roof Plan

cheshire
31a high street
rodham
warr 760
t: 01928 753882
e: mail@daccus.co.uk
Architects and Construction Managers Ltd

daccus