


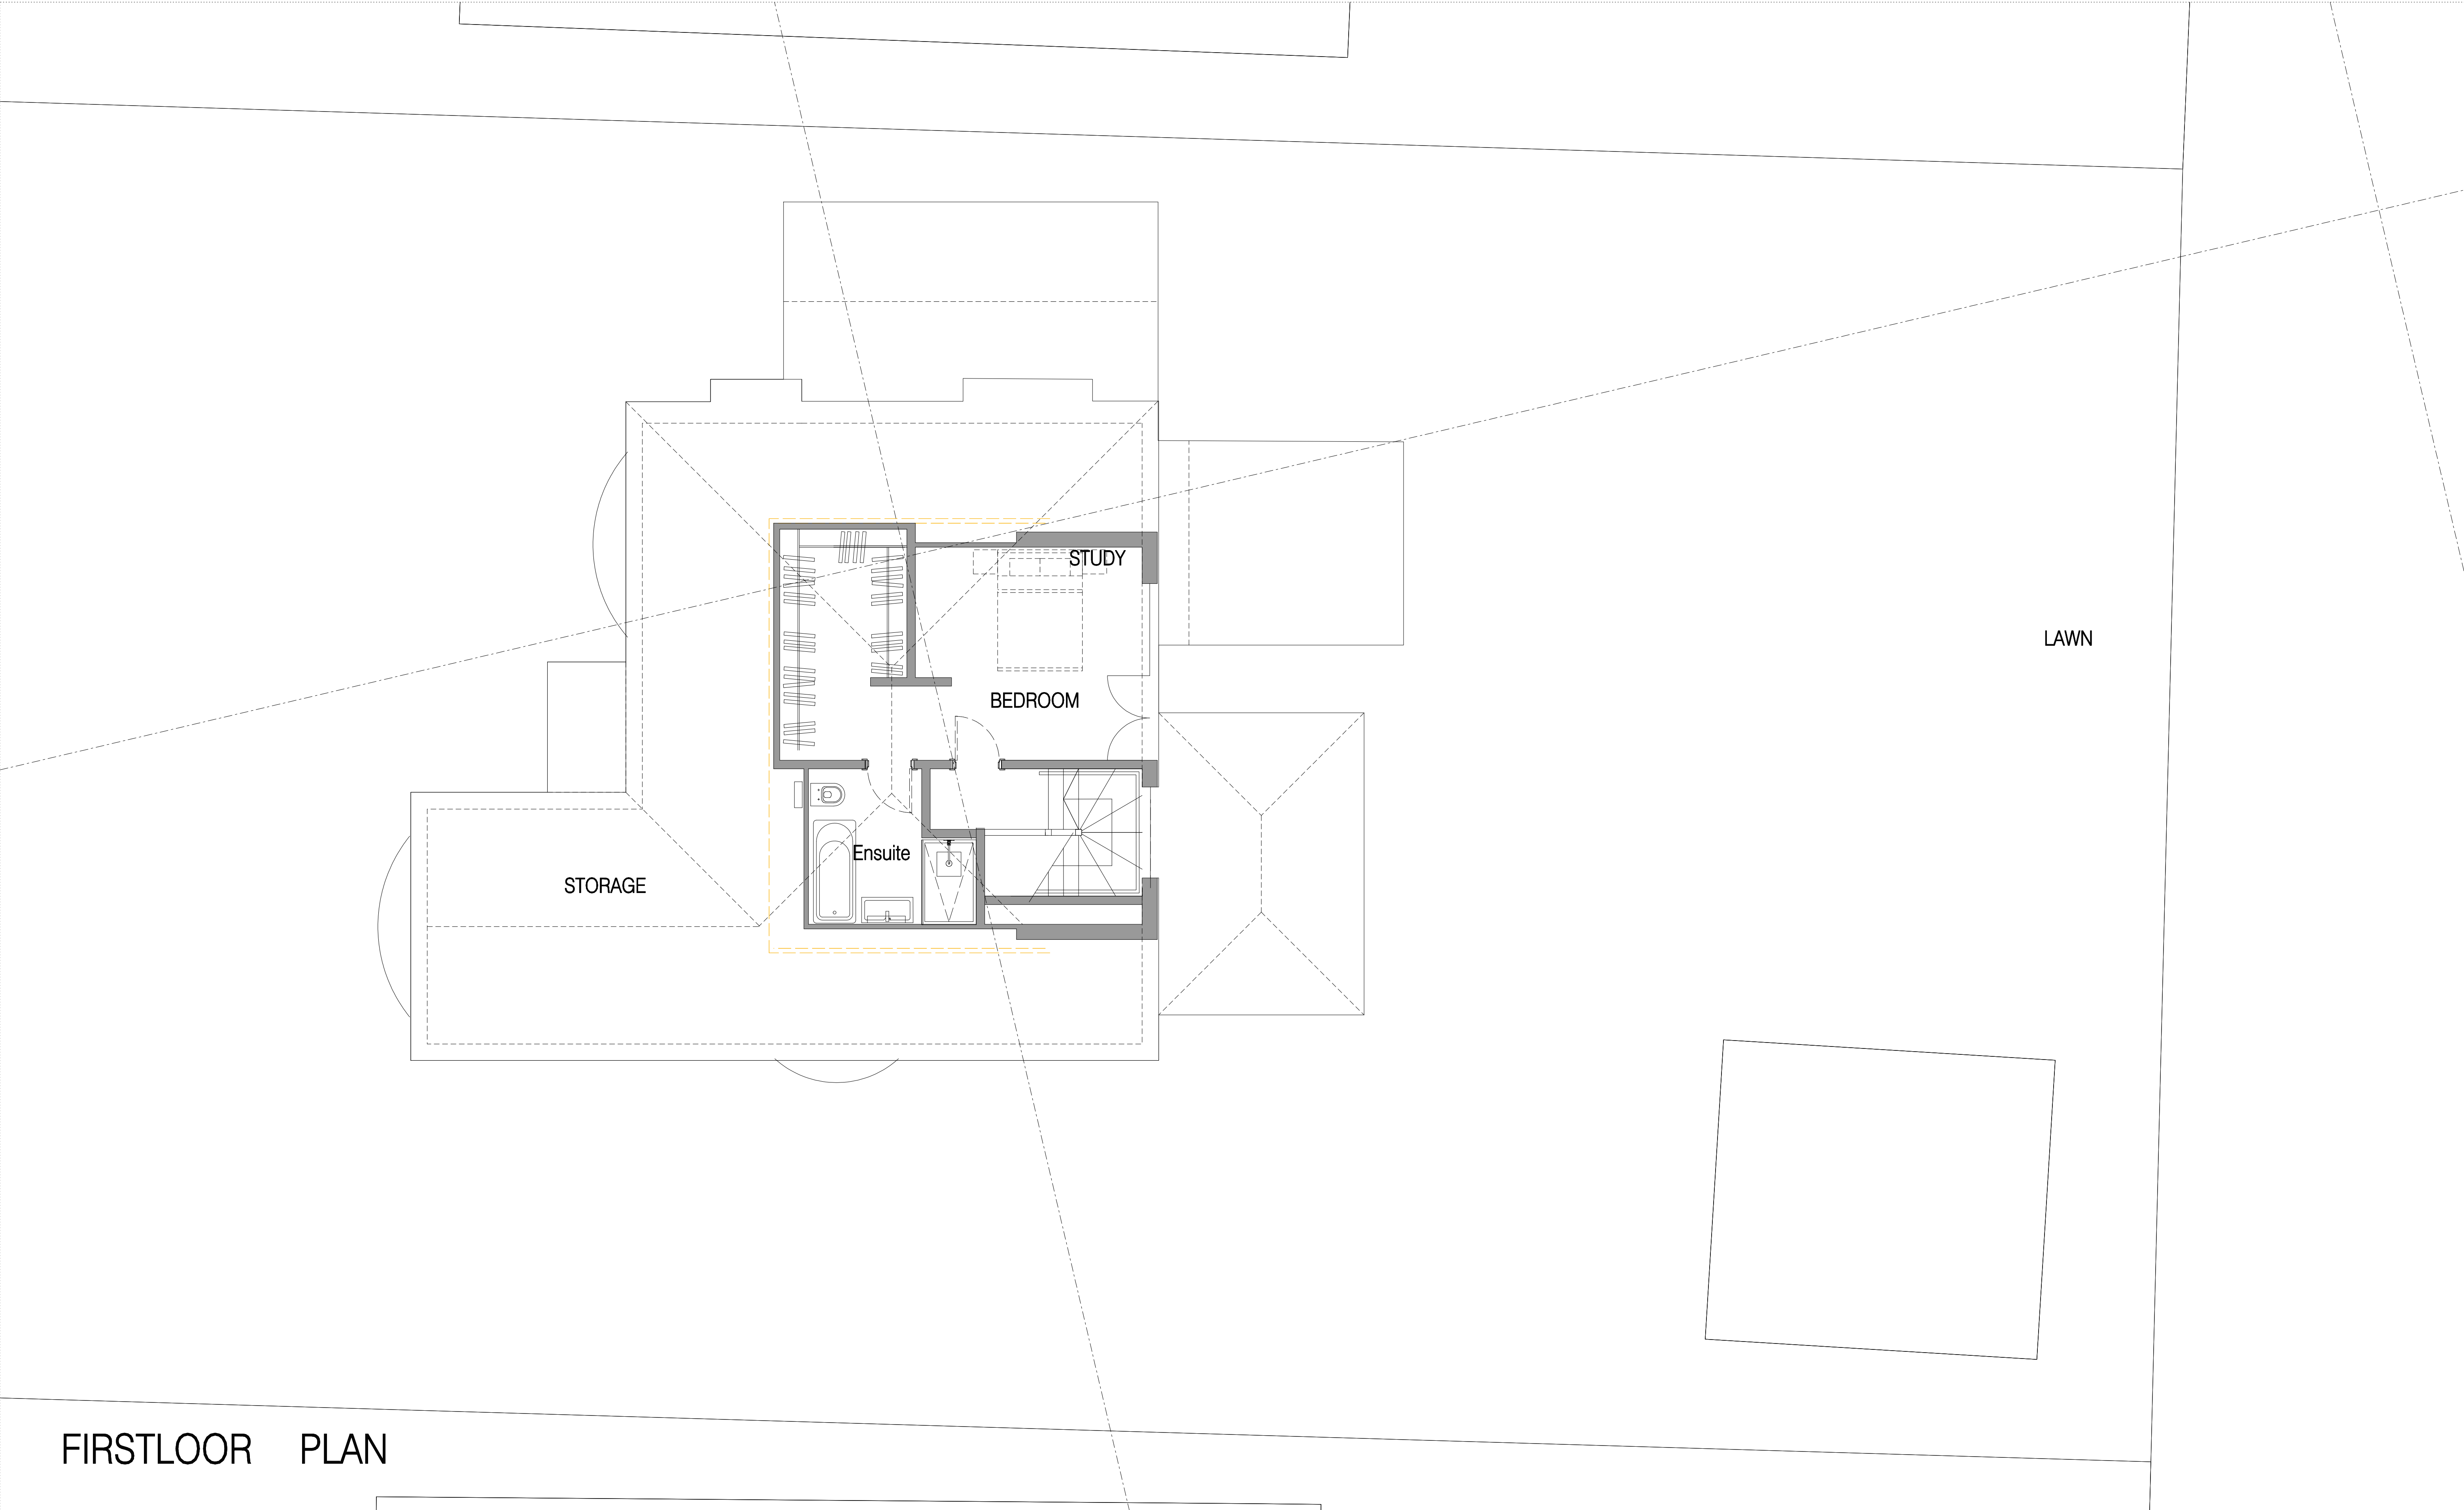


FIRSTFLOOR PLAN

DO NOT SCALE
Work to annotated dimensions only.

Read drawing in conjunction with relevant specification, Structural Engineers' and Services Engineers' drawings.

Confirm all dimensions before commencement of any work on site or fabrication.

Rev	Date	Description
*	240624	First Issue for Information

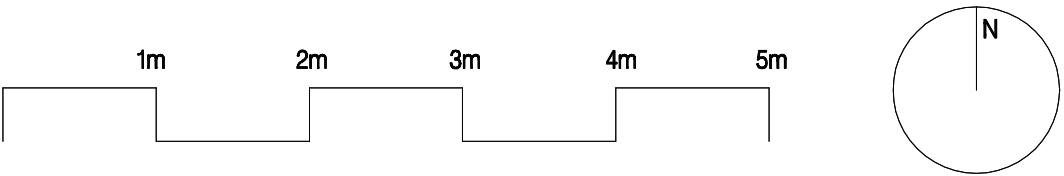

Status INFORMATION		
Scale	Drawn by	Date
1:50	NJD	June 24
Job number	Drg. number	Revision
24/23	(2-)AP202	*
Notes		

Project

Rear Dormer Extension to
276 Higher Road, Halewood.

Proposed First Floor Plan

cheshire
31a high street
rodham
warr 766
t: 01928 753882
e: mail@daccus.co.uk
Architects and Construction Managers Ltd

daccus