




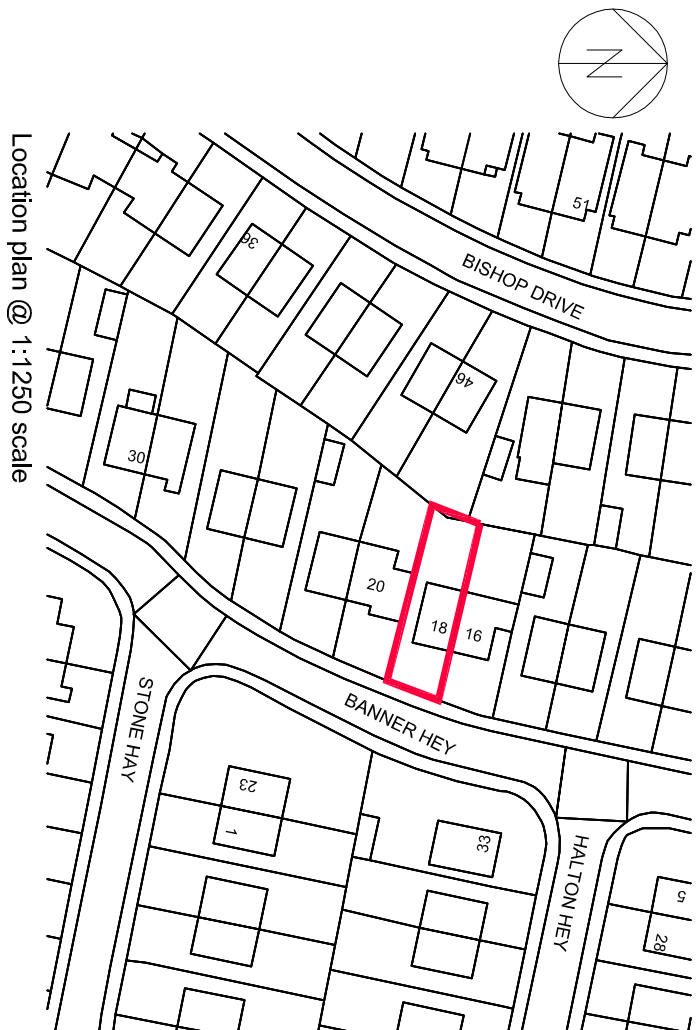


Location plan @ 1:1250 scale

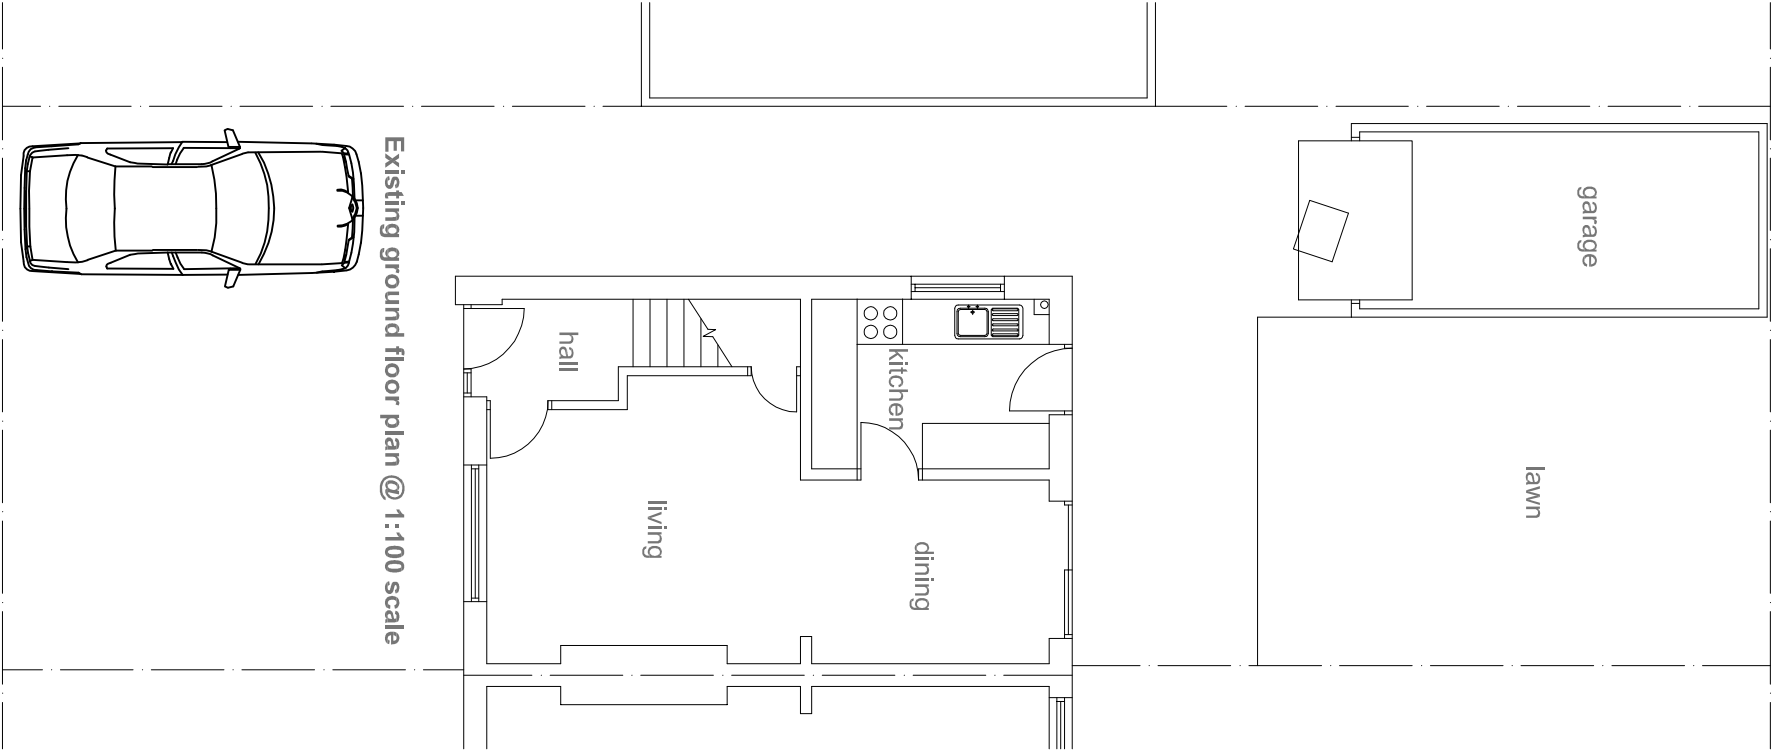


Existing ground floor plan @ 1:100 scale

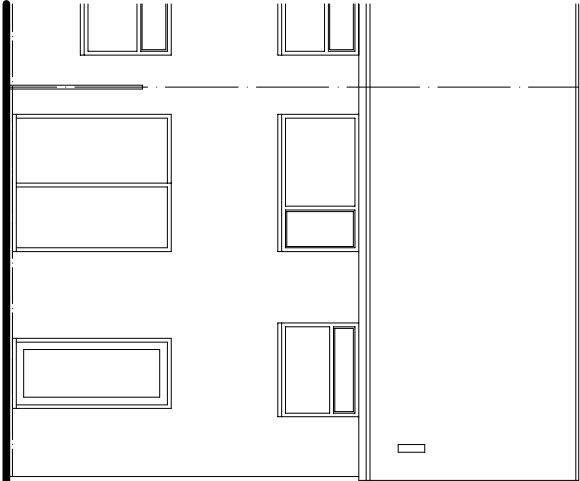

Existing rear elevation @ 1:100 scale

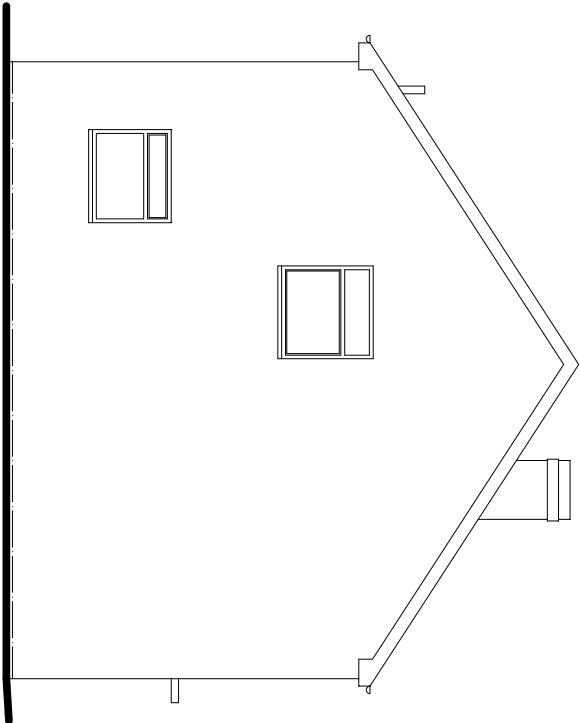

Existing side elevation @ 1:100 scale

 

Project:
**PROPOSED SINGLE STOREY REAR
BEDROOM AND SHOWER ROOM
EXTENSION**
at:
18 BANNER HEY
WHISTON, L35 3JS
for:
MS JILL BROWN

EXISTING LAYOUT & LOCATION PLAN

Scale:	1:100 & 1:1250	Date:	March 2022
Drawing Number:	2006856-01	Revision:	