


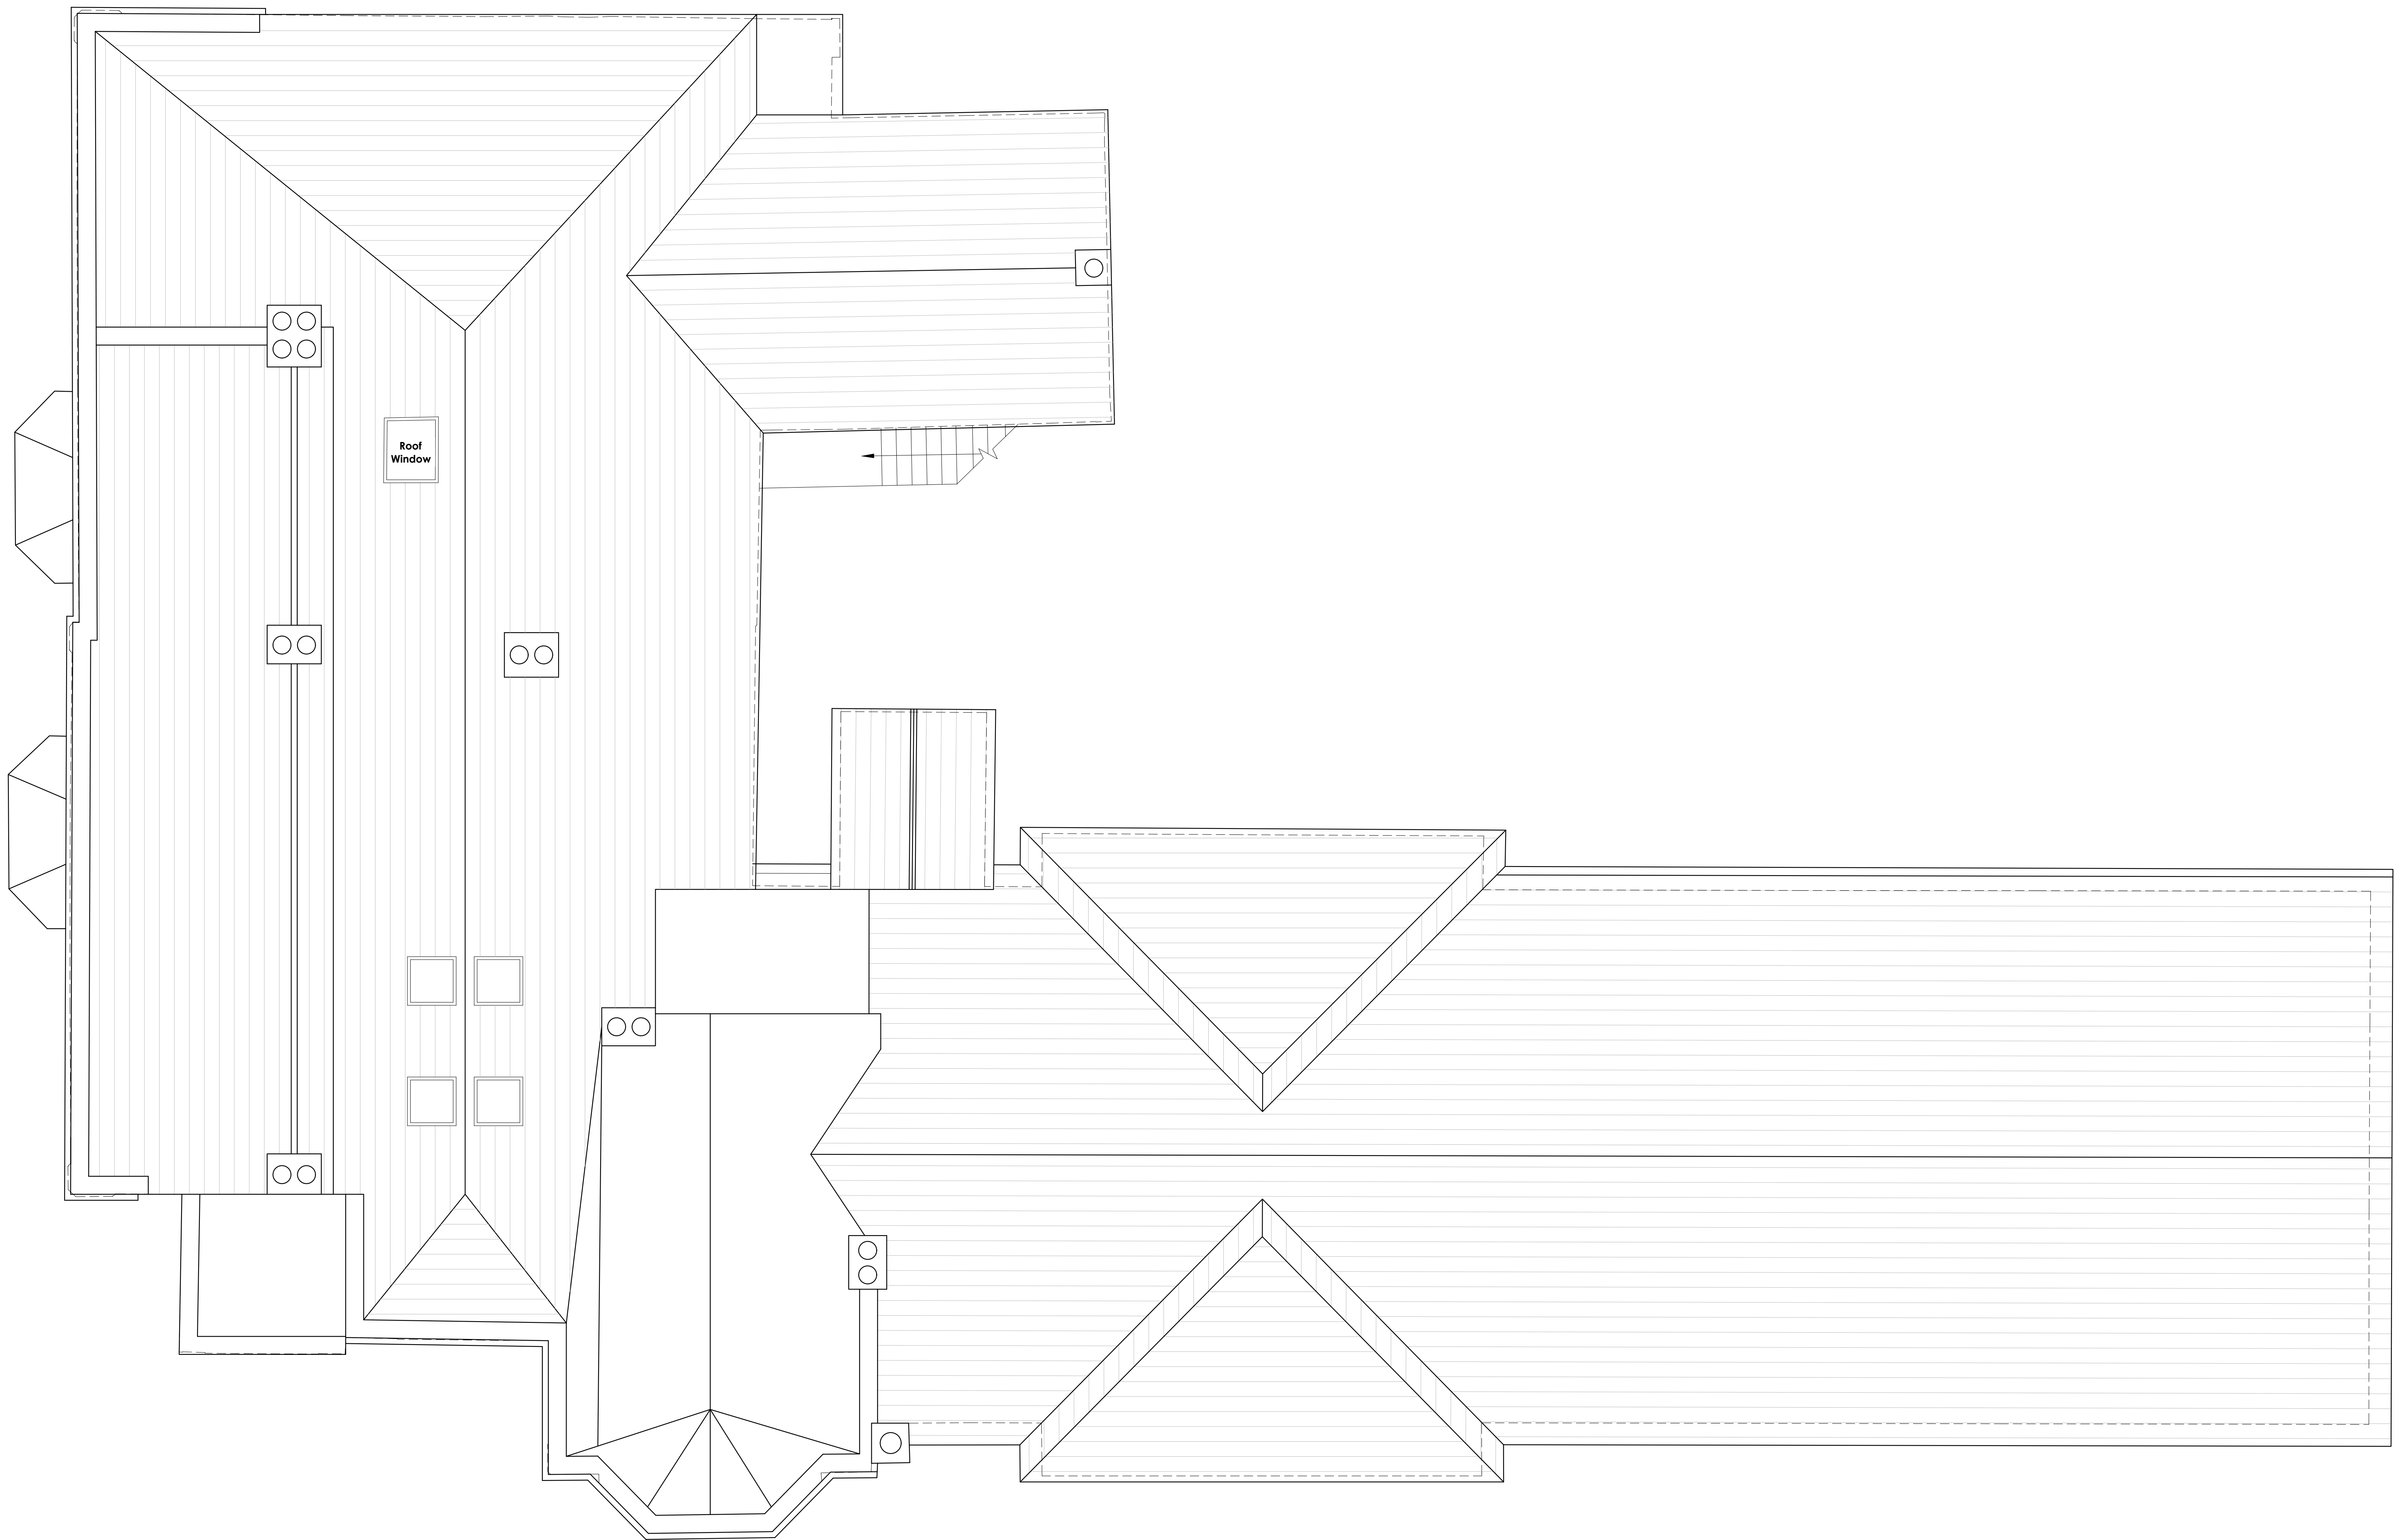


0 1 2 3 4 5 10 15m
Scale Bar 1:50

Copyright of this drawing remains the sole property of Den Architecture Ltd. Unless otherwise indicated in writing, this drawing is not to be used for any other purpose without the written consent of Den Architecture Ltd. All rights reserved.				
Northpoint:				
Rev	Date	Amendment	By	Chk
A	05/04/24	Scale bar added.	MR	ST
Notes:				

den
architecture

8 Wharf Street, Leeds, LS2 7EQ
23 Hanover Square, London, W1S 1JB
T: 0844 844 0070
F: 0844 844 0071
info@den.uk.com
www.den.uk.com

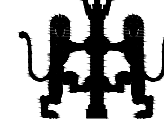

Present:
St. Helena's Residential Care Home,
Roby Road, Huyton, Liverpool, L36 4HE
Client:
Jagger, Jones & Muzzlewhite LLP
Title:
Existing Roof Plan

Date:	Scale:	Size:	Drawn:	Checked:
February 2024	1/50	A0	MR	ST
Project No:	Design No:	Rev:	Status:	
3423	2002	A	Planning	

Den Architecture Ltd, 2016. All rights reserved.

Project: St. Helena's Residential Care Home, Roby Road, Huyton, Liverpool, L36 4HE				
Client: Jagger, Jones & Muzzlewhite LLP				
Title: Existing Roof Plan				
Date:	Scale:	Size:	Drawn:	Checked:
February 2024	1/50	A0	MR	ST
Project No:	Design No:	Rev:	Status:	
3423	2002	A	Planning	