


| Rev | Date       | Amendment                          | By | Chk |
|-----|------------|------------------------------------|----|-----|
| A   | 01/03/2024 | Smoke vent & additional AOV added. | MR | ST  |
| B   | 05/04/2024 | Scale bar added.                   | MR | ST  |

Notes:

Key


 Potential Photovoltaic Panel Zone

NB: Roof plan drawn using Survey Floor Plans & Elevations, all dimensions TBC on site prior to works taking place.

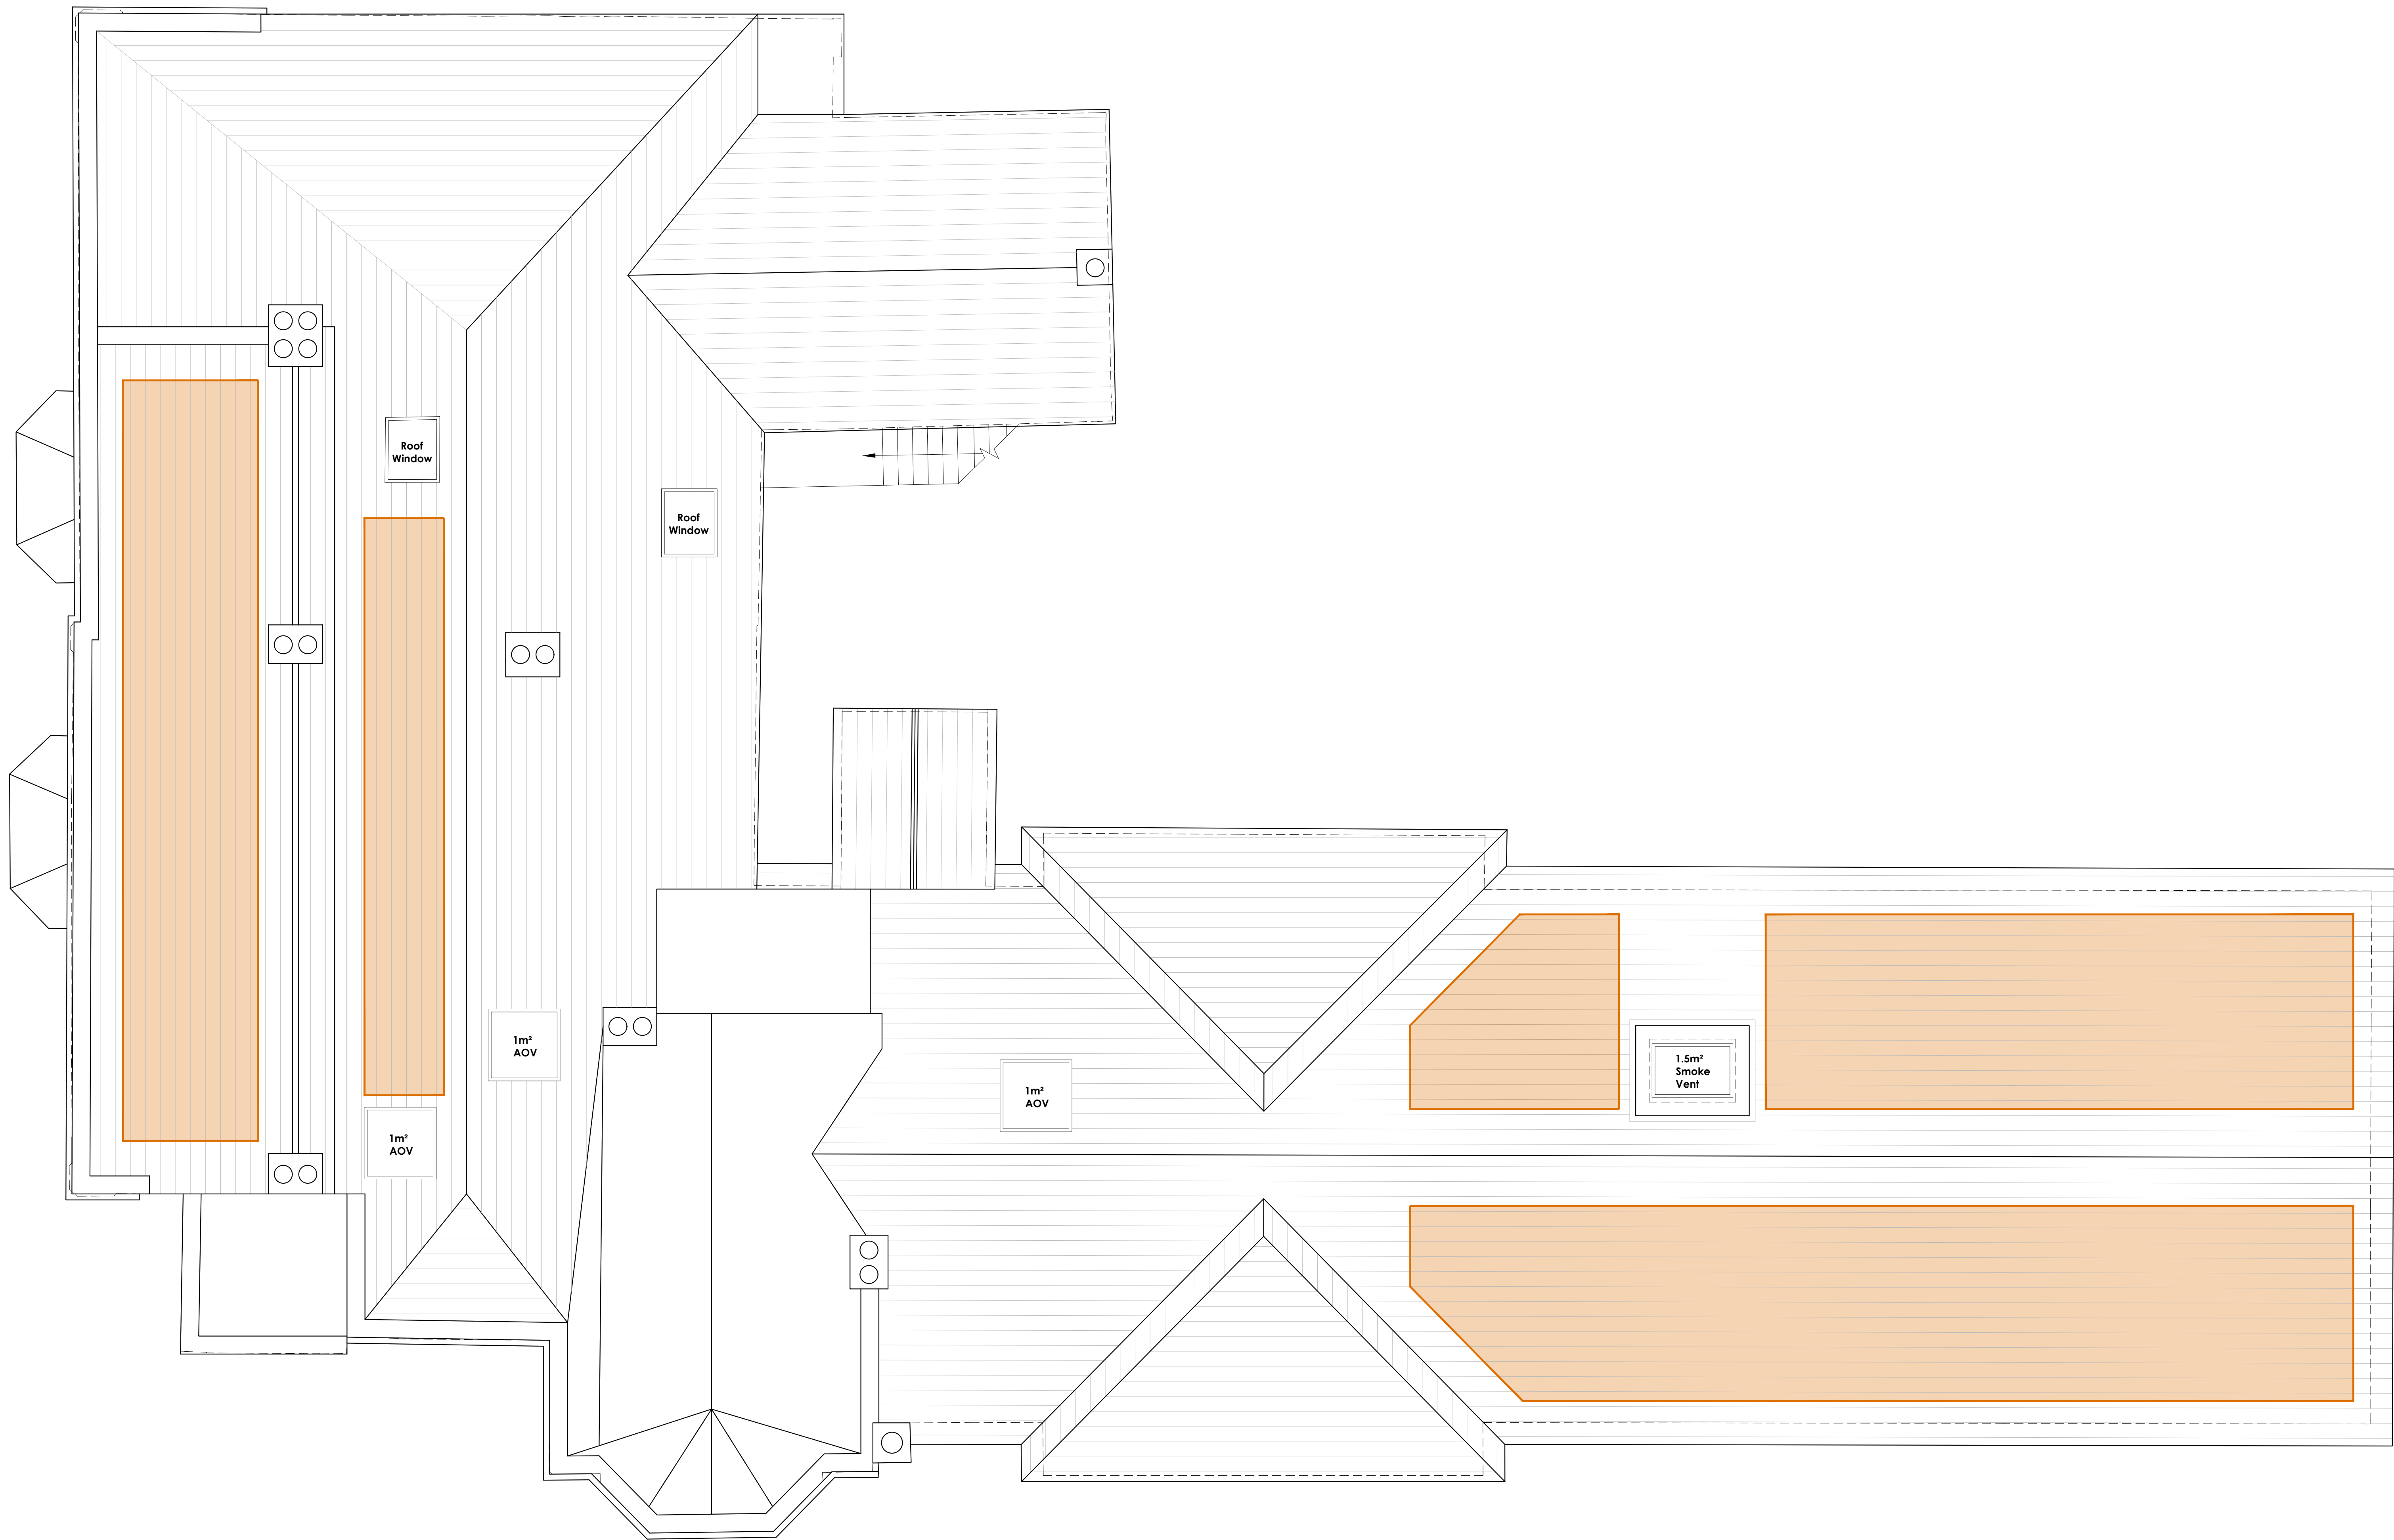

**den**  
architecture

8 Wharfedale Street, Leeds, LS2 7EQ  
23 Hanover Square, London, W1S 1JB

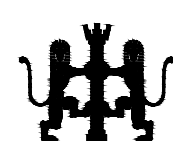

Project:  
St. Helena's Residential Care Home,  
Roby Road, Huyton, Liverpool, L36 4HE

Client:  
Jagger, Jones & Muzzlewhite LLP

Title:  
Proposed Roof Plan

| Date          | Scale     | Size | Drawn    | Checked |
|---------------|-----------|------|----------|---------|
| February 2024 | 1/50      | A0   | MR       | ST      |
| Project No    | Design No | Rev  | Status   |         |
| 3423          | 2003      | B    | Planning |         |