




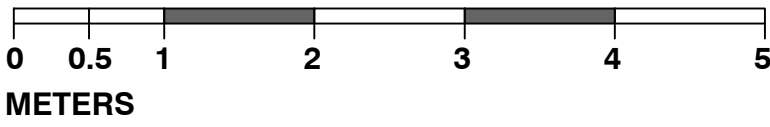



EXISTING REAR ELEVATION A-A
SCALE 1:50 @ A1

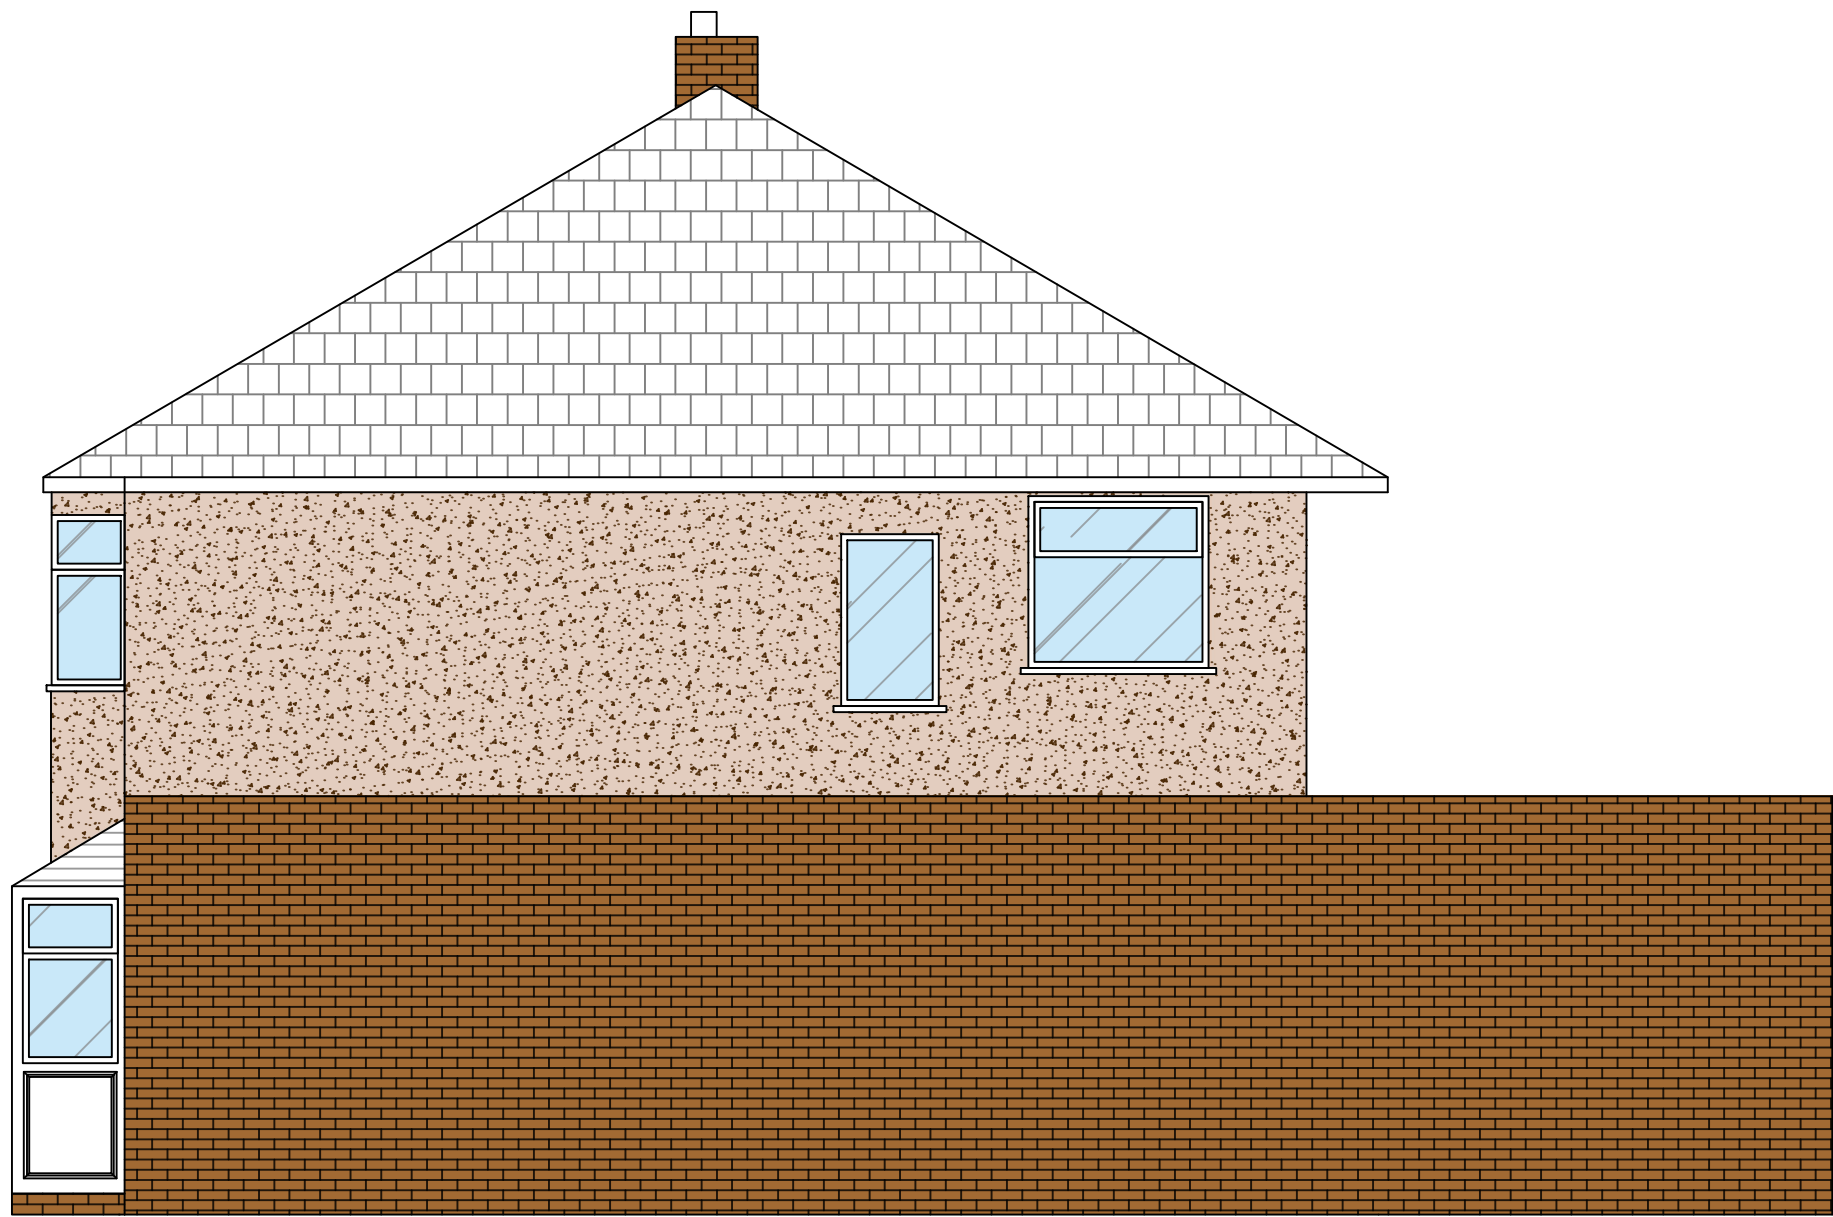



PROPOSED FRONT ELEVATION B-B
SCALE 1:50 @ A1

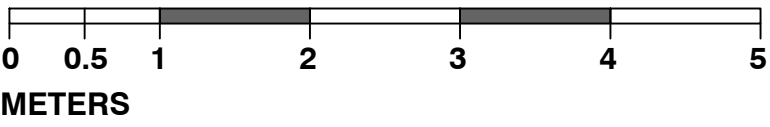



PROPOSED SIDE ELEVATION C-C
SCALE 1:50 @ A1

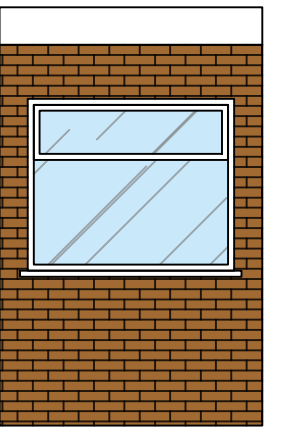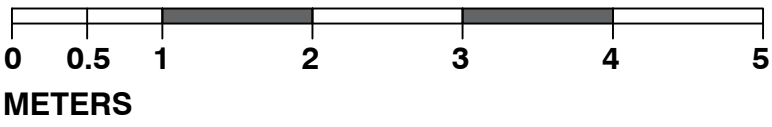


EXISTING REAR ELEVATION D-D
SCALE 1:50 @ A1

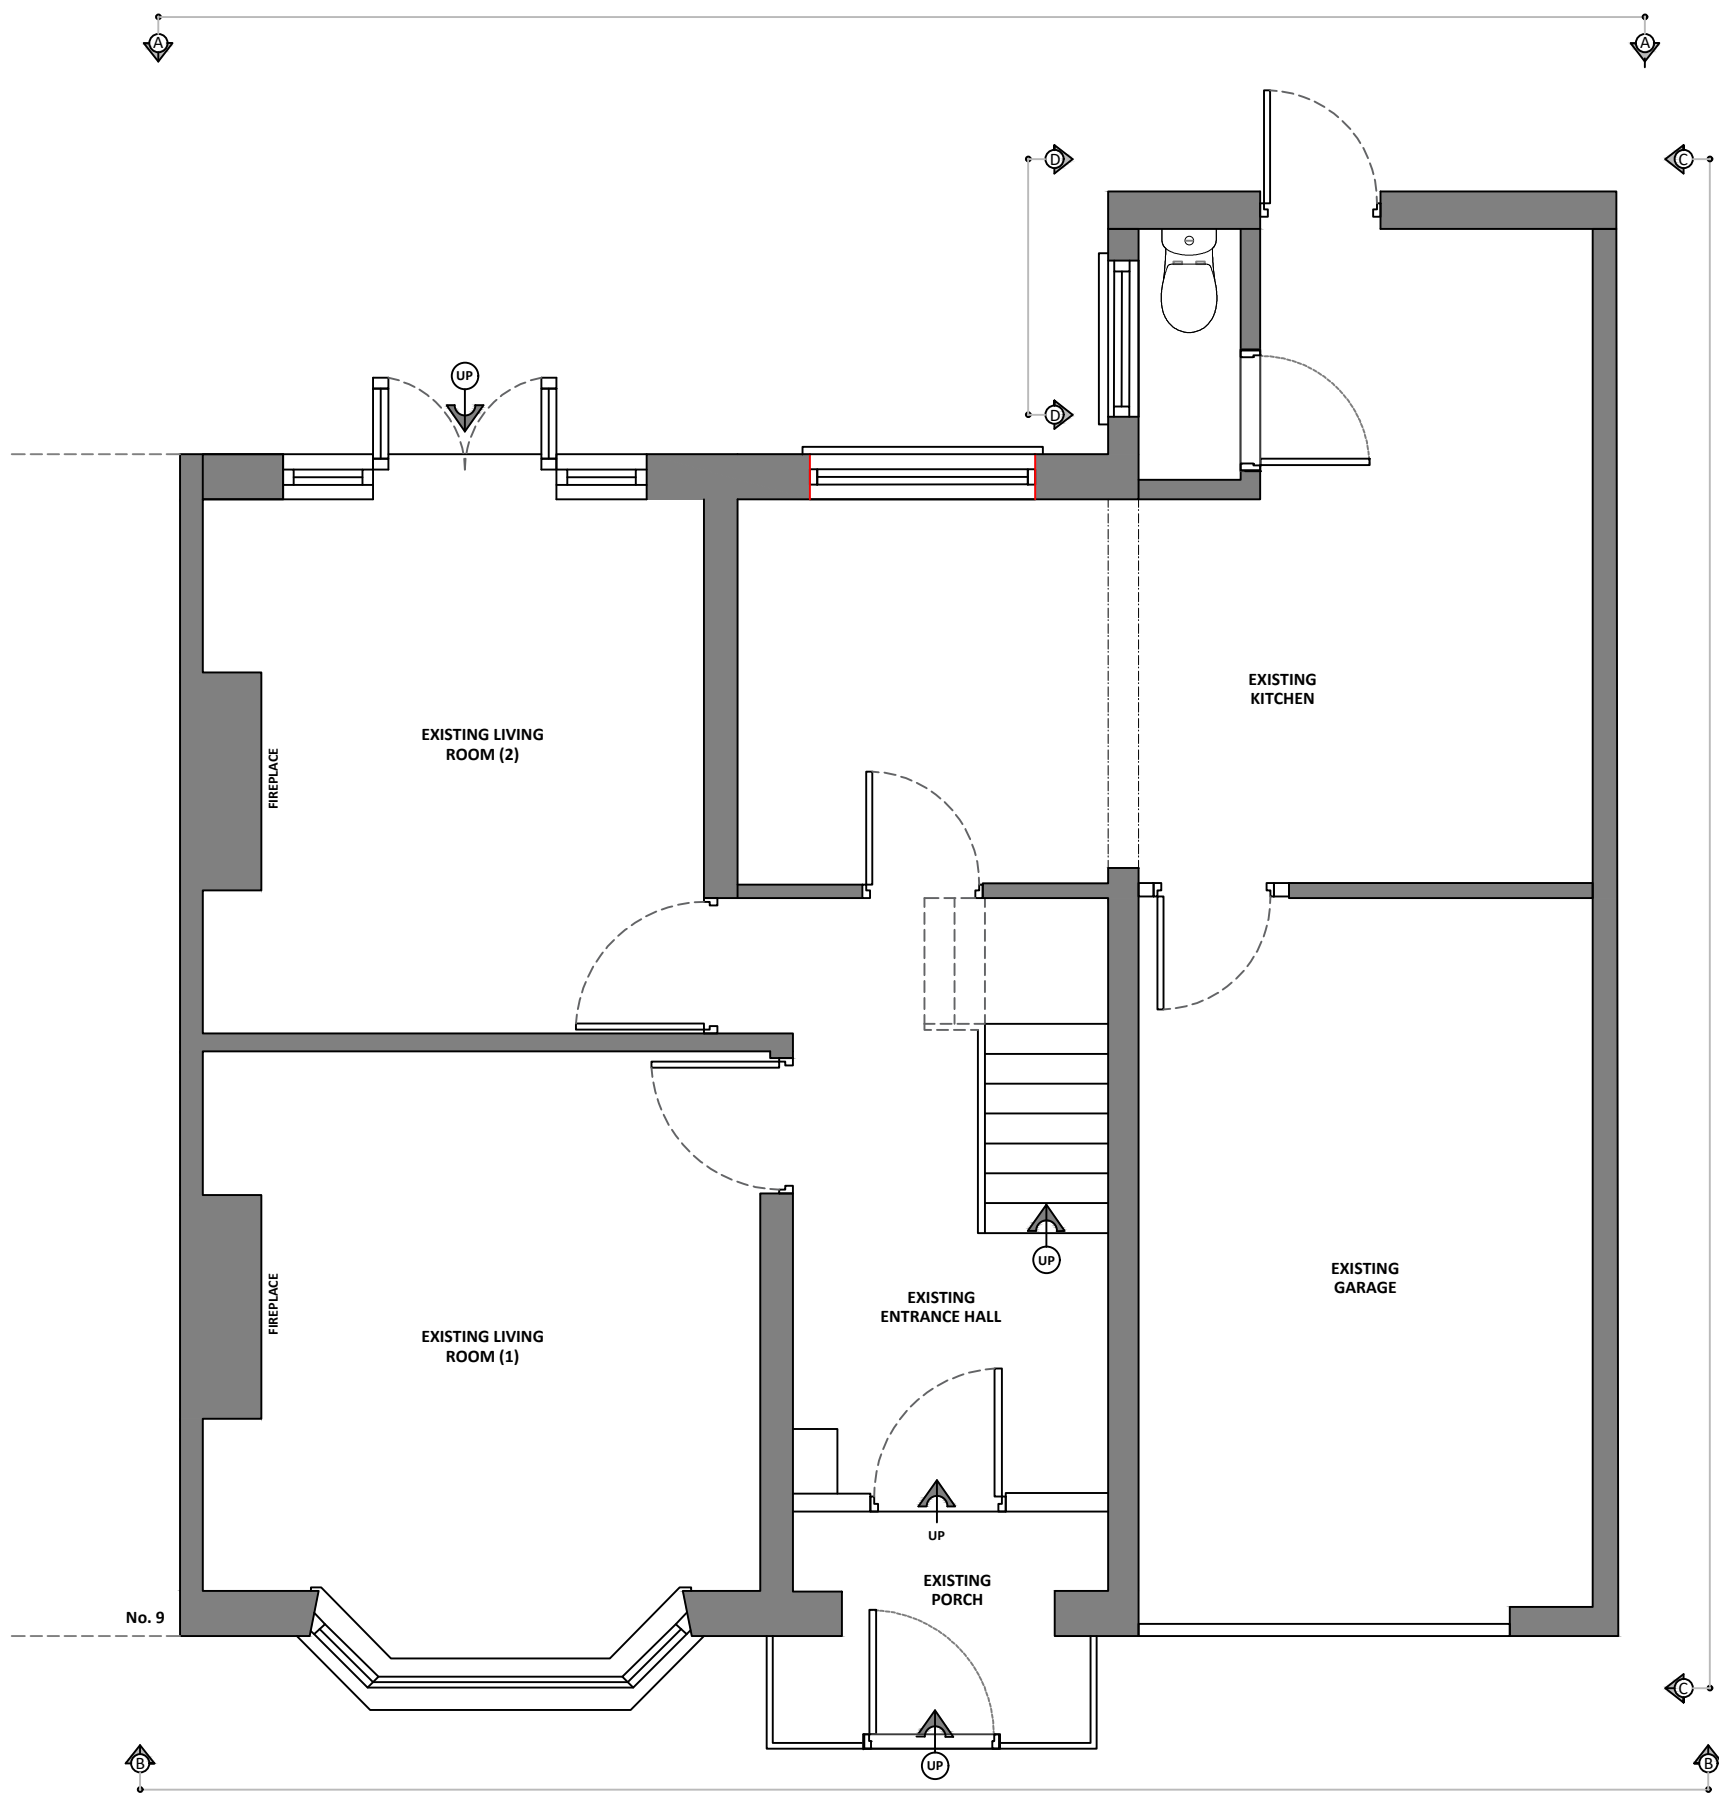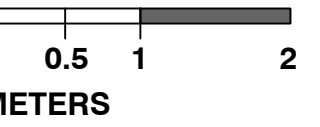

11 FAIRWAY - EXISTING GF PLAN
SCALE 1:50 @ A2

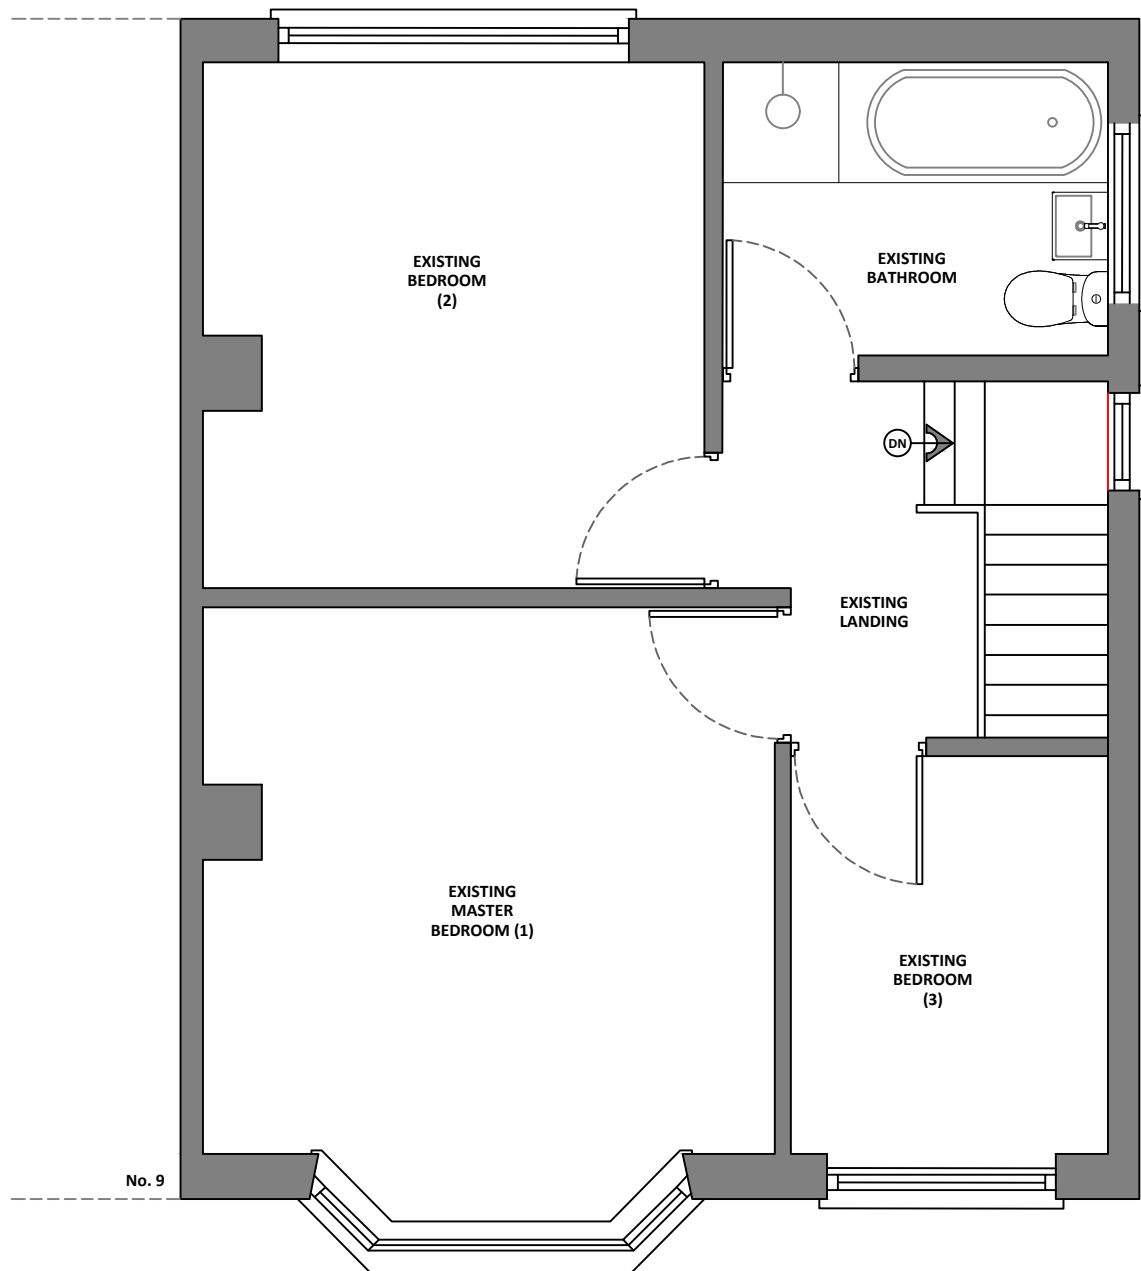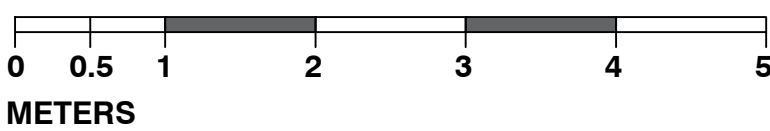

11 FAIRWAY - EXISTING FF PLAN
SCALE 1:50 @ A2

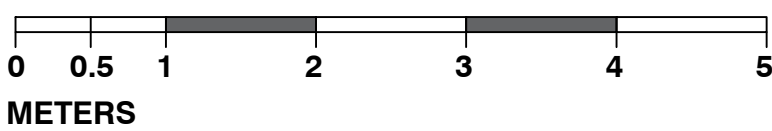

- NOTES:**
- EXISTING PEBBLE DASH.
 - EXISTING BRICKWORK.
 - EXISTING RAIN WATER GOODS.

A	26.02.21	REVISED FOLLOWING PLANNER COMMENTS. SCALE BAR ADDED / EX. ELEVATIONS ADDED	
/	07.02.21	INITIAL ISSUE	
REV	DATE	ISSUE	NOTES
PROJECT TITLE: 11 FAIRWAY			
DRAWING TITLE: EXISTING PLANS			
RIBNV NO:	11FW	DATE:	JAN 2021
DRAWN BY:		SCALE:	1:50@A2
		REVISION:	REV /