
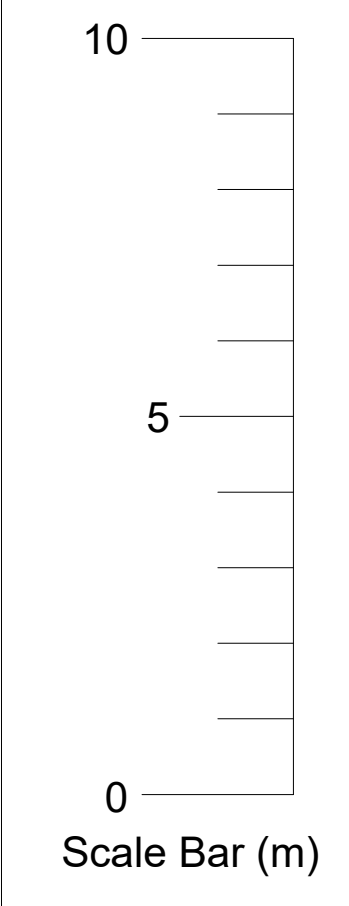


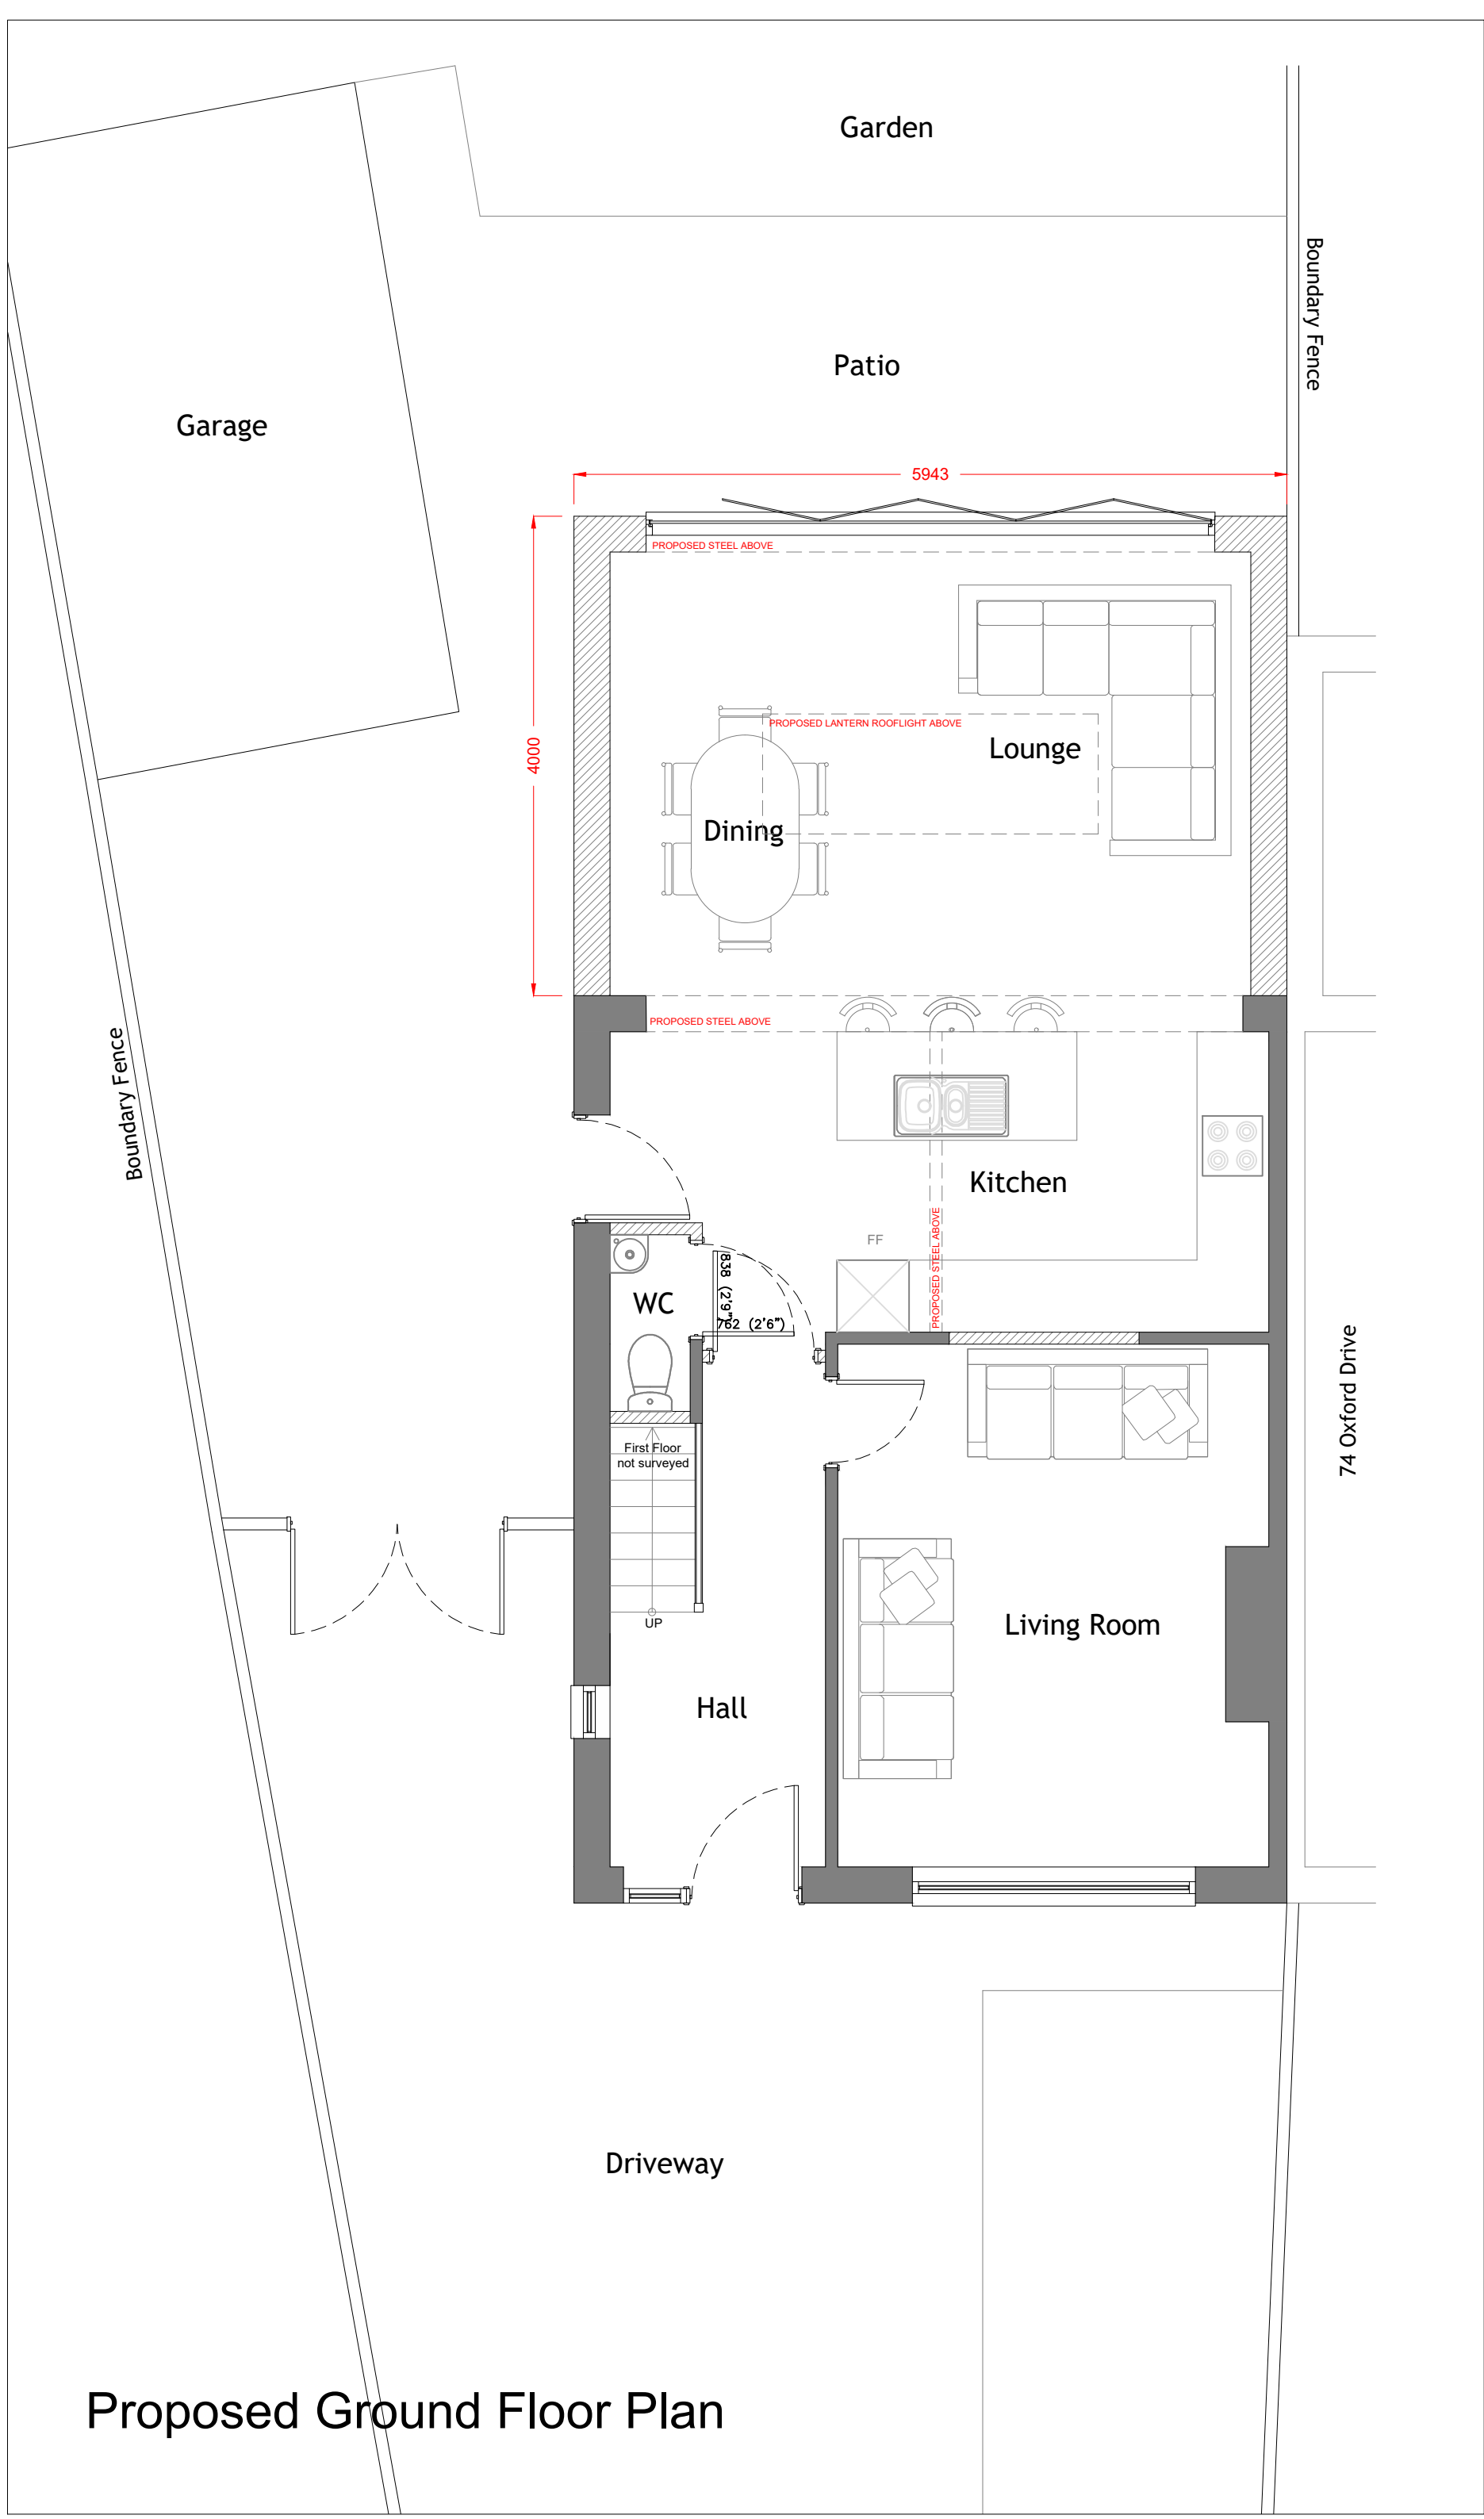

NOTES:

Existing Walls

Proposed Walls

CLIENT -

DRAWING NO + TITLE: Proposed Floor Plan

76 Oxford Drive
Halewood
Liverpool
L26 0TW

SCALES: 1:50 PAGE SIZE: A3

DRAWN BY: LS DATE: 04/03/2021

ARCHITEVO

Proposed Ground Floor Plan