



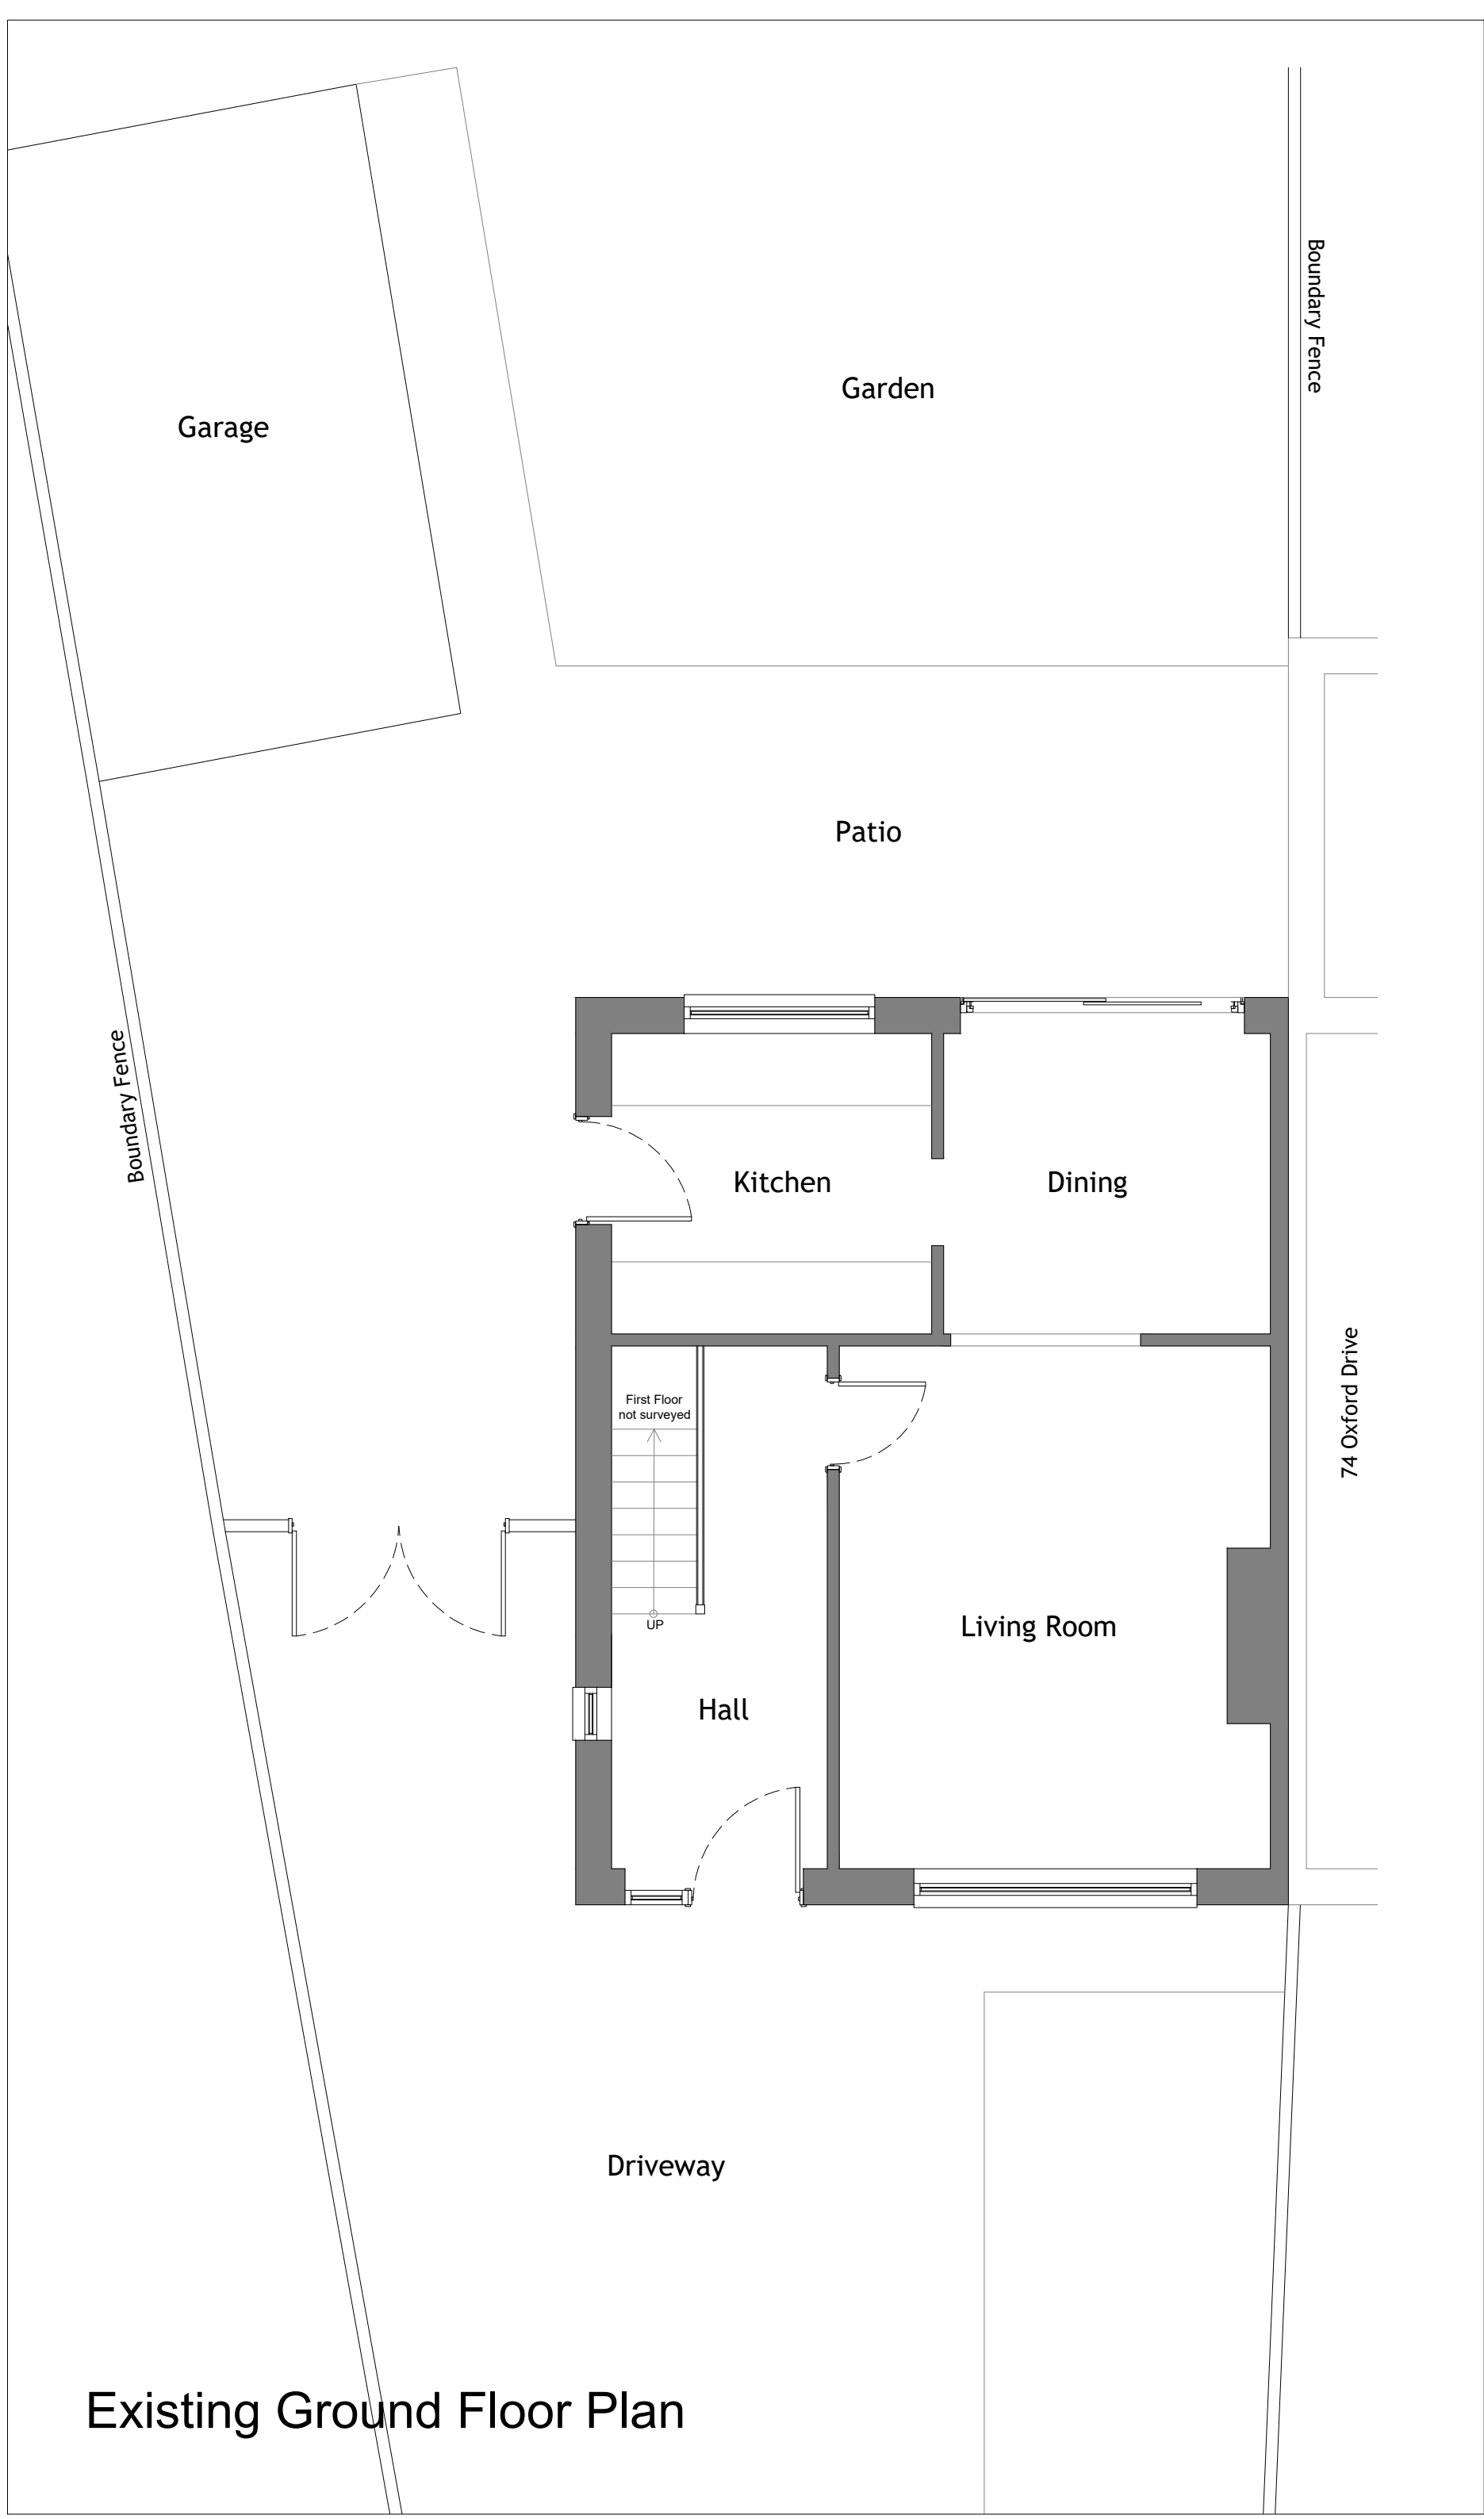

Existing Ground Floor Plan

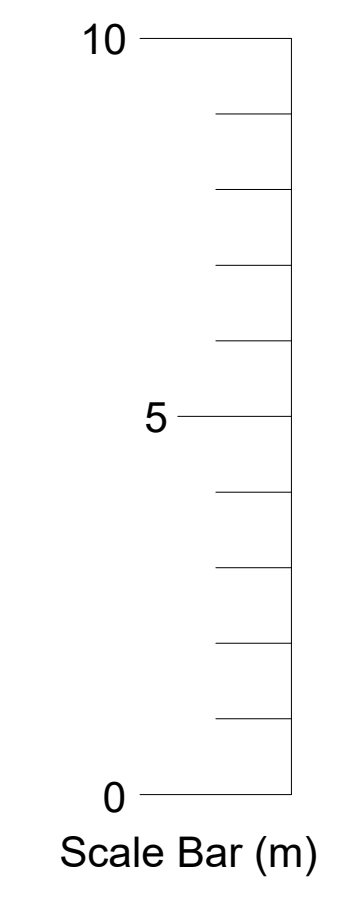

NOTES:

- Existing Walls
- Proposed Walls

CLIENT -

DRAWING NO + TITLE:
Existing Floor Plan

76 Oxford Drive
Halewood
Liverpool
L26 0TW

SCALES:	1:50	PAGE SIZE:	A3
DRAWN BY:	LS	DATE	04/03/2021

