




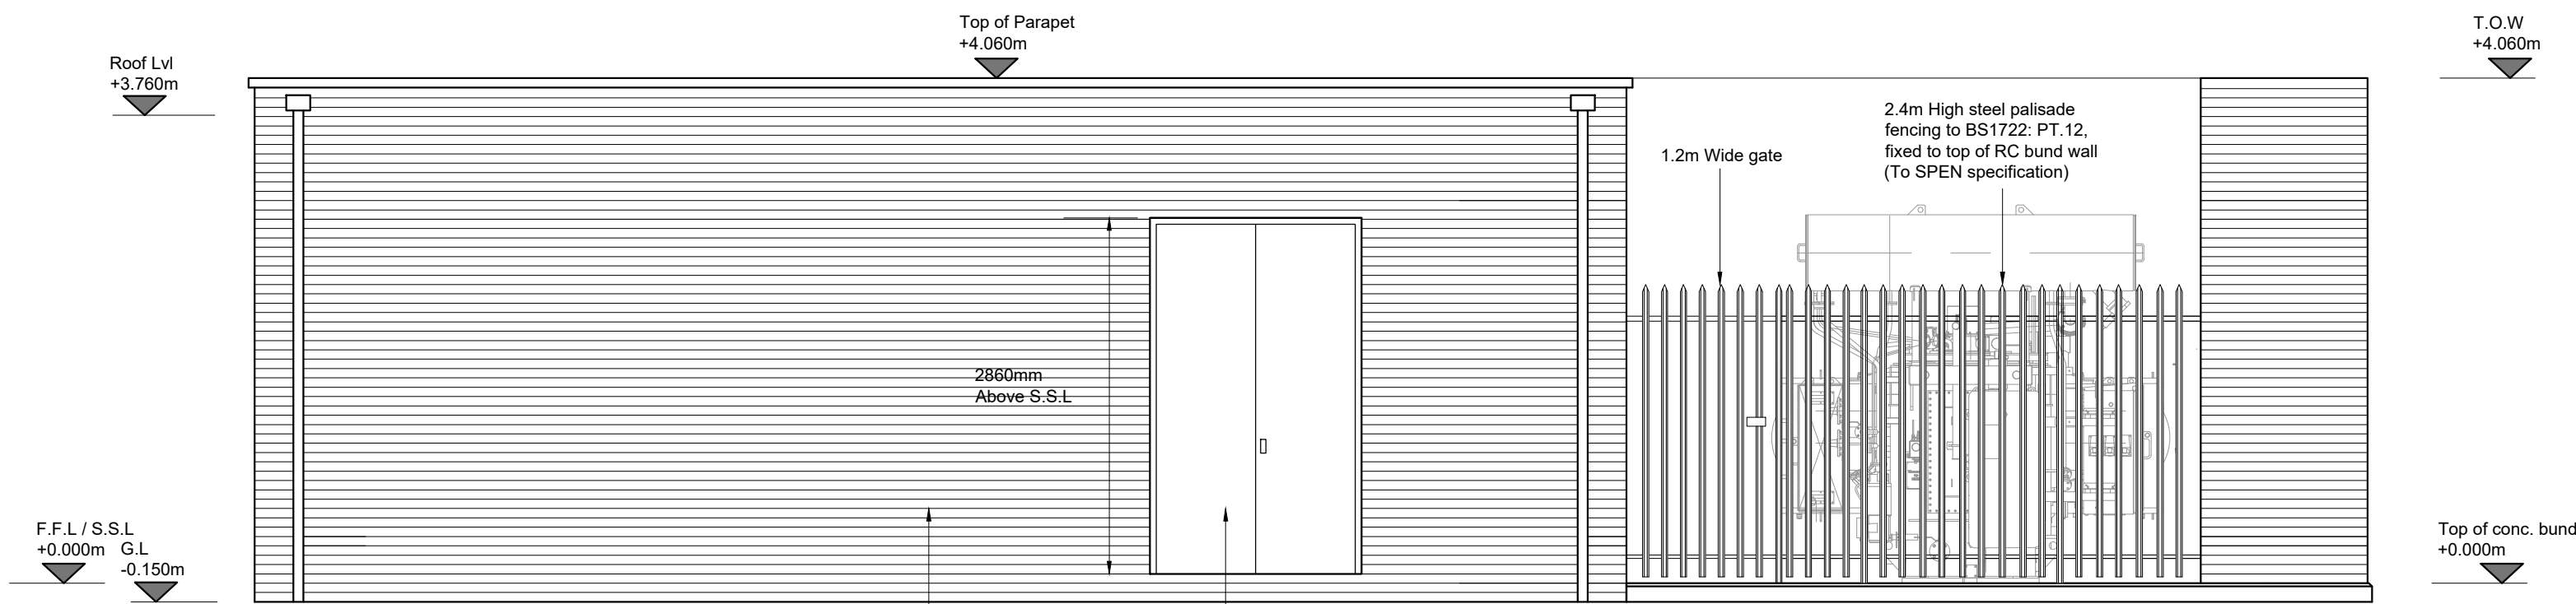


Front Elevation (East)
(Scale 1:50)

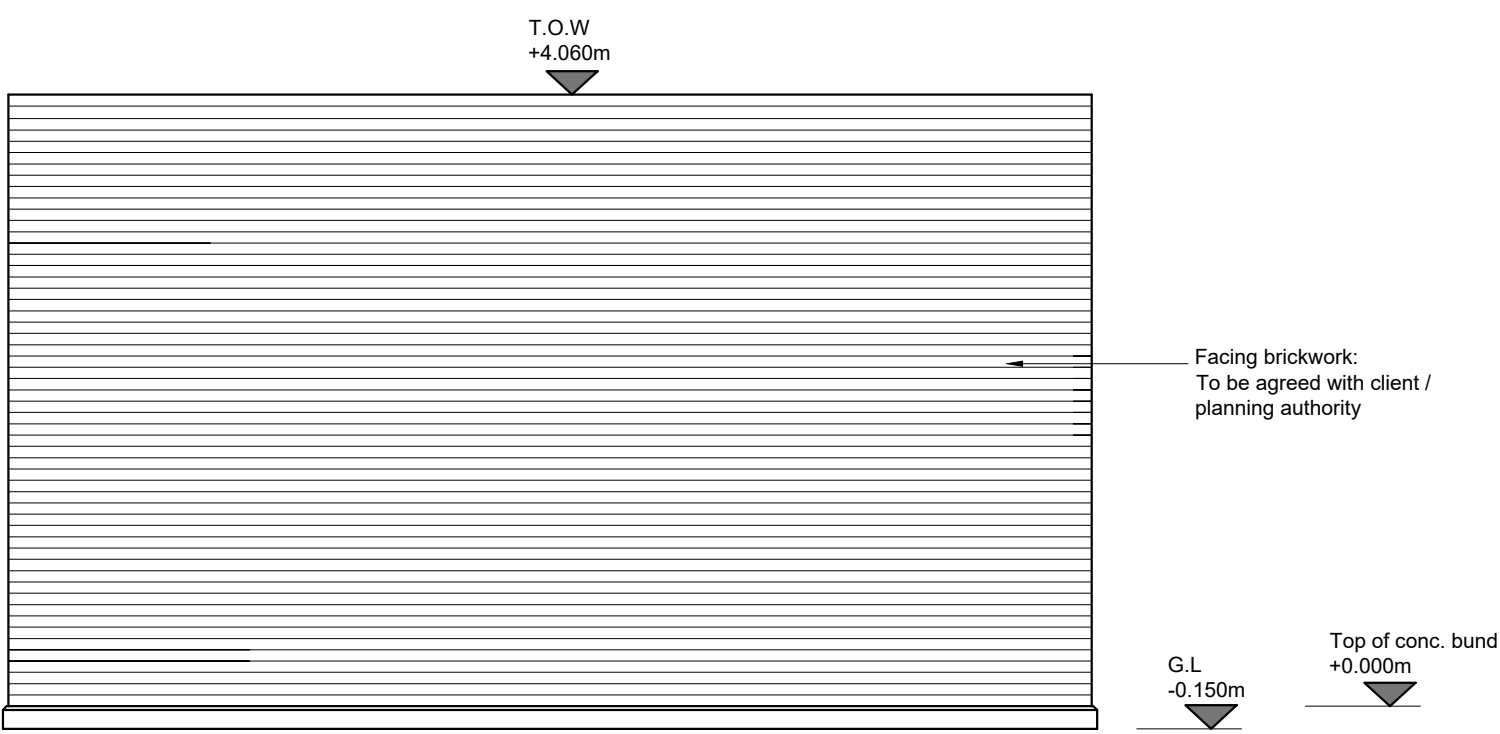

Right Side Elevation (North)
(Scale 1:50)

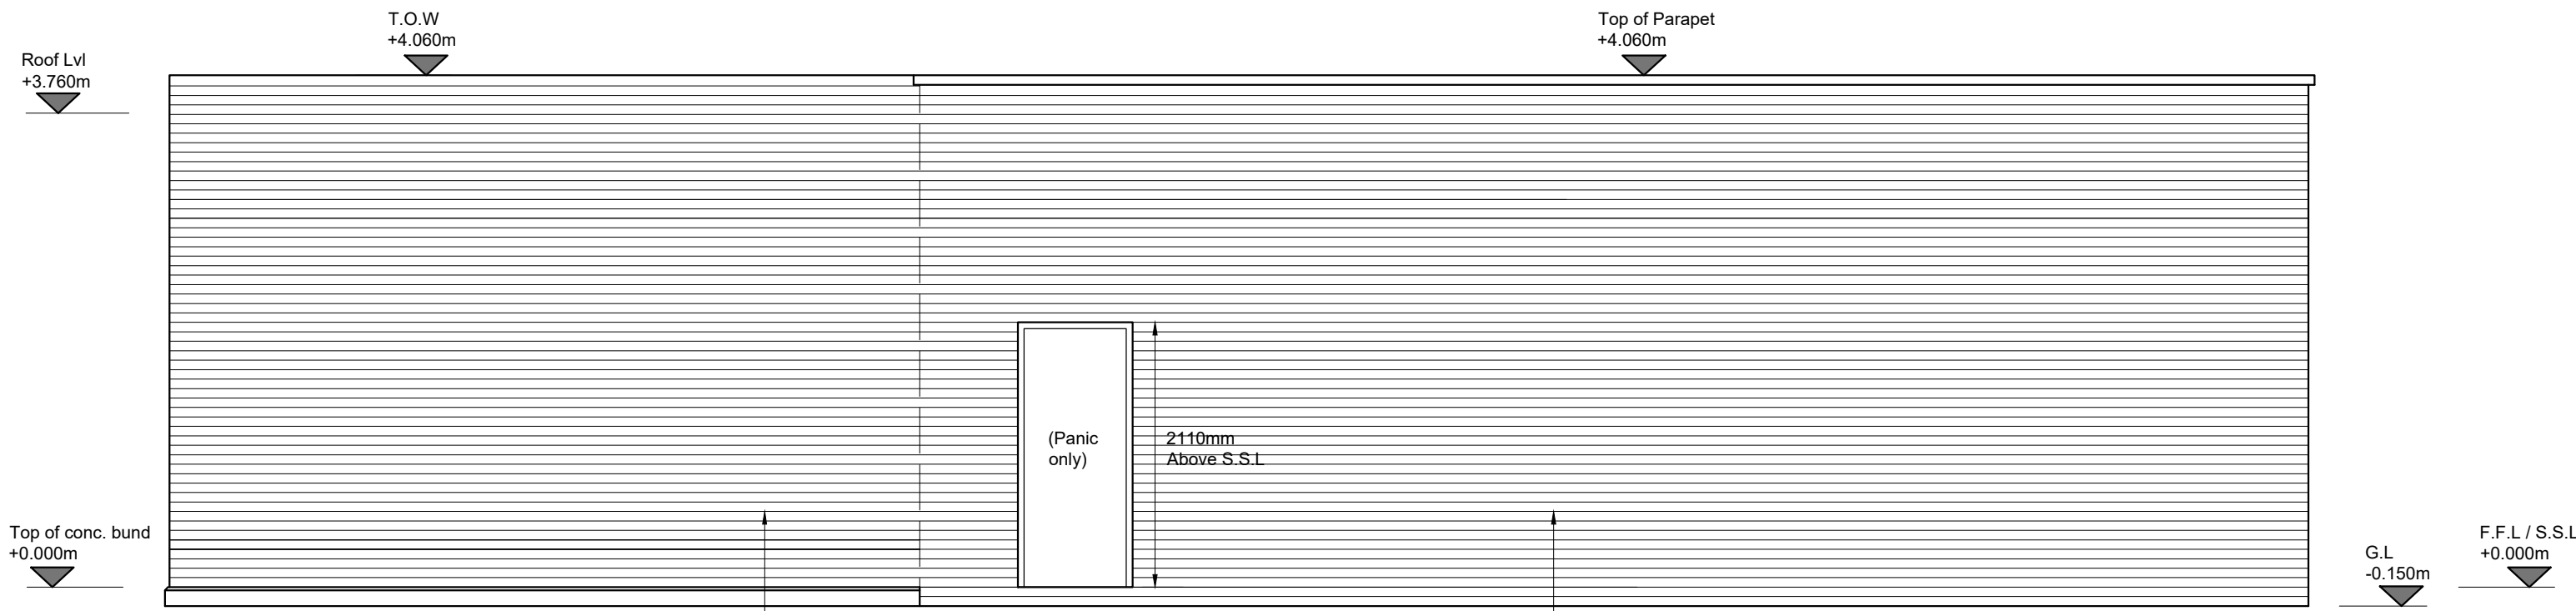

Rear Elevation (West)
(Scale 1:50)

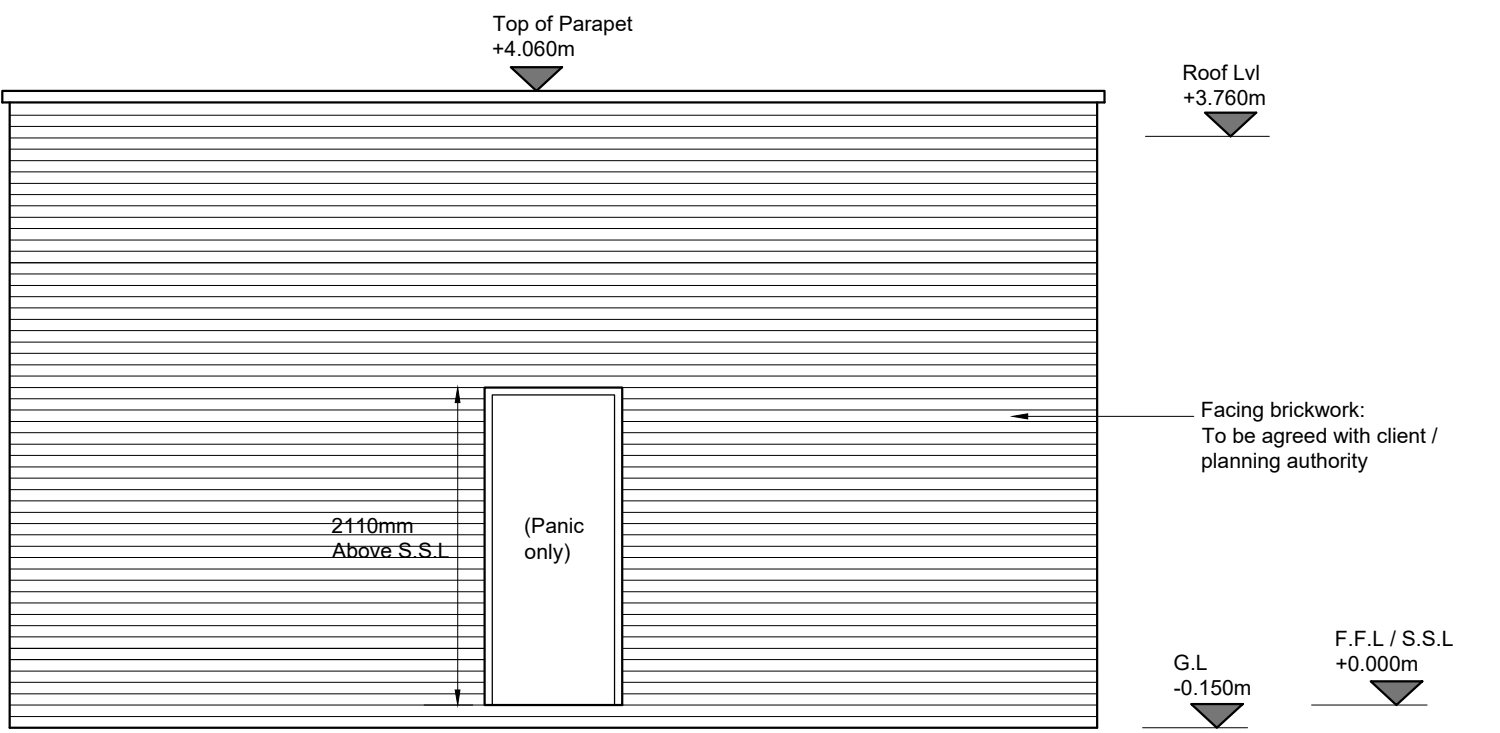

Left Side Elevation (South)
(Scale 1:50)

Refer to drawing EBC00987-300 for general arrangement plan and EBC00987-301 for sections

P3	07.02.23	Transformer Shown	Planning	KL
P2	12.06.22	Building Mirrored	Preliminary	KL
P1	11.04.22	First Issue - For Comment	Preliminary	KL
Rev.	Date	Description	Status	Rev. by



Project Halewood South, Finch Lane (Redrow)

Title Proposed Elevations
For 33kV Switchroom

This drawing is the property of Elliot Bond Consulting Ltd and must not be reproduced without permission.

Drawn by K.L	Checked by P.D	Client FCE Projects Ltd
Scale 1:50 @ A1	Date April 2022	Drawing Number EBC00987 - 302
		Rev. P3