




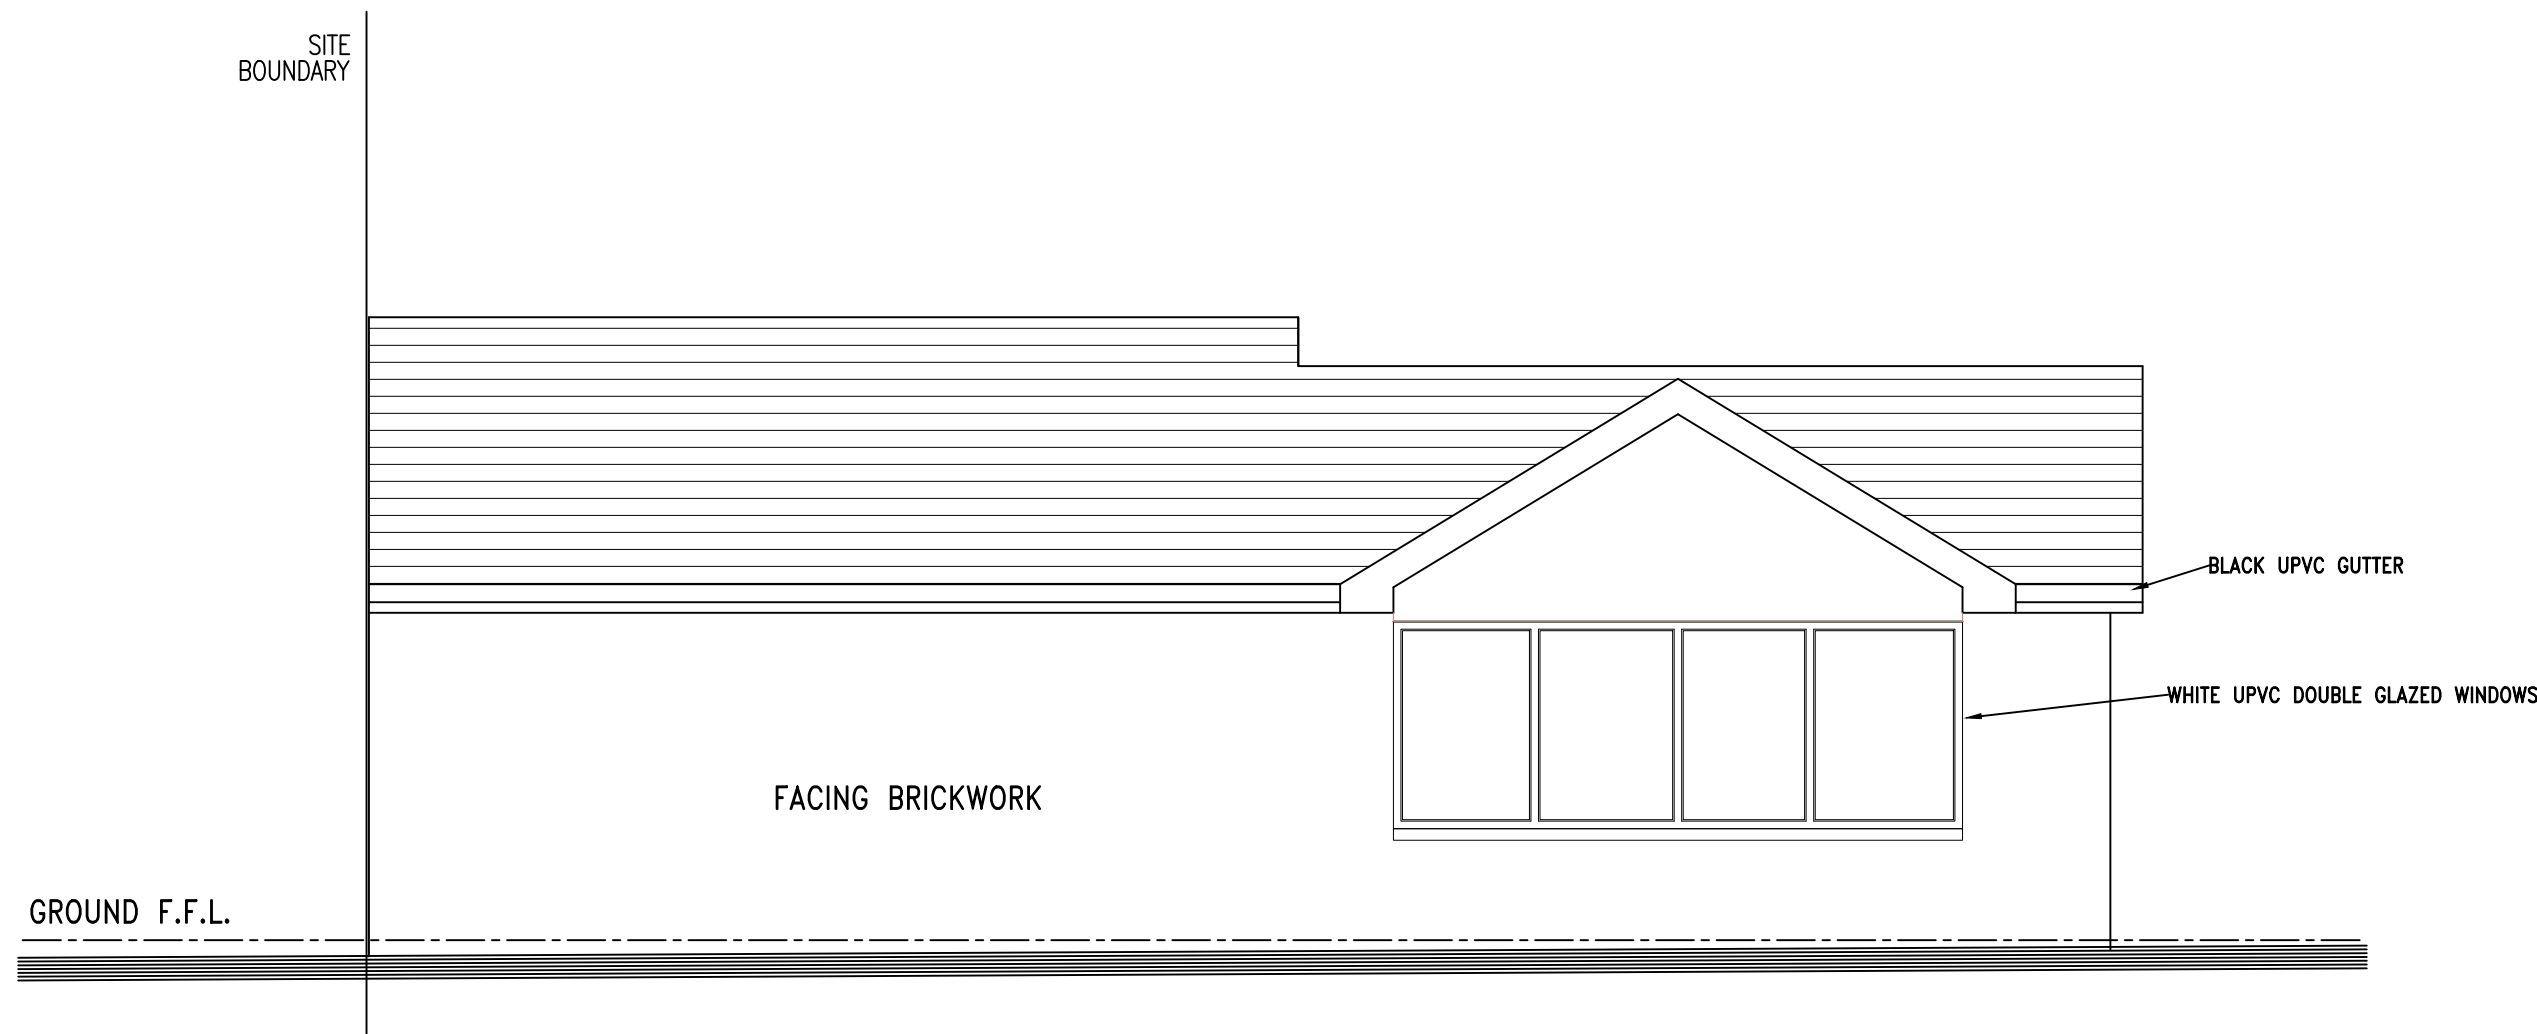

EXISTING FRONT ELEVATION

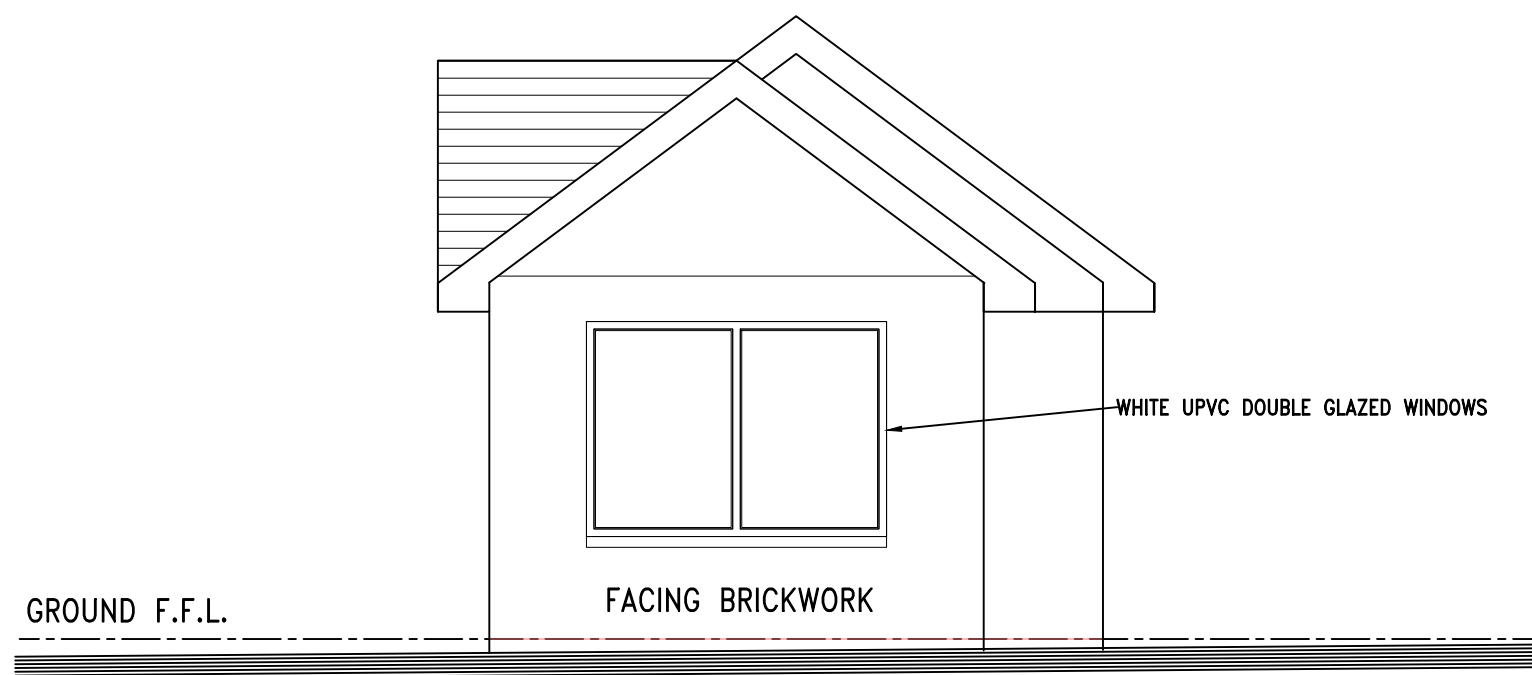

EXISTING SIDE ELEVATION

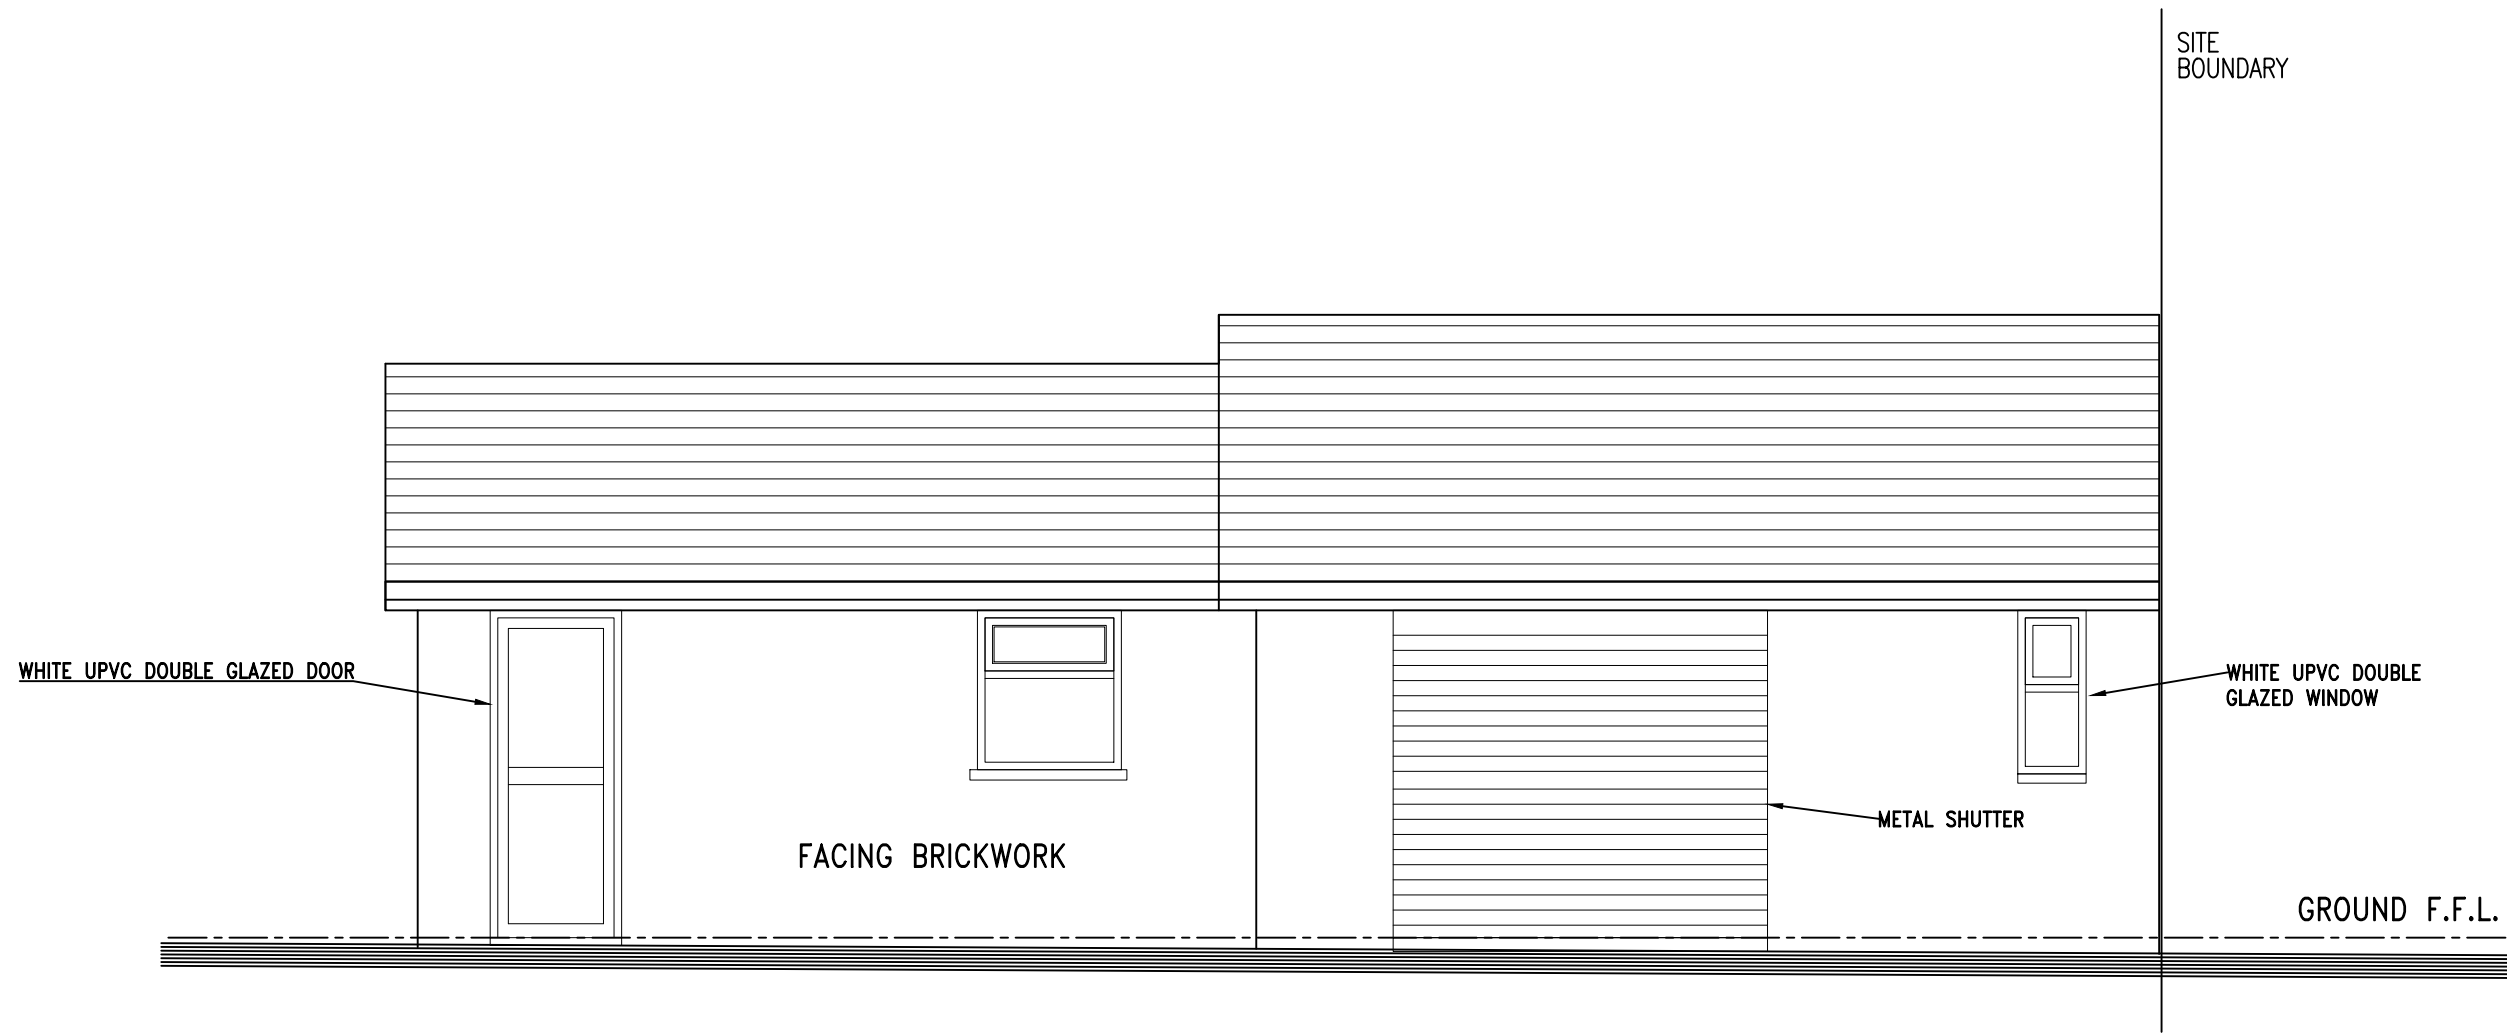

EXISTING REAR ELEVATION



NOTES

rev	by	date
-----	----	------



AWE Architectural
Design Consultancy Ltd

Firdevs Tosun
+44 7843 900 532
12 Jordan Street, L1 0BL, Liverpool

DESCRIPTION

-Figured dimensions to be followed in preference to scale.
-All dimension to be checked on site prior to the commencement of any work.
Any discrepancies to be reported immediately & resolved prior to work commencing.
-This drawing is the copyright of the AWE architectural design consultancy ltd and may not be copied or used without prior consent.
-It is the contractors responsibility to ensure that all measurements are correct prior to manufactor or supply.

SITE: Thomas Lyon and Sons Kelly Street, Prescot, L34 5PG		
TITLE: Existing Elevation		
SCALE AT A1: 1/50	DATE: FT	DRAWN: FT
PROJECT NO:	DRAWING NO:	REVISION: