
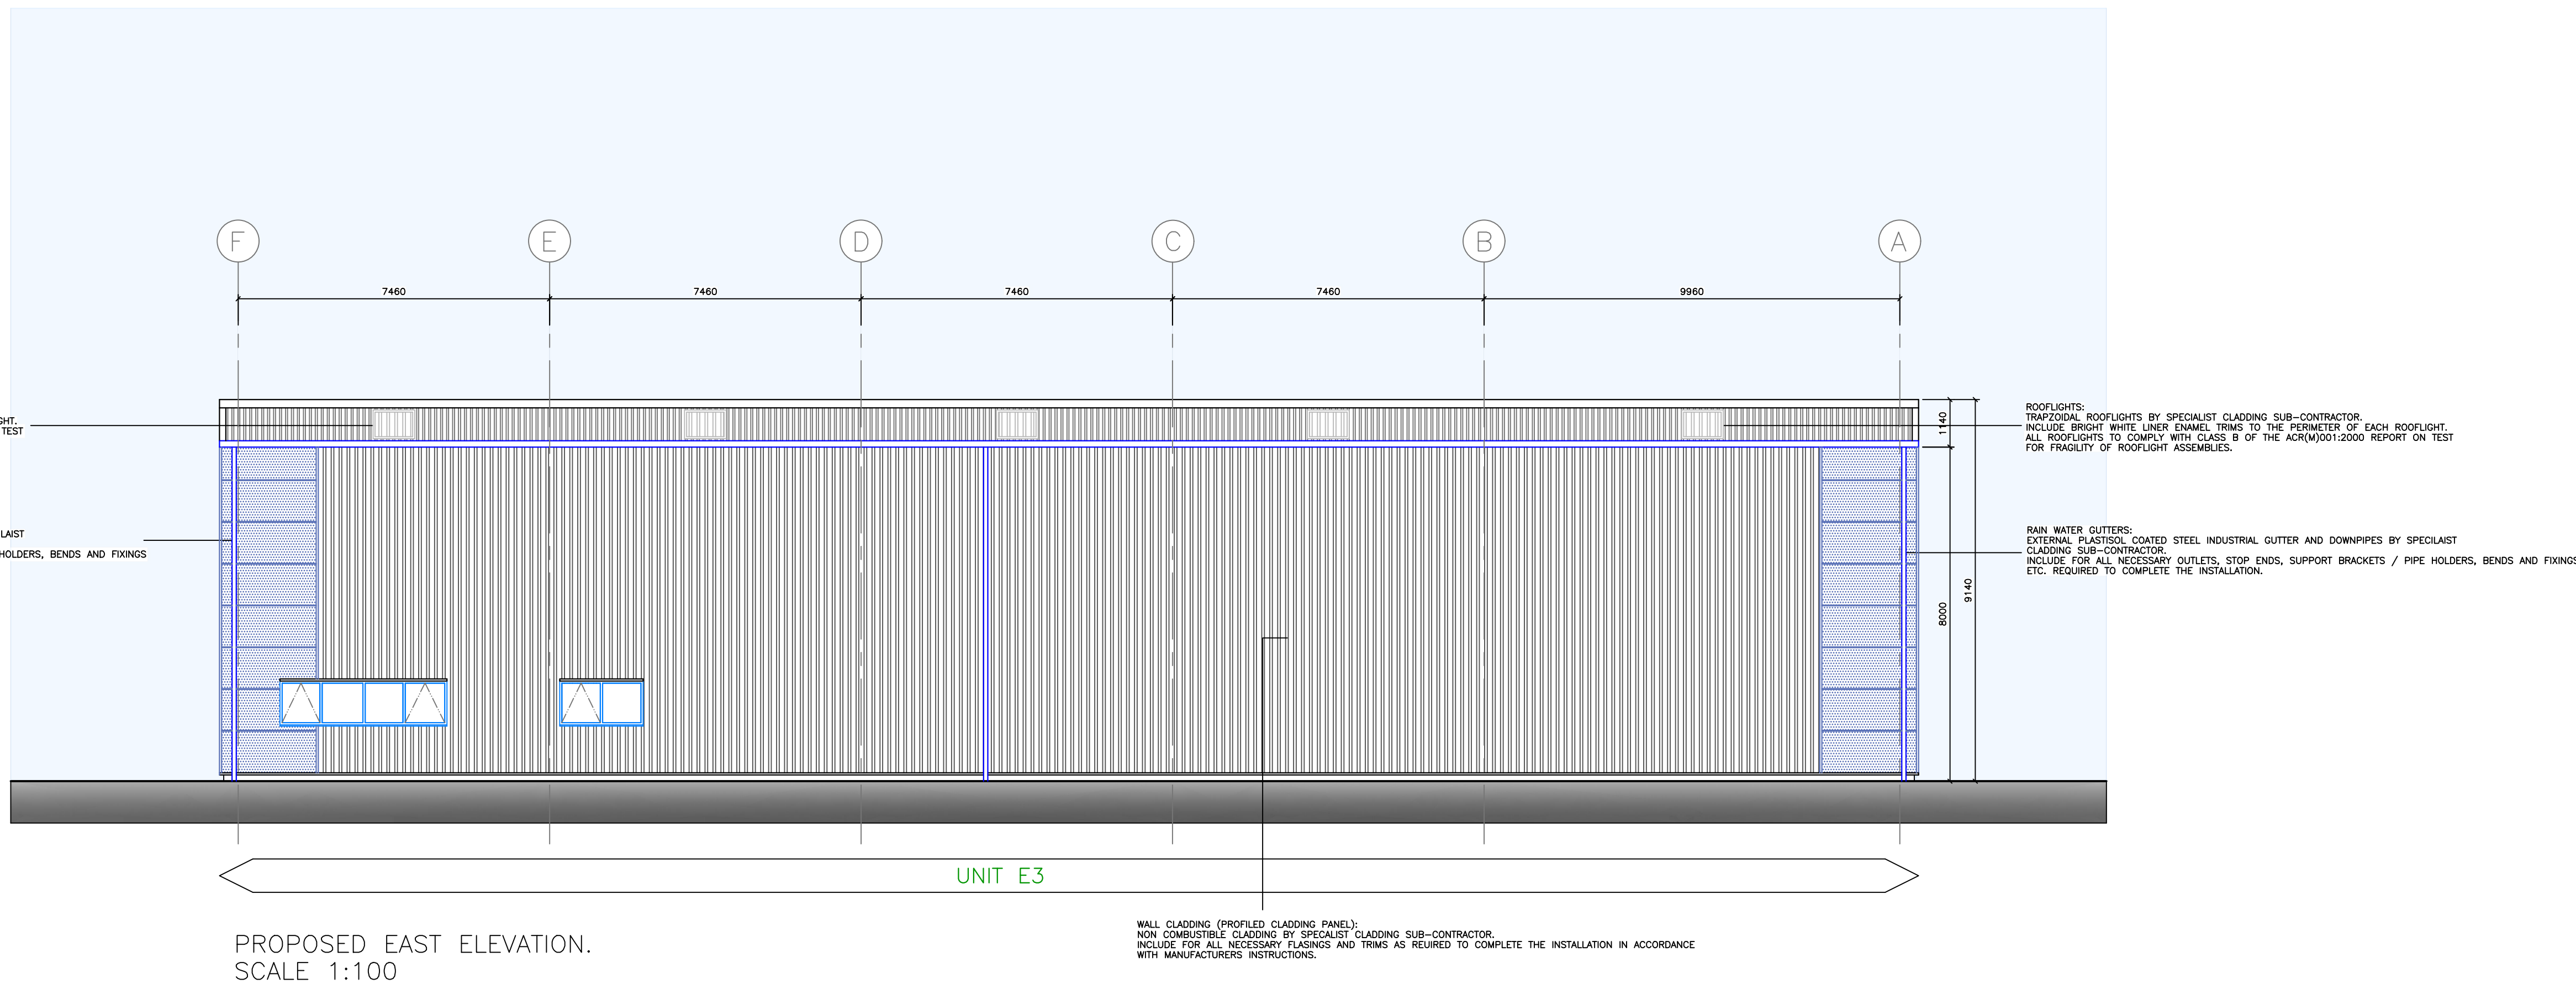
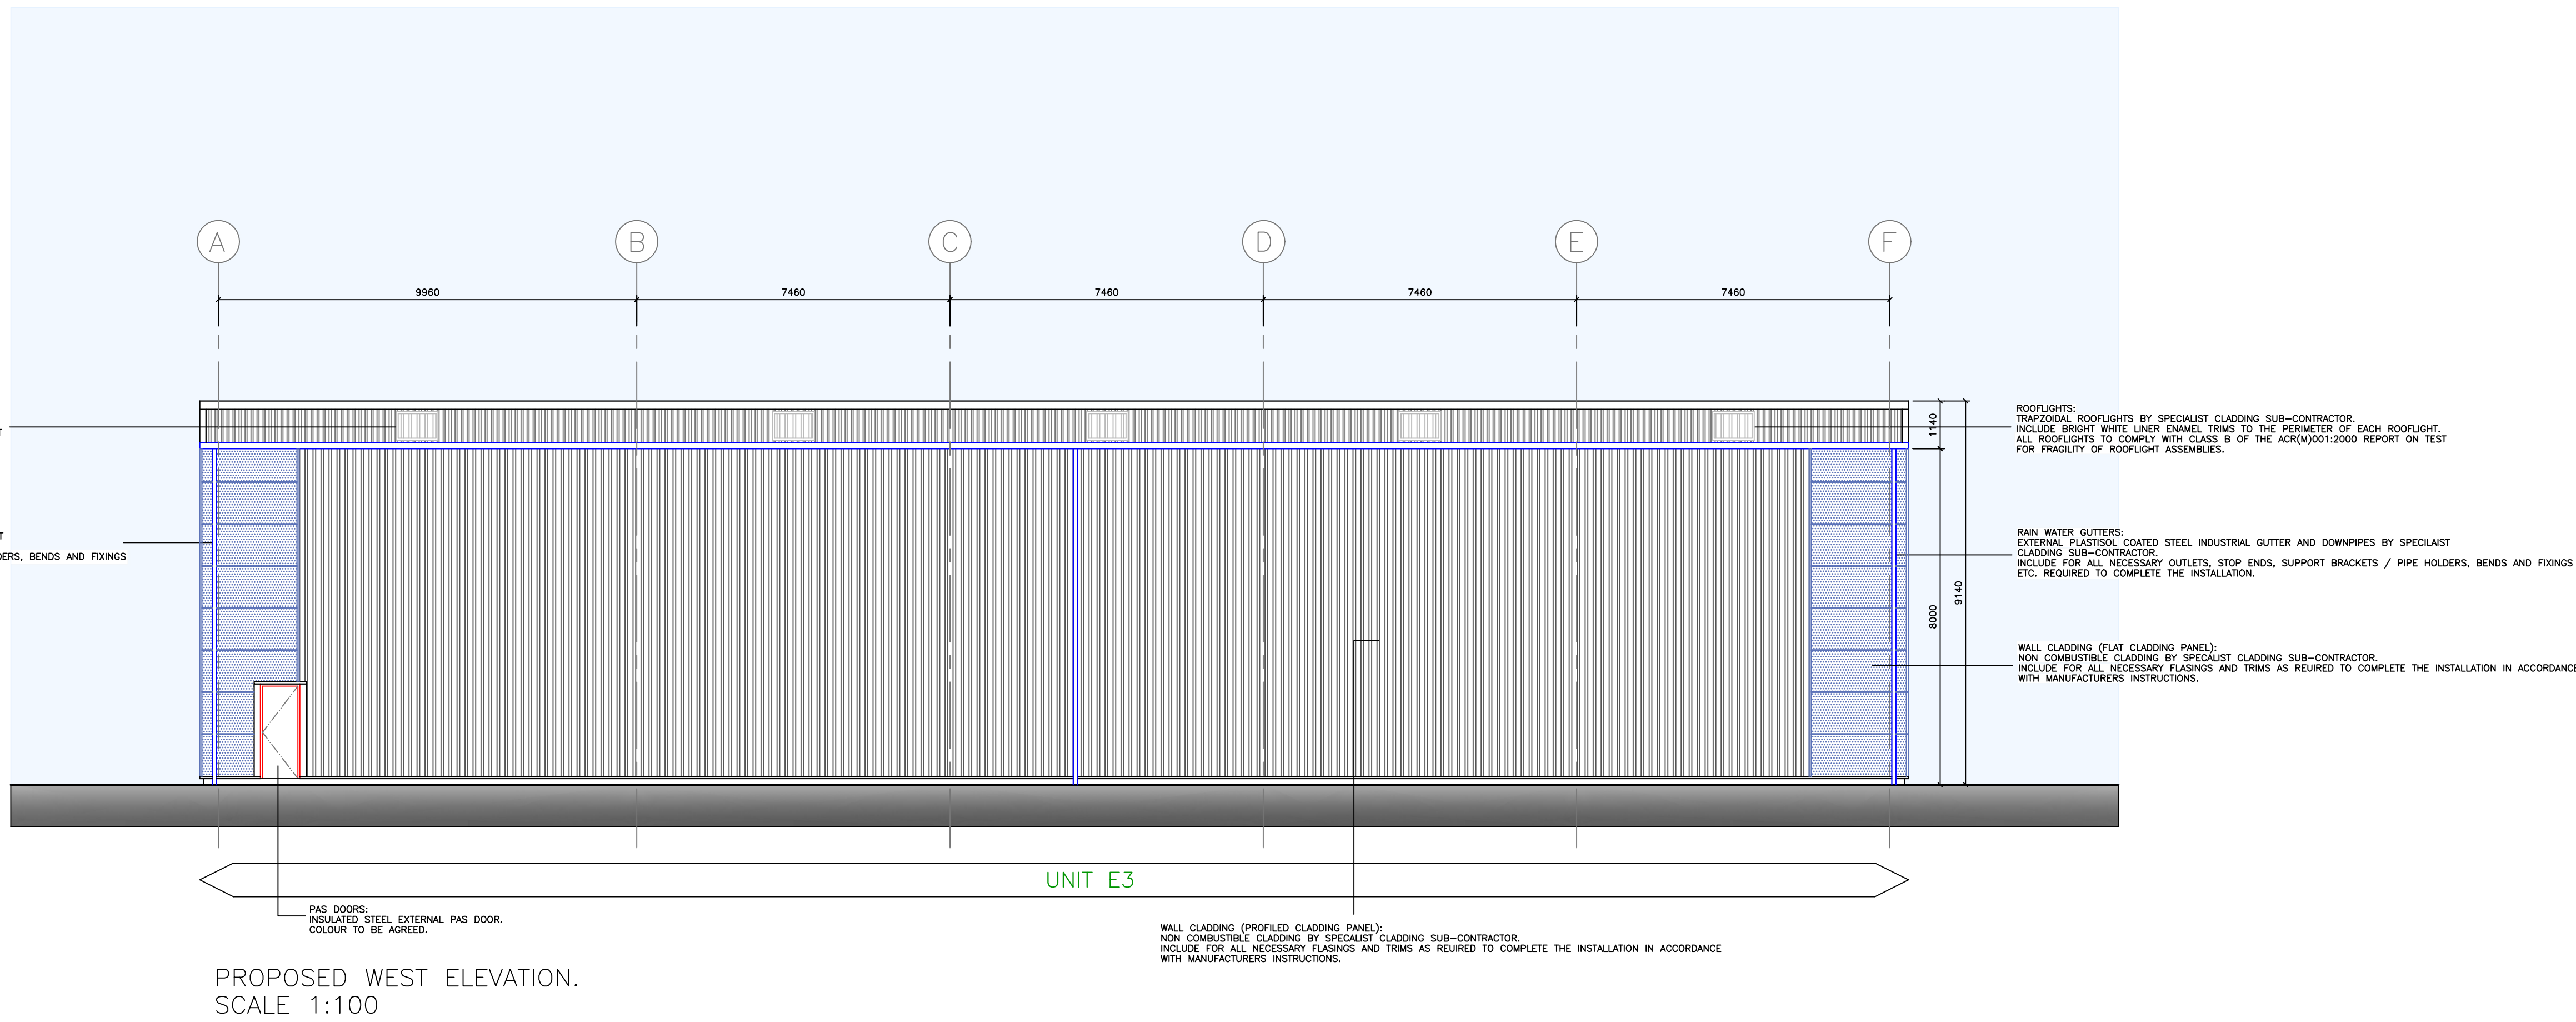
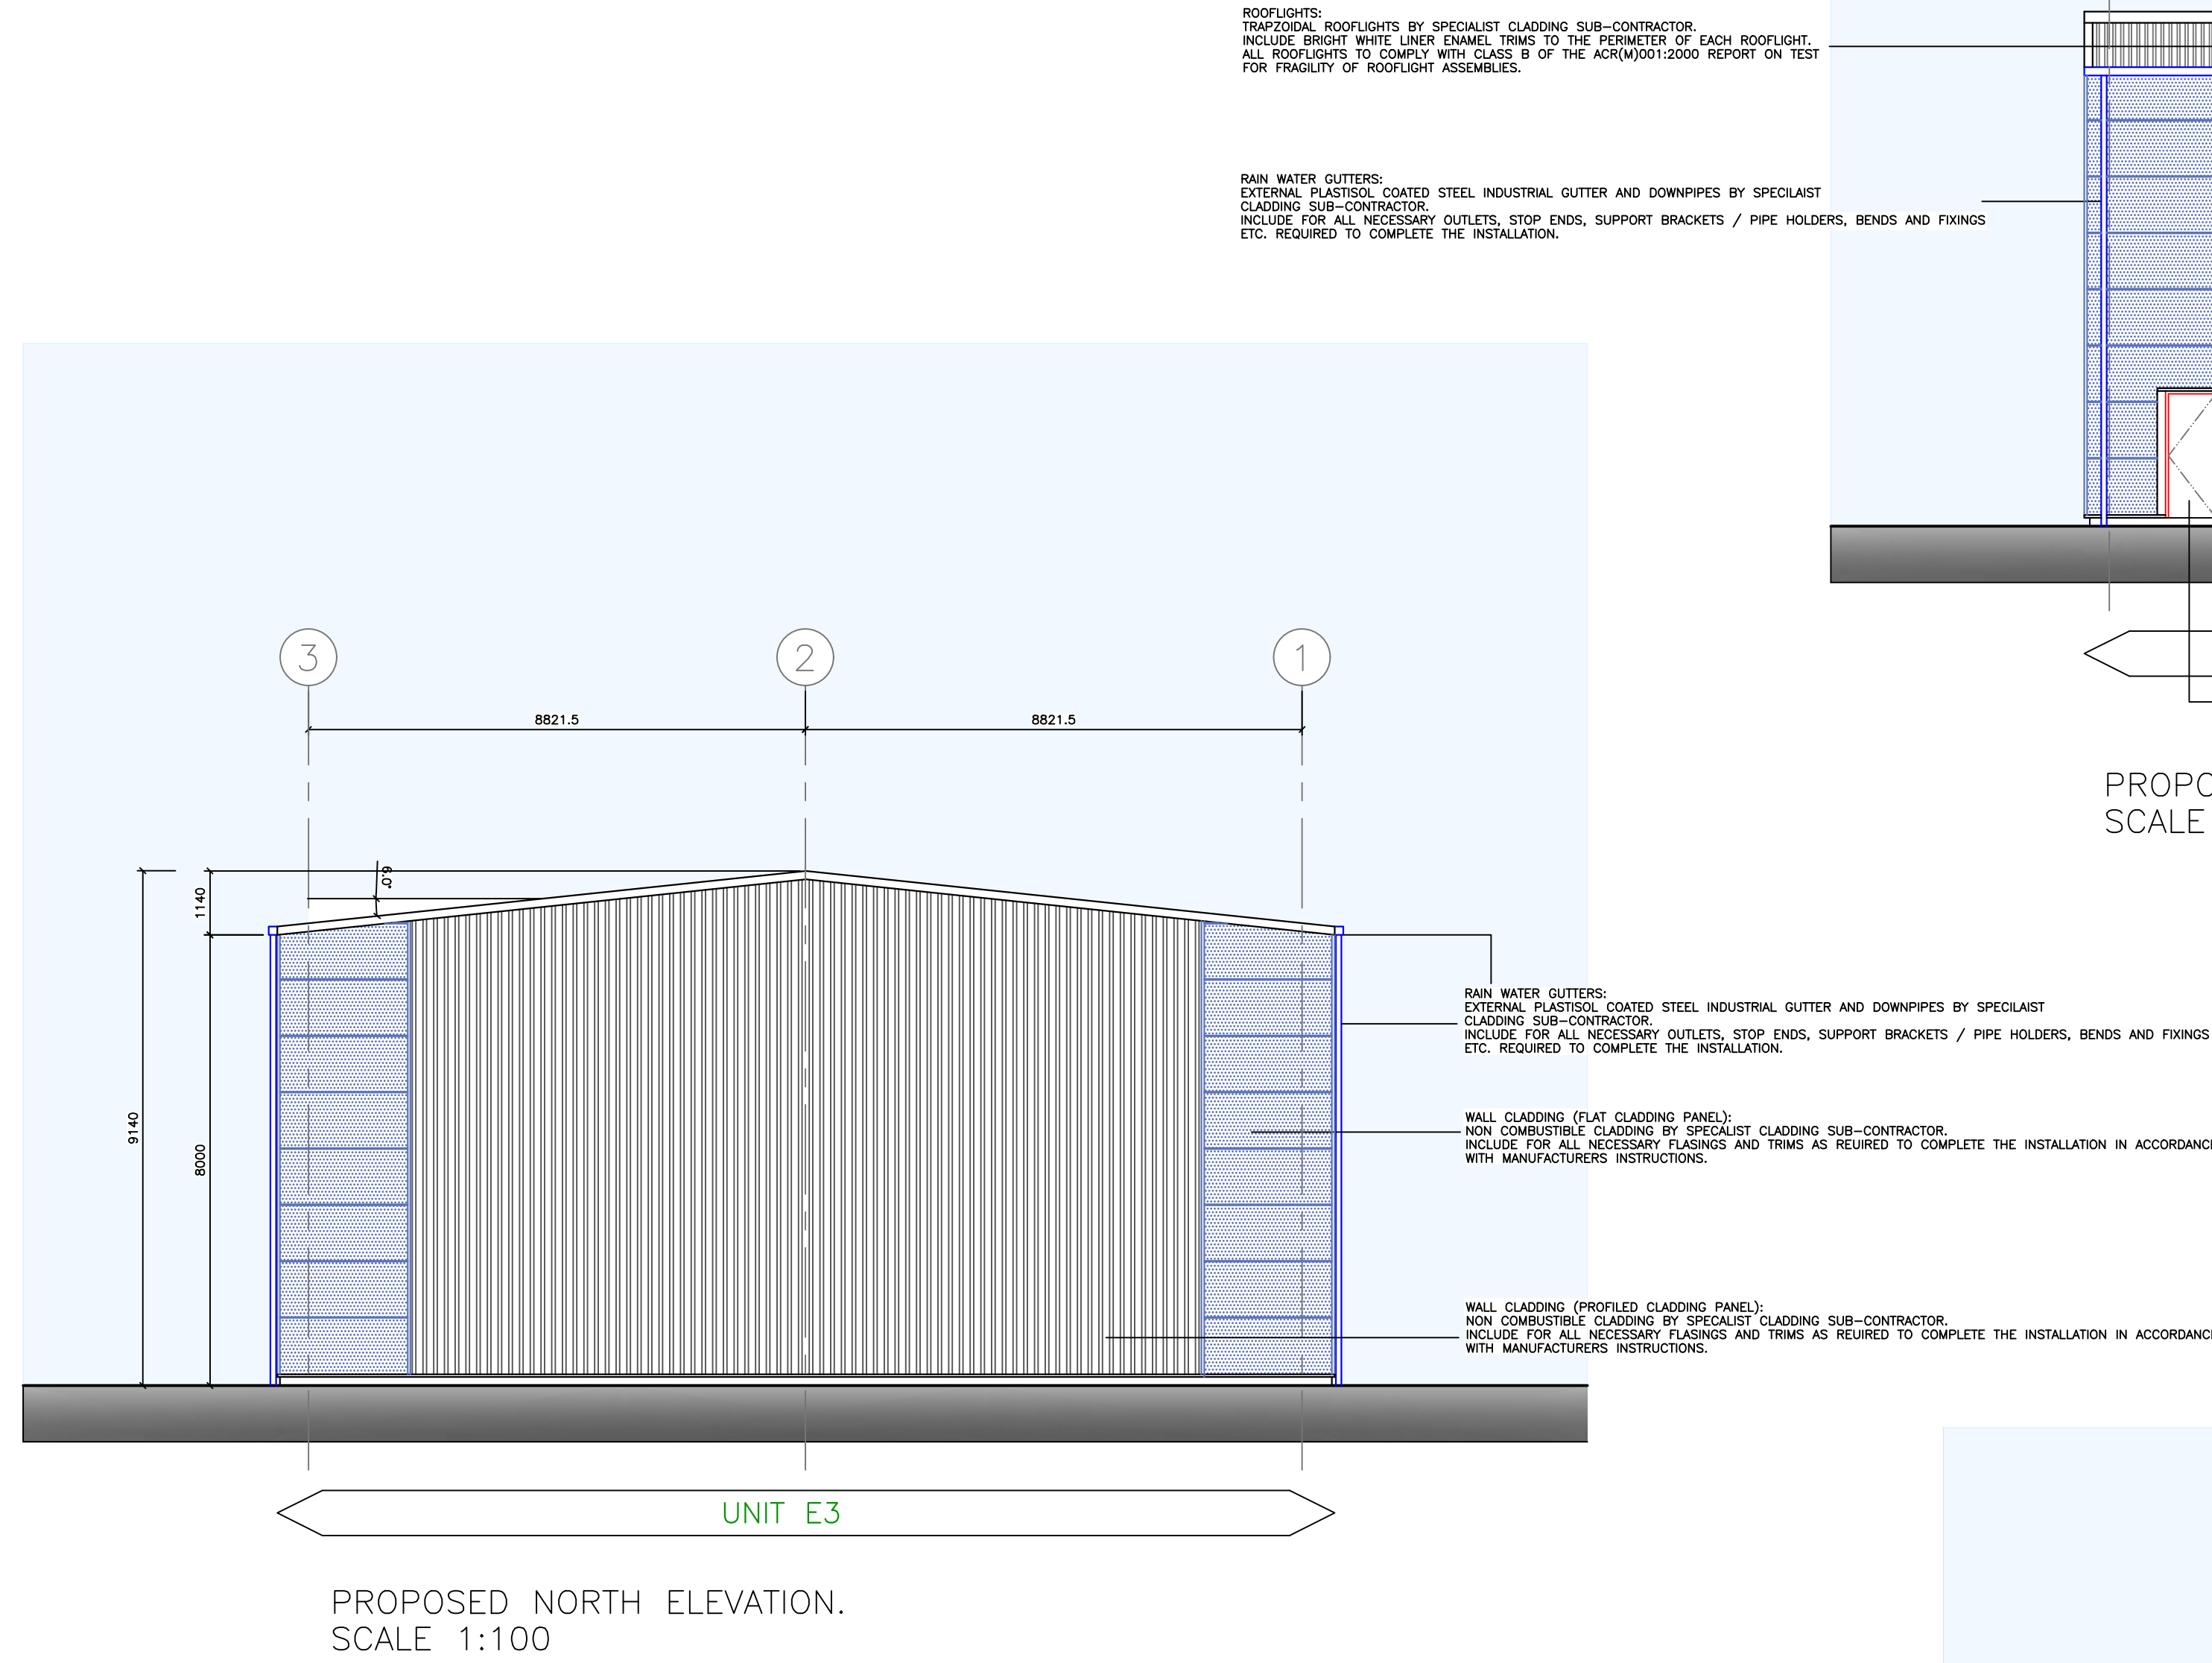


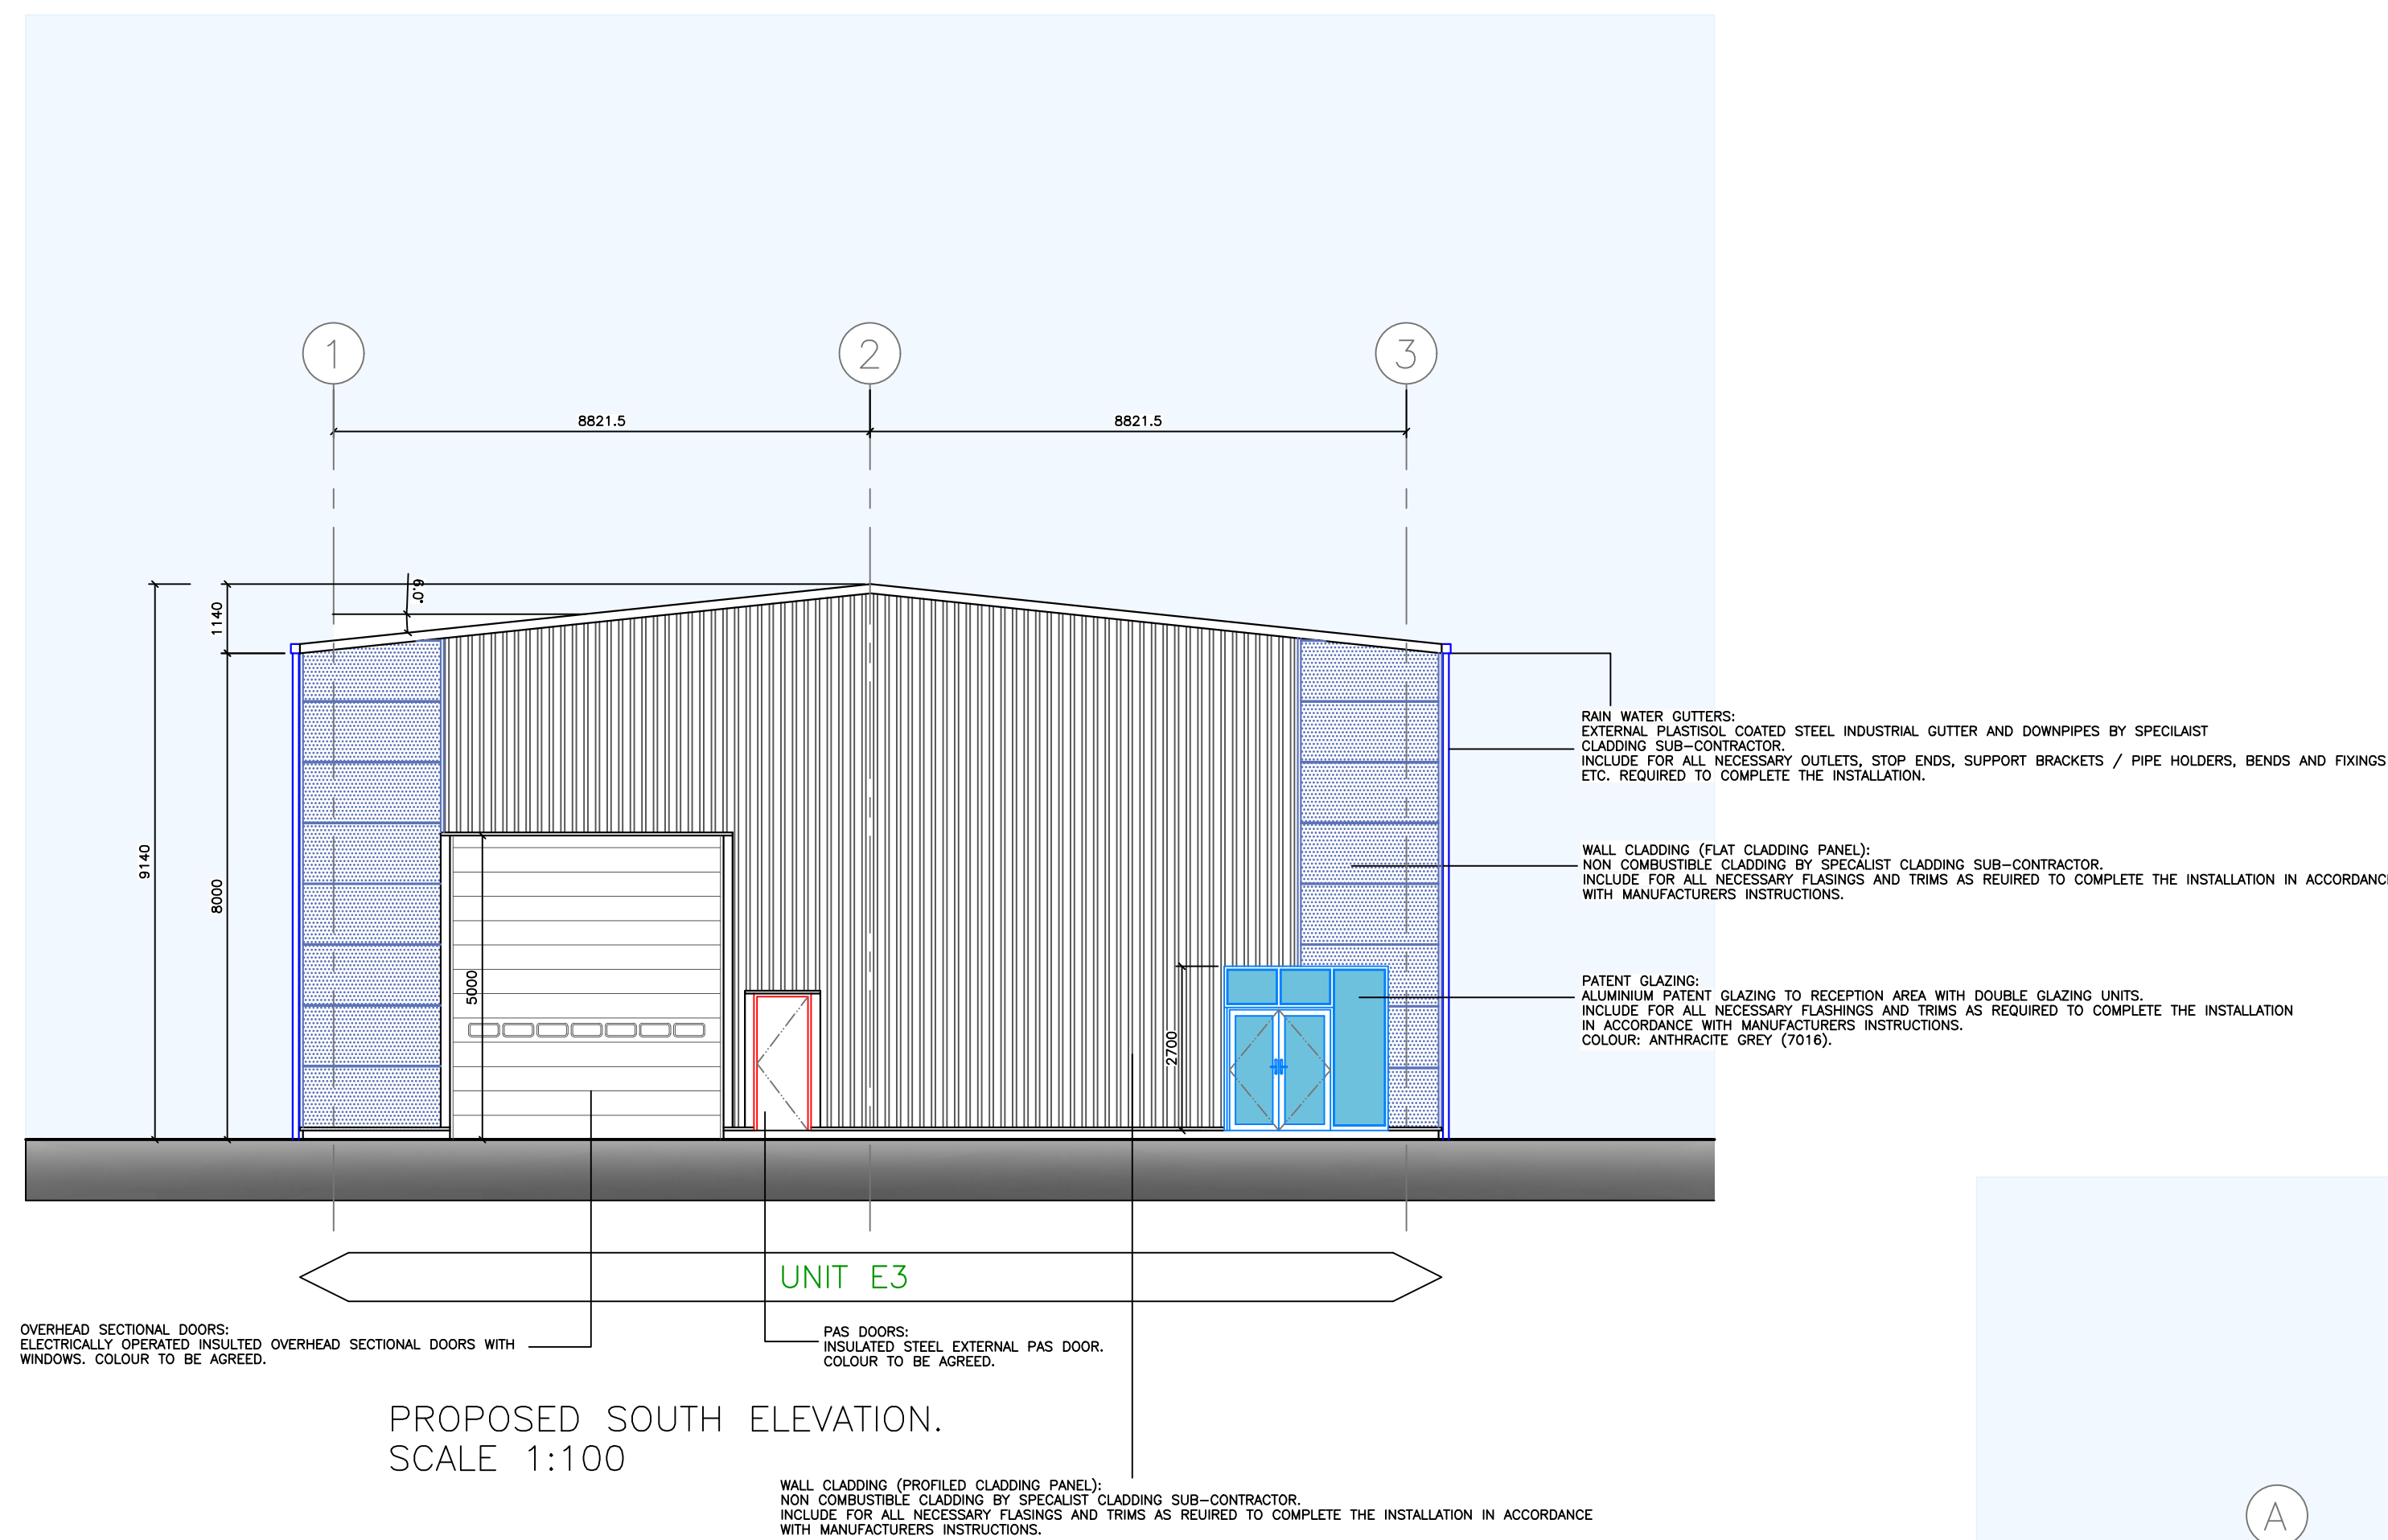

DO NOT SCALE OFF DRAWING : PLEASE CHECK ALL DIMENSIONS ON SITE

This drawing is to be read in conjunction with all relevant specifications, documents and other issued job drawings. Discrepancies or omissions must be reported to the client. The contractor is to check and verify all building and site dimensions and to check levels before work commences.

ALL INFORMATION CONTAINED ON THIS DRAWING REMAINS COPYRIGHT OF PRIME PROPERTY LIMITED ©

Generic Notes:
Main Cladding = Kingspan, Tata or similar mix of flat feature and standard profiled panels
Glazing to Ground and Mezzanine areas as shown
Sectional Industrial Delivery doors and standard pass doors
Roof Cladding = Kingspan, Tata or similar composite panel
And Rooflights = Kingspan, Tata or similar integrated panel

CLADDING SPECIFICATION:
ROOF = GOOSEWING GREY (RAL 0807005)
FEATURE CLADDING WALLS = TBC (RAL)
MAIN CLADDING WALLS = TBC (RAL)
PASS DOORS = ANTHRACITE (RAL 7016)
BAY DOORS = TBC (RAL)
ALL WINDOW FRAMES = ANTHRACITE (RAL 7016)
PATENT GLAZING = ANTHRACITE (RAL 7016)

A.	03/01/2024	SCALE BAR ADDED TO DRAWING	VSL
Revision:	Issue Date:	Revision Comments:	By:

Specific Notes:

Client Details:
Aconfield Properties Limited

Project Title:
Aconfield Road
Industrial Redevelopment

Drawing Title:
Phase 2 (Unit E).
Proposed South & West Elevations.

Project Stage: Planning Application
Works Package: 1:100

Project No:	Drawing No:	Revision:	Drawn:	Created:	Authorised:
PPC59	F023	A.	VSL	Jun 2023	JP

PPC PRIME
PROPERTY CONSULTANCY
Chichester House, 91 Moss Lane East, Manchester, M15 5GY