




FRONT ELEVATION




REAR ELEVATION



LOCATION PLAN 1:1250

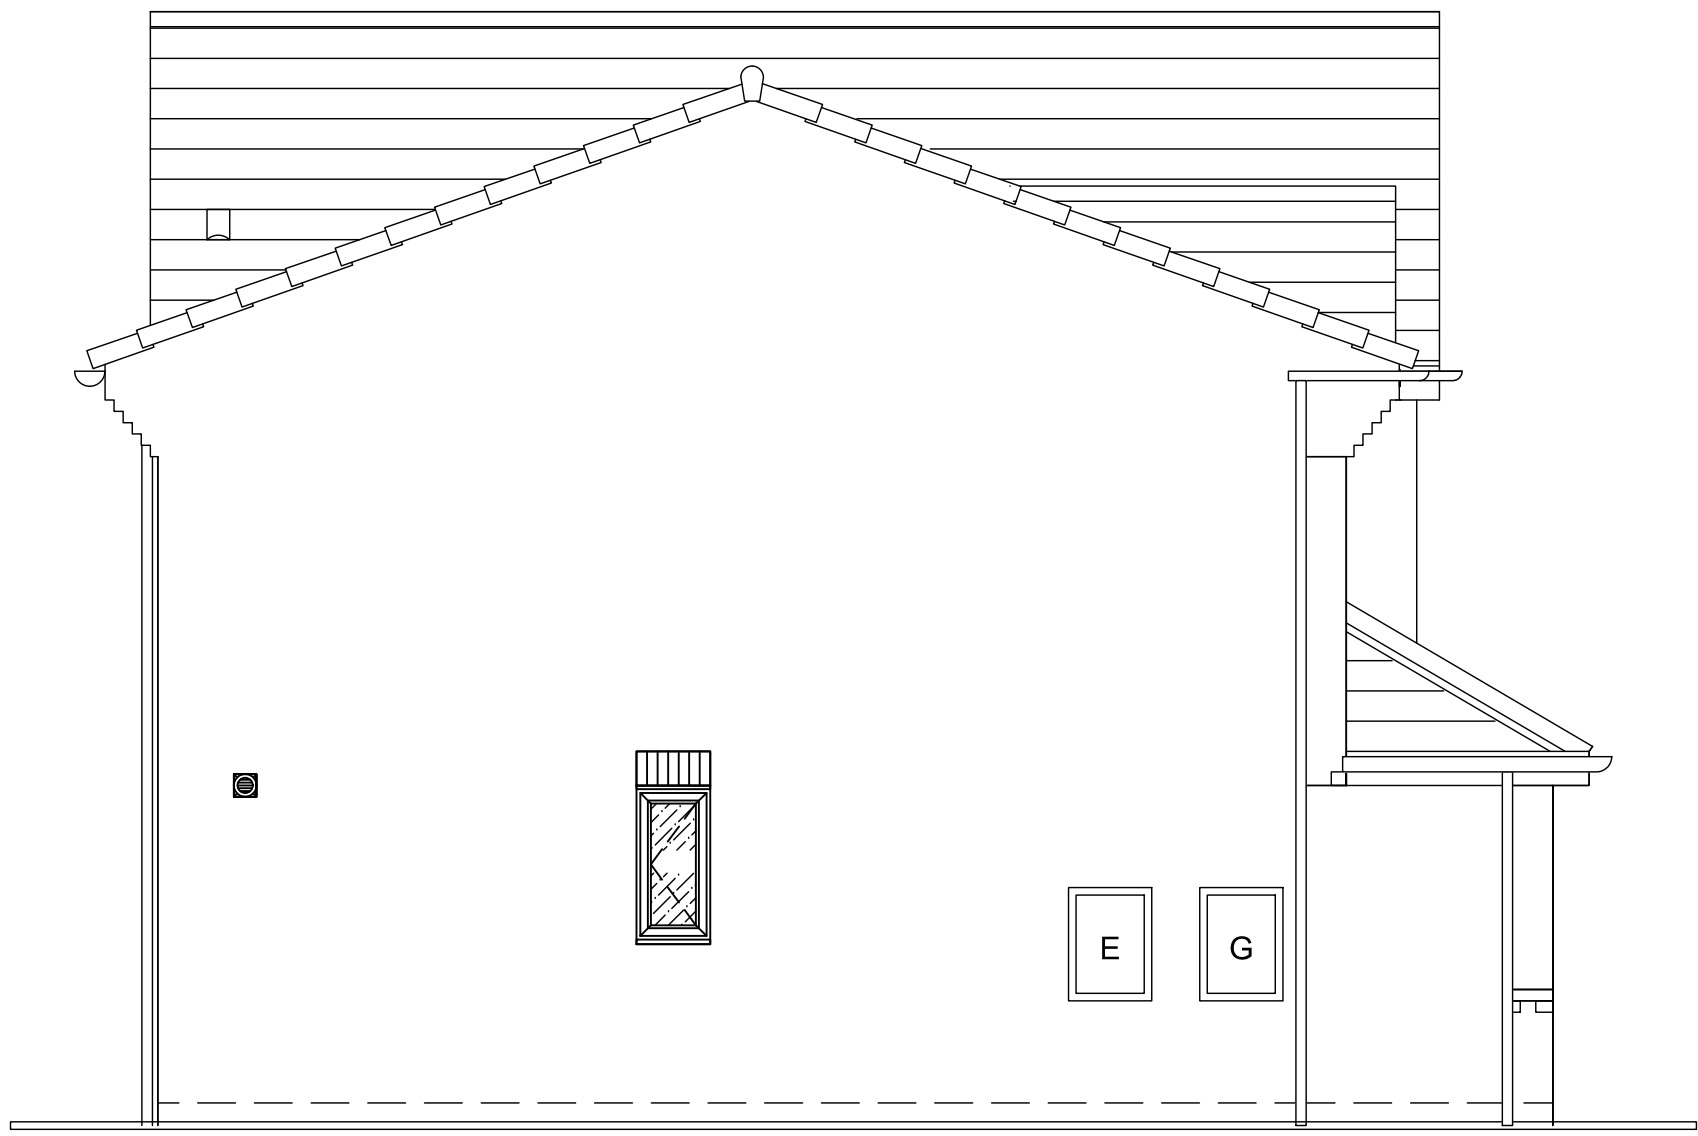


SIDE ELEVATION

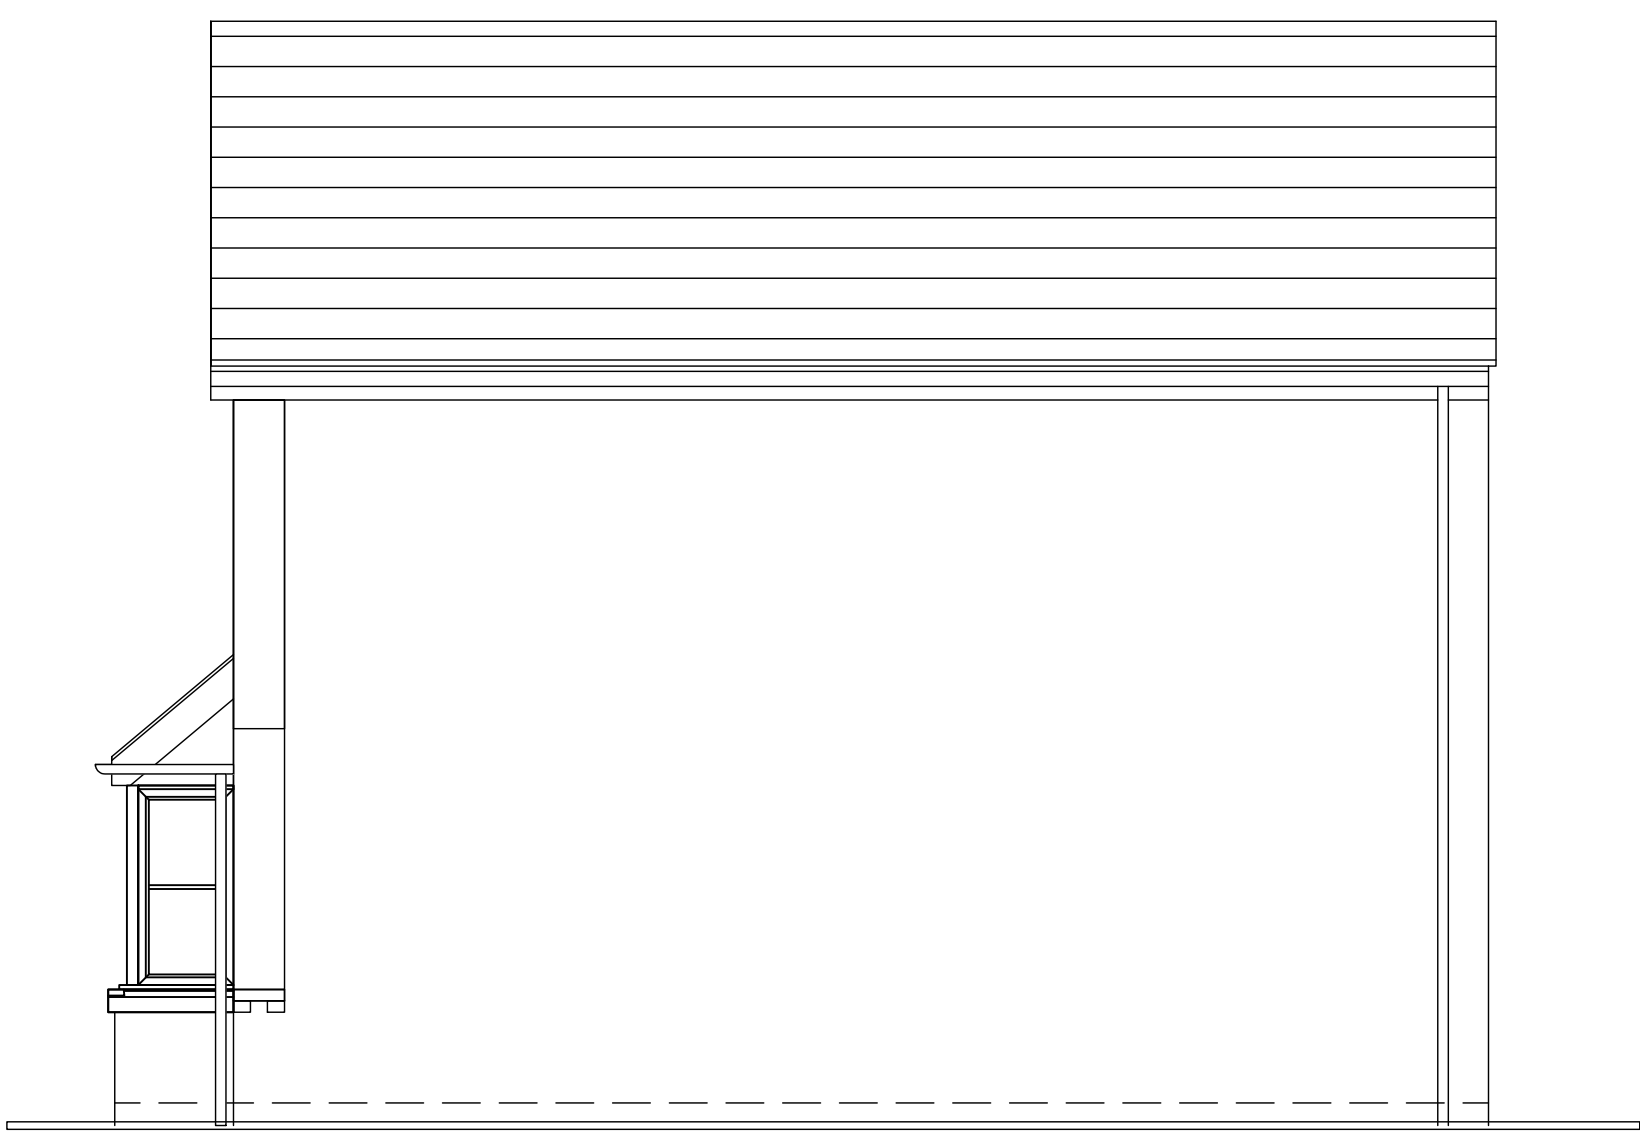

SIDE ELEVATION



CLIENT:		TITLE:			
63 MIDDLETON DRIVE PRESCOT, L35 7AD		PROPOSED ELEVATIONS			
PROJECT:		SCALE:	DATE:	DRAWN BY:	CHECKED:
GARAGE CONVERSION		1:50 @A1	03/02/2025	PKH	-
STATUS:		PROJ No:	DWG No:	REV:	
PLANNING		PKH/500	04	-	

 

Rev	Date	By	Checked	Disc