


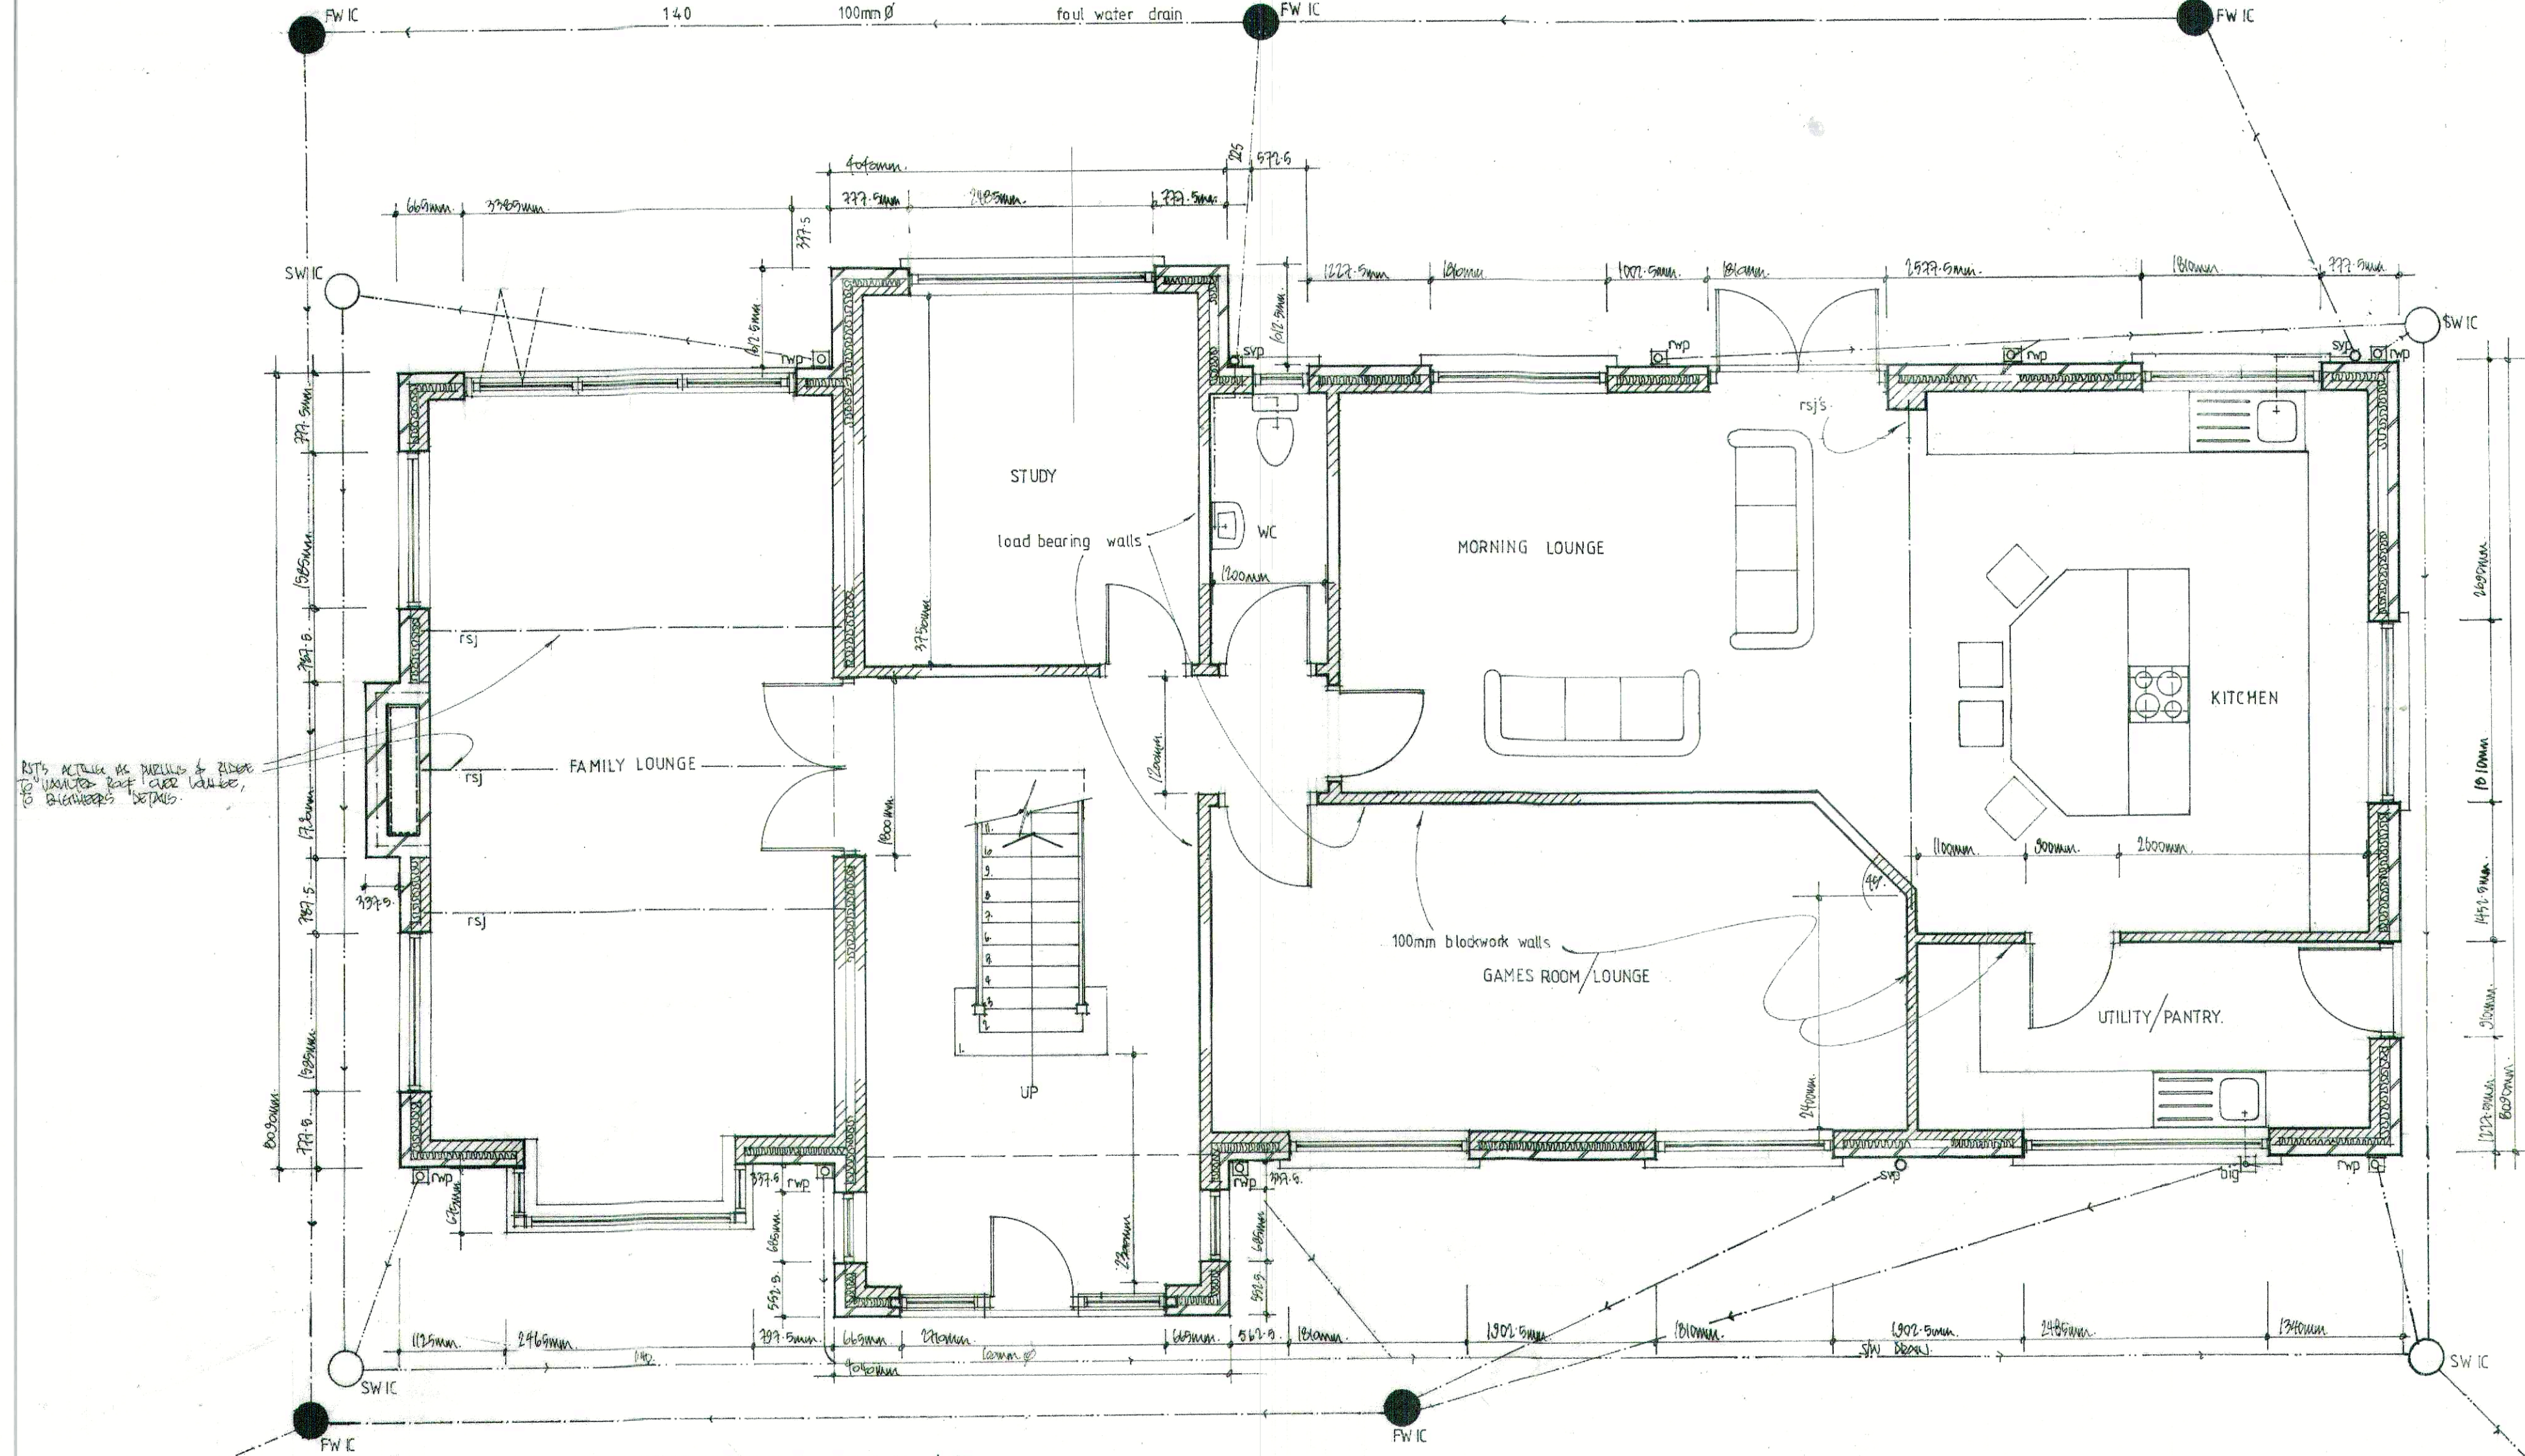

RTS ATTACH AS PER PLAN & PLACE TO VANTAGE RAIL OVER WALLS, BLENDED DETAILS.

TO NEW MANHOLE ADJACENT TO MILLBROOK MANOR.

TO EXISTING MANHOLE AT ENTRANCE TO SITE.

DRAIN LEGEND

●

FW IC

○

SW IC

○

s/v

⊠

rwp

⊠

big

— — — — —

FOUL WATER DRAIN

— — — — —

SURFACE WATER DRAIN

ALL DIMENSIONS TO BE CHECKED ON SITE.
AN ELEMENTS OF STRUCTURE TO BE SHOWN
IF PRE-EXISTING.

REV B.	HEXAGON SHAPED DINING AREA OMITTED & REPLACED WITH DOORS & WINDOWS TO MATCH ADJACENT MORNING ROOM & STUDY AREA, TO PLANNERS REQUEST.	FEBRUARY 2023
REV A.	ALL DIMENSIONS BEEN AGREE TO PLANNERS & CONSTRUCTION OFFICERS REQUEST. • BUILDING SHAPES SOLIDIFIED OFF. • PLANNING FIVE ADDED TO WINDOWS. • ROUNDED AREAS OMITTED & REPLACED WITH RECTANGULAR BECK. • POSTHOLE DETAILS ADDED TO OPENINGS. • CHIMNEY HEIGHT INCREASED & MORE DETAIL ADDED. • DECORATIVE BRICKWORK ADDED. • TRIANGULAR PIECE ADDED ABOVE WINDOWS. • GARAGE OMITTED. • ALL RWP & WASTE GROSS TO BE BLACK MUMMUMUM. • BUILDINGS LOCATED ON SITE, AS ONE WITH MILLBROOK MANOR.	NOVEMBER 2022
REVISION	AMENDMENT	DATE
CLIENT BRENDAN CAIN		
DRAWING TITLE NEW DWELLING TO LAND AT: MILLBROOK MANOR KNOWSLEY LANE KNOWSLEY L34 0JN		
PROPOSED GROUND FLOOR PLAN		
SCALE 1:50 1:100	DRAWING No. 01	REV. B.
DATE December 2021		