




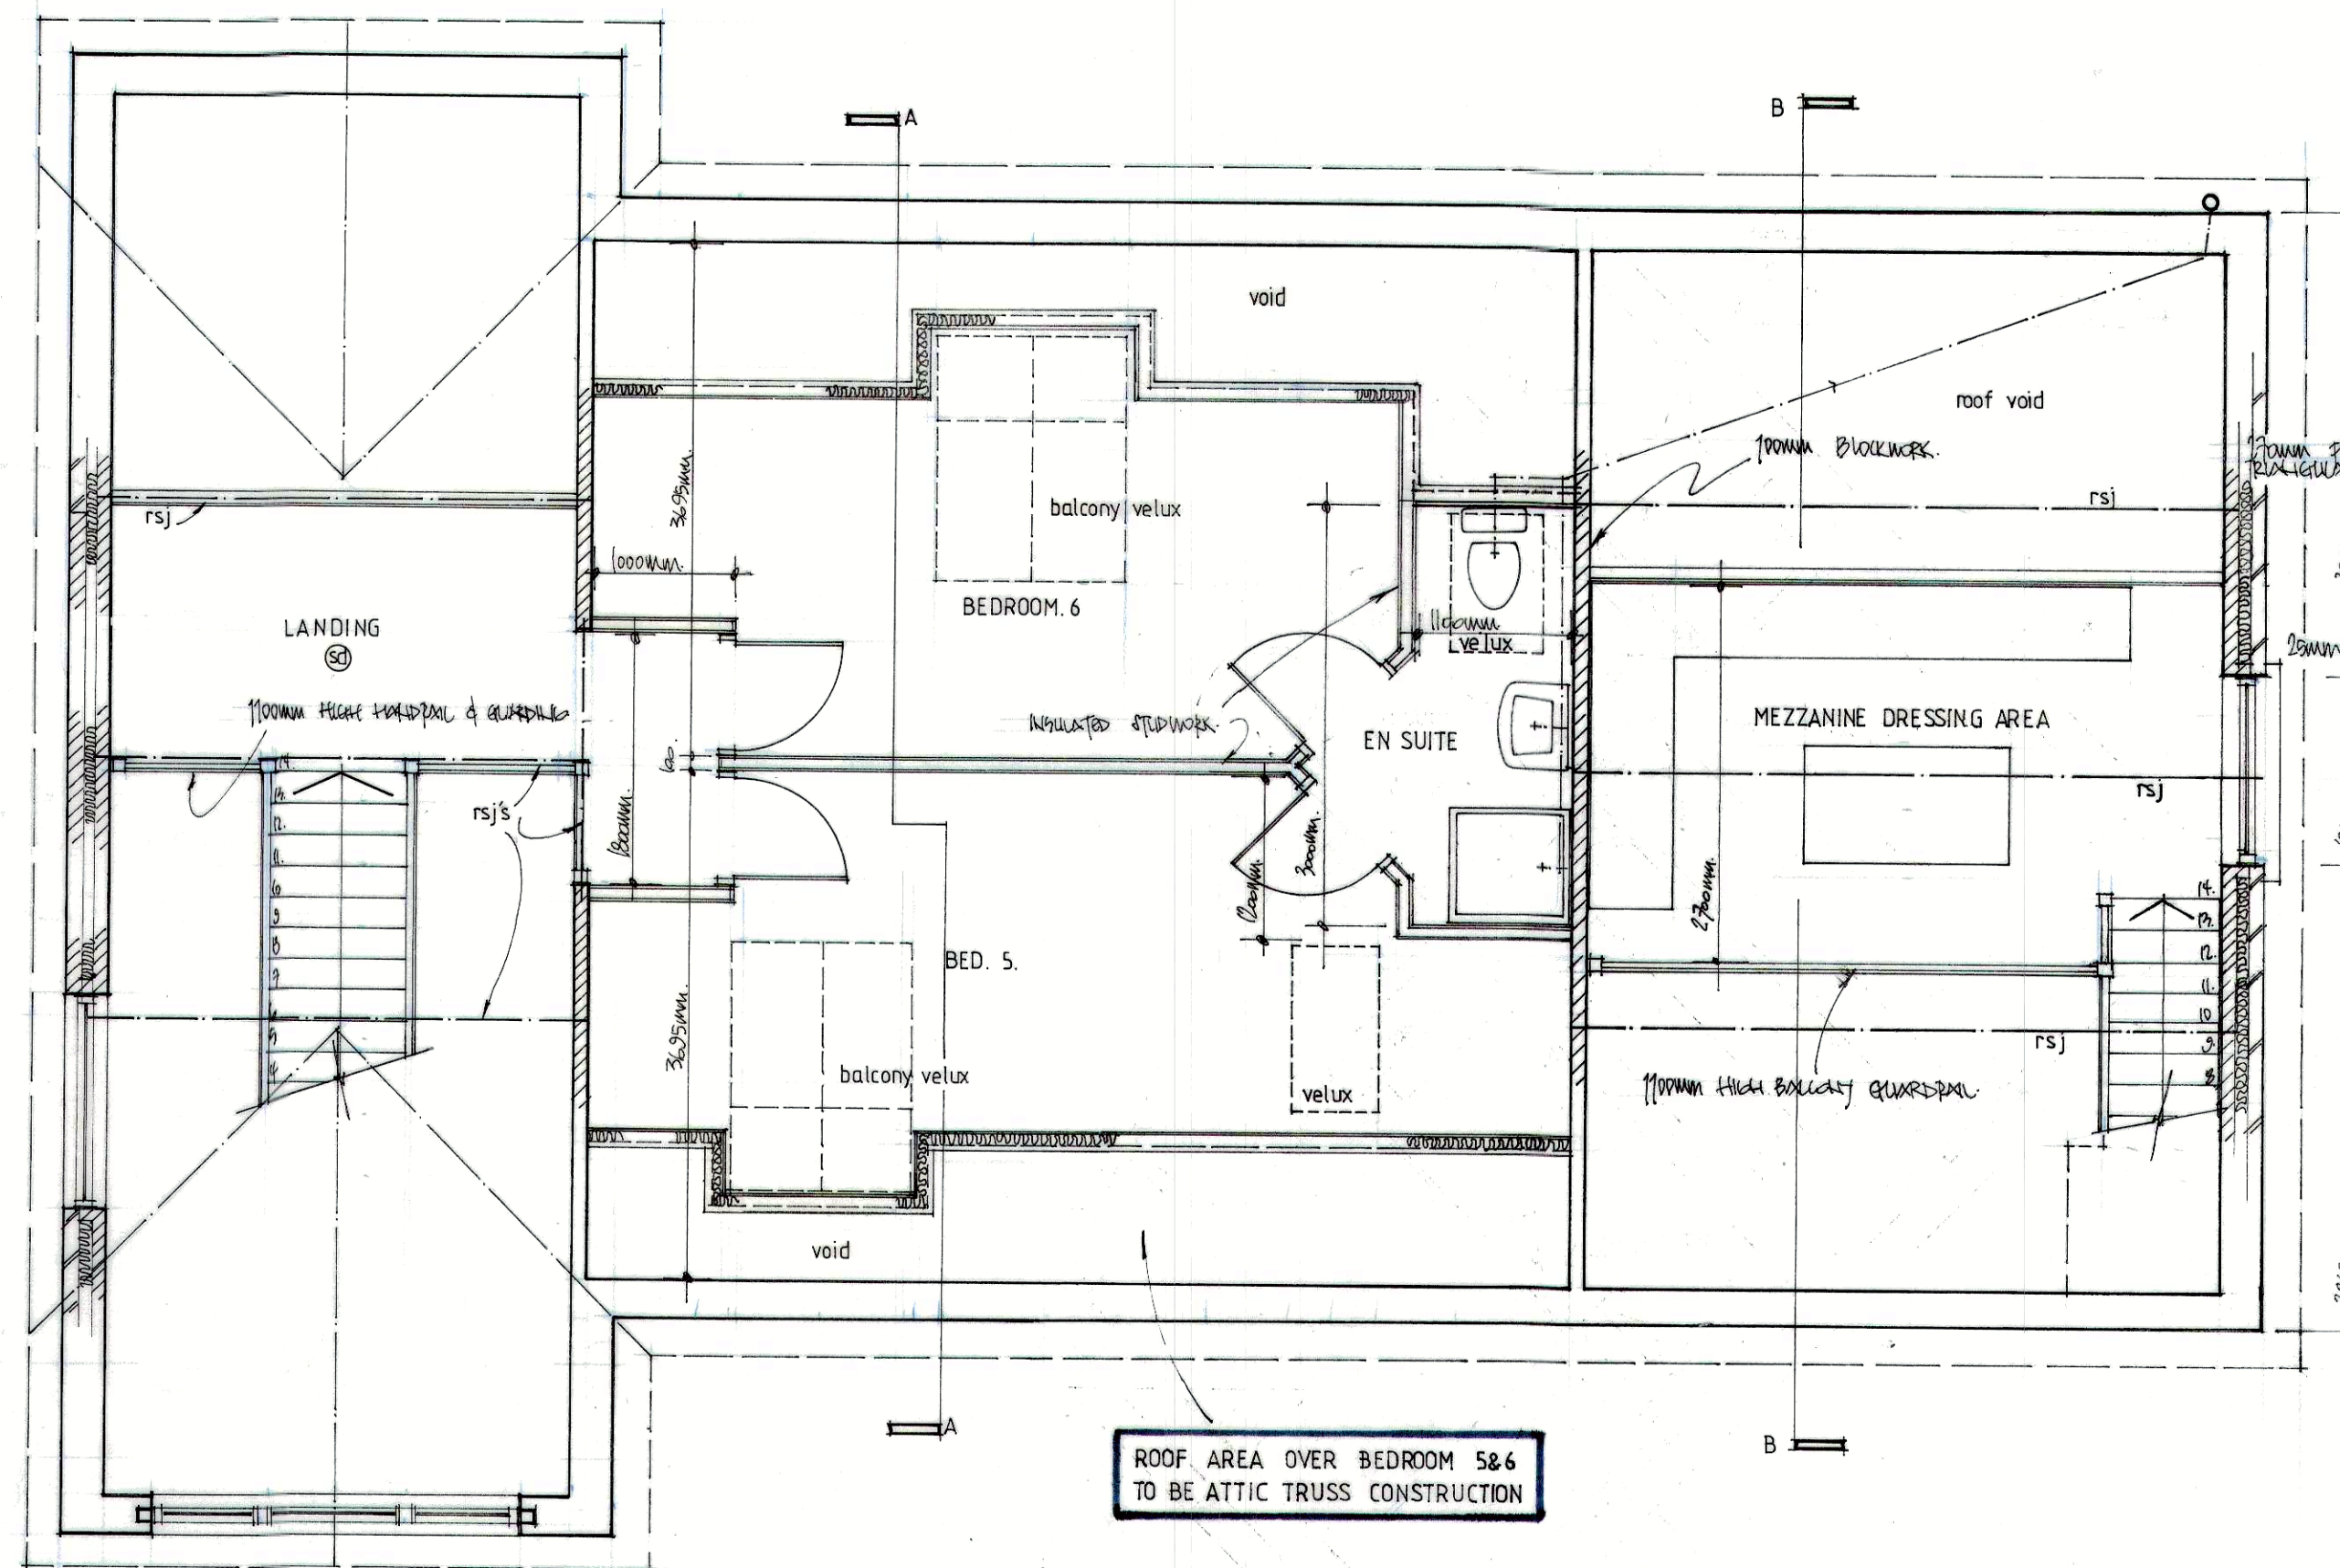


PROPOSED LOFT PLAN 1:50

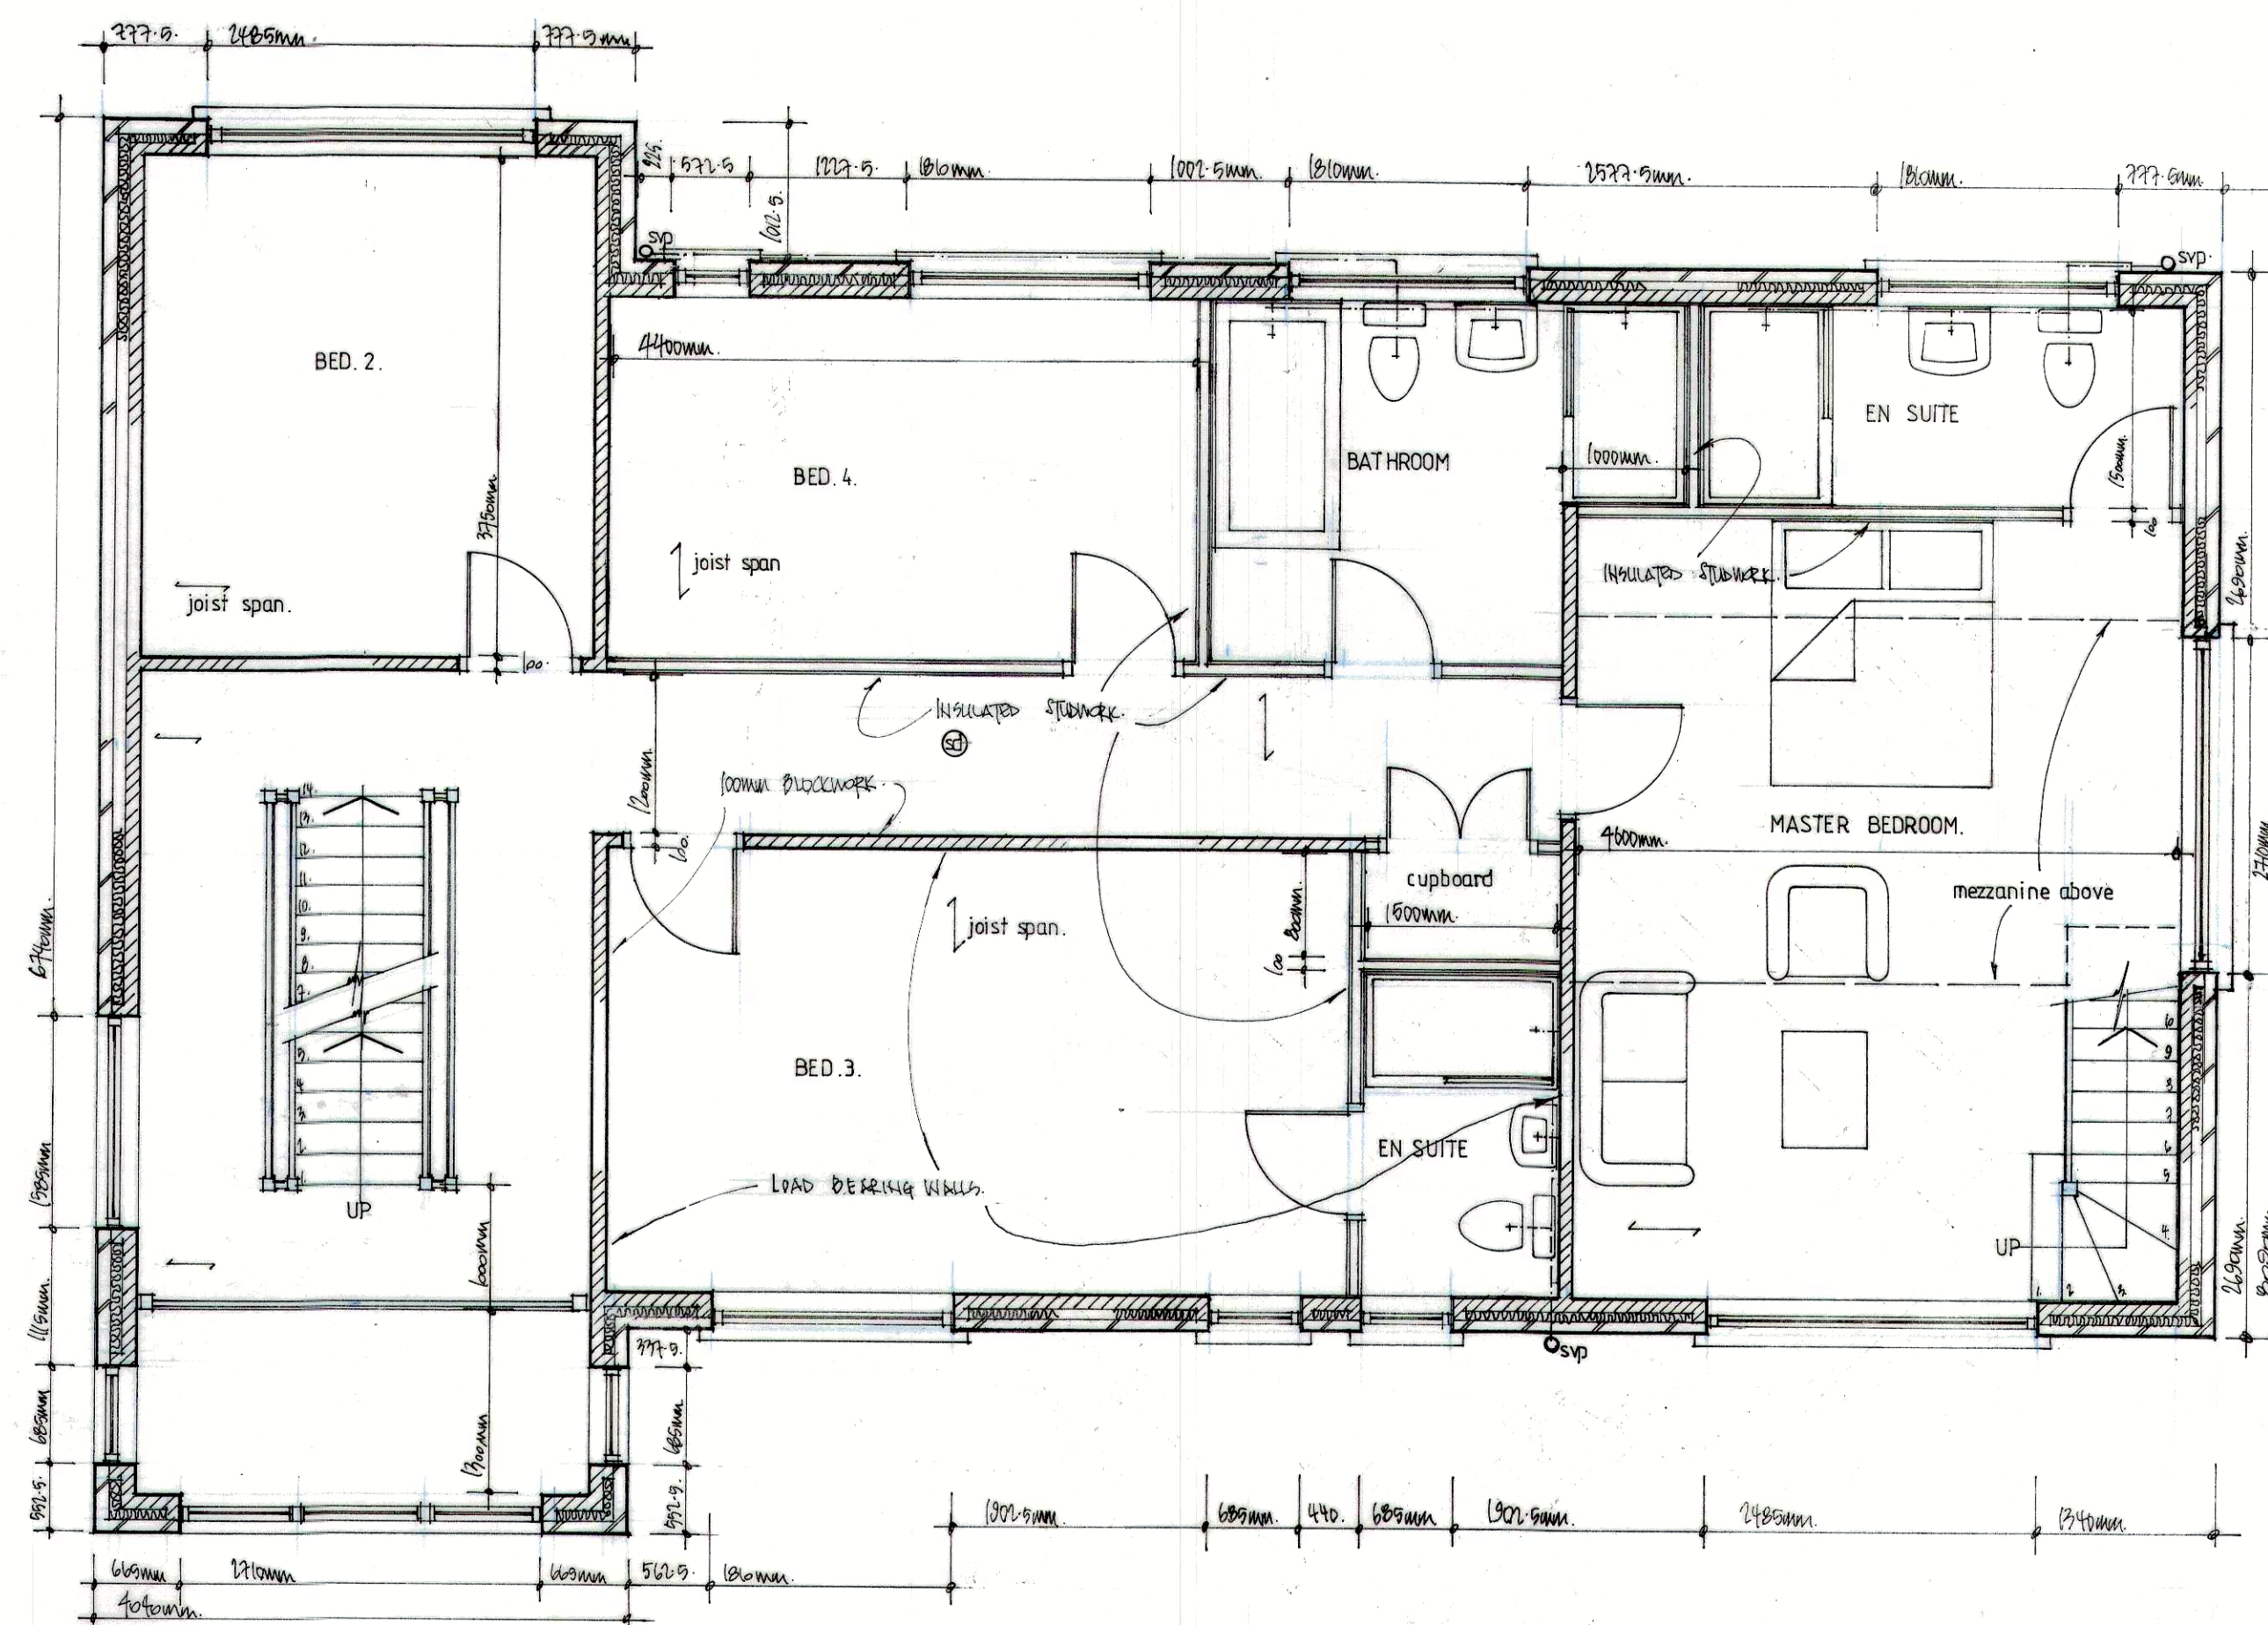


PROPOSED FIRST FLOOR PLAN 1:50

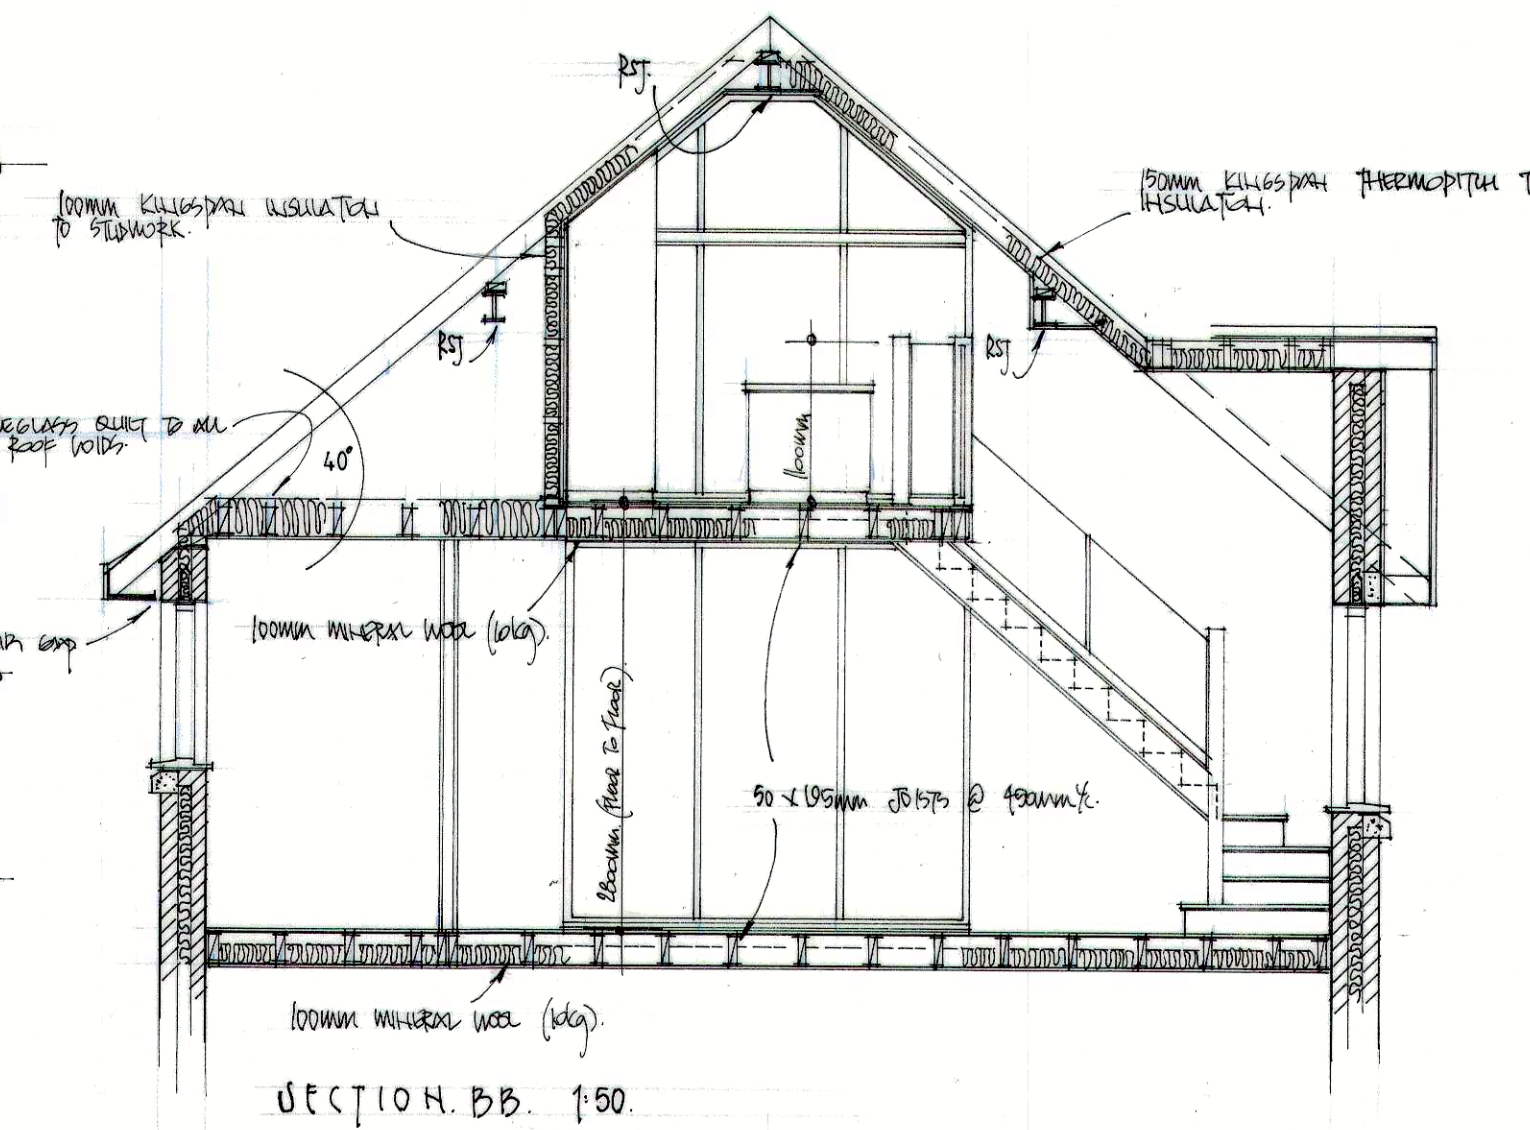

SECTION BB 1:50

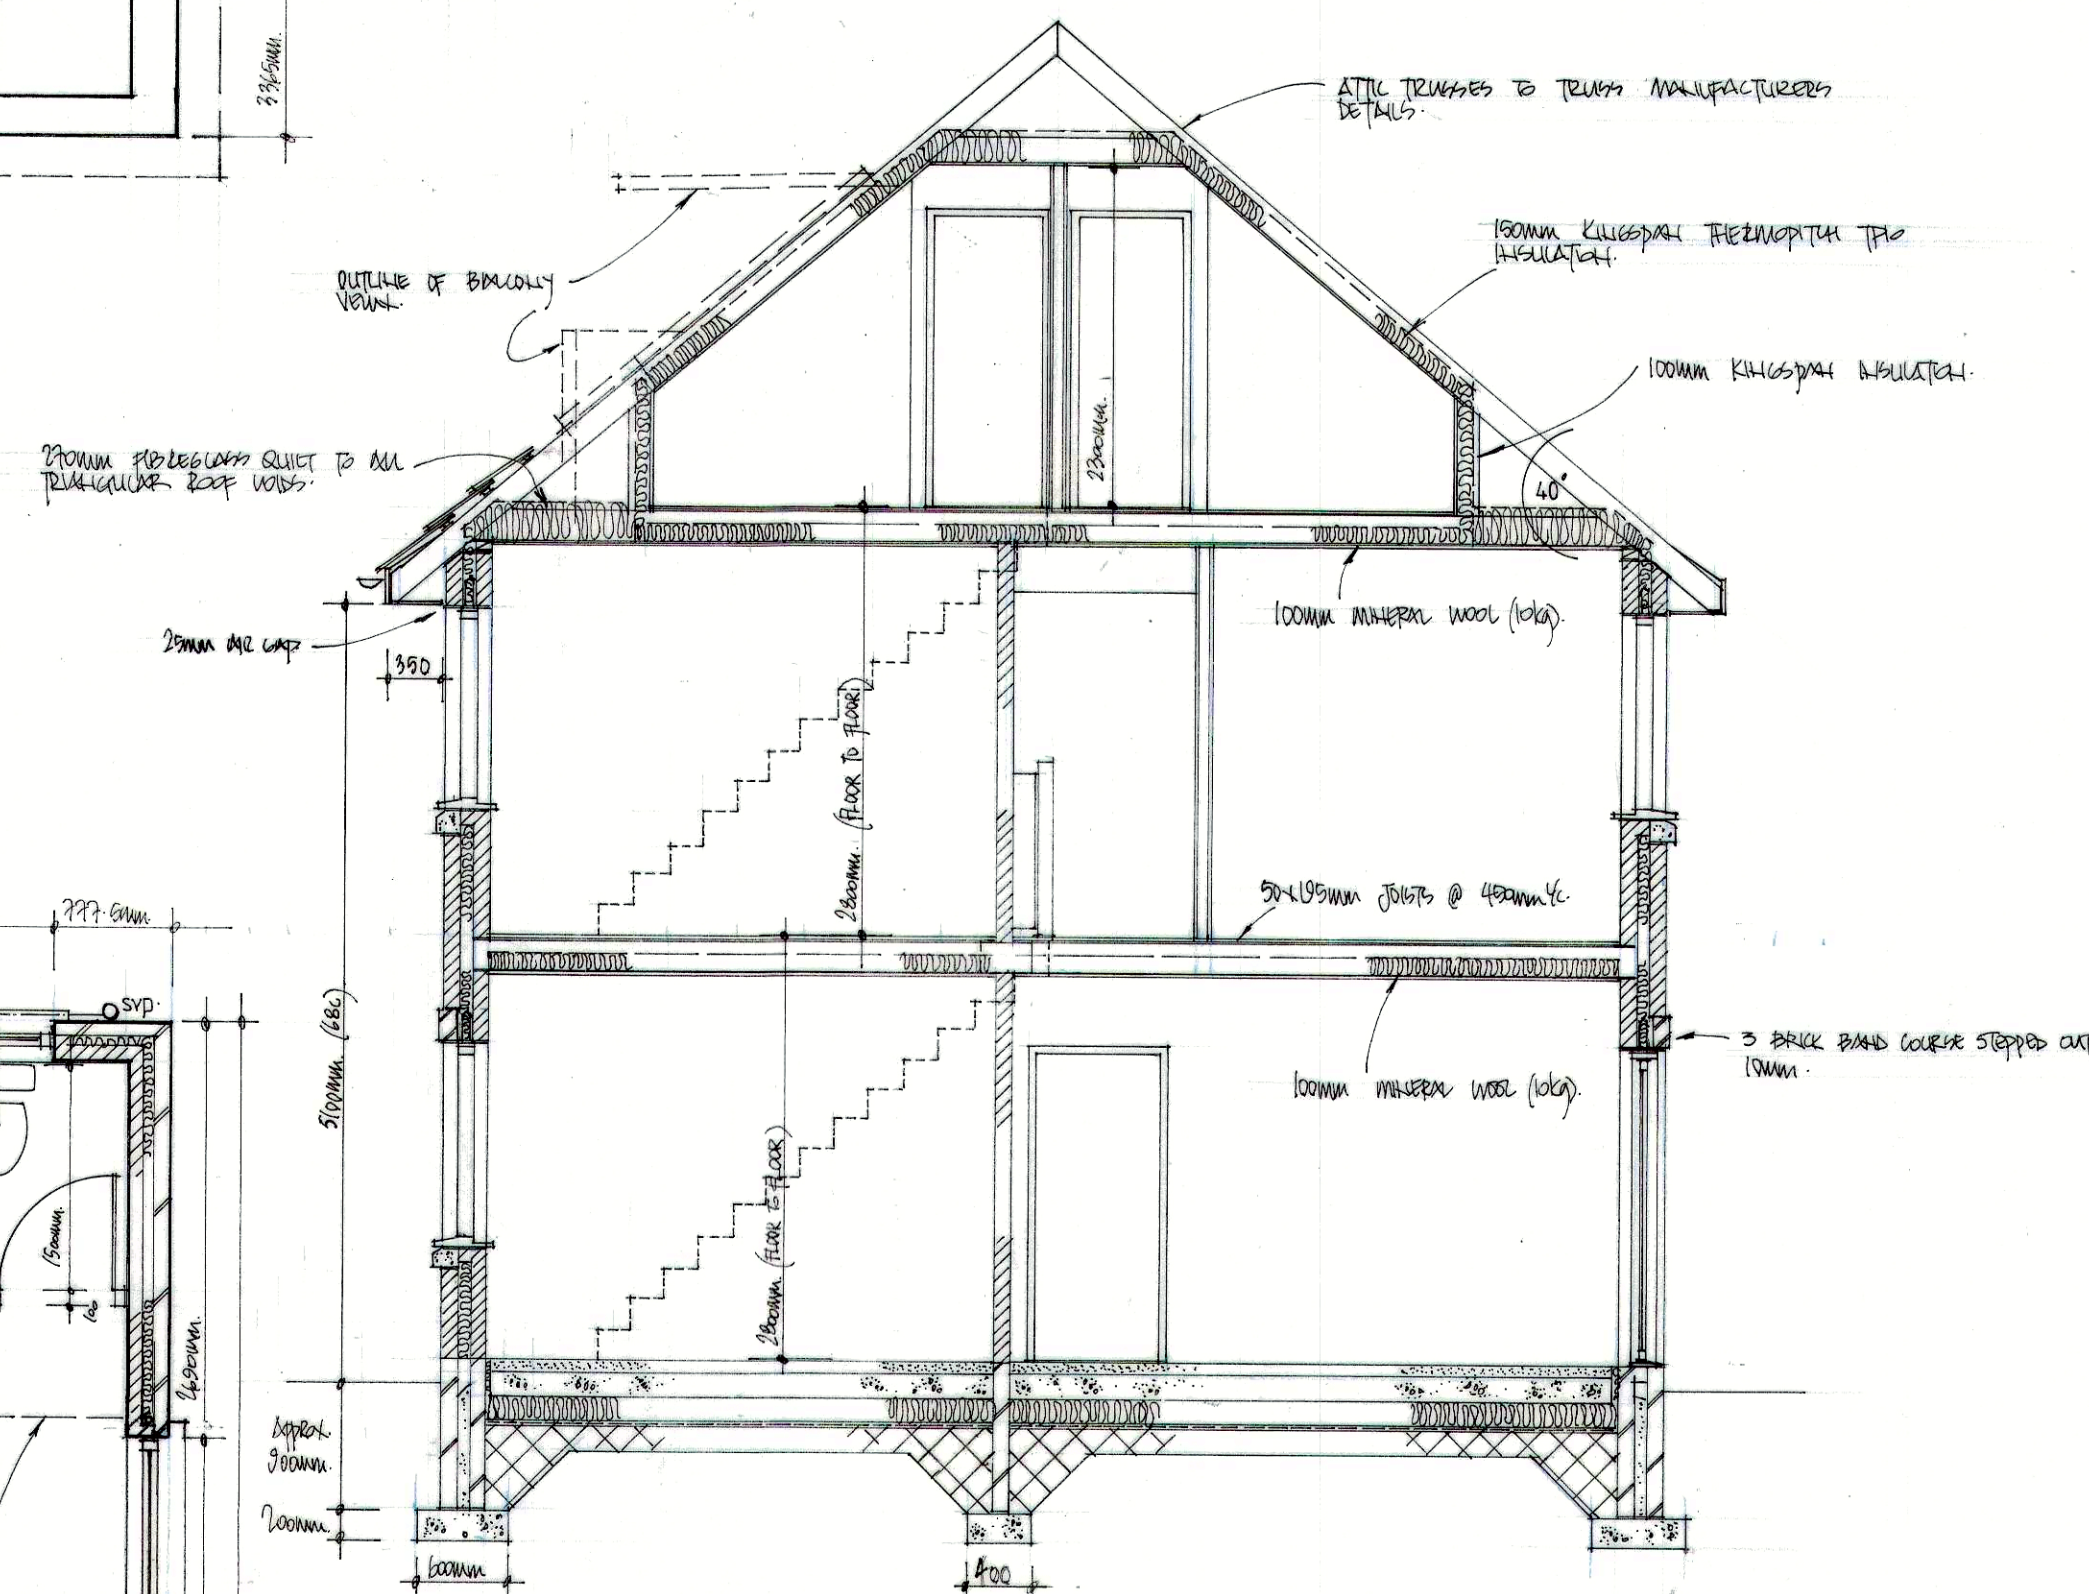

SECTION AA 1:50

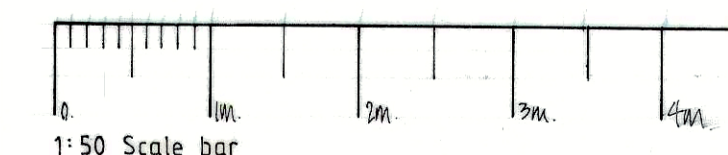

ALL DIMENSIONS TO BE CHECKED ON SITE.
ALL ELEVATIONS OF STRUCTURE TO BE SHOWN
FIRST REVISION

NOTES

REV. B.	SITE VISITS TO INSPECT EXISTING & MEASUREMENTS. SEE RESULTS IN SITE & MEASUREMENTS REPORT.	FEBRUARY 2021
REV. A.	ALL DIMENSIONS TO BE CHECKED ON SITE. ALL ELEVATIONS OF STRUCTURE TO BE SHOWN. FIRST REVISION	NOVEMBER 2021

REVISION	AMENDMENT	DATE
----------	-----------	------

CLIENT
BRENDAN CAIN

DRAWING TITLE
NEW DWELLING TO LAND AT:
MILLBROOK MANOR
KNOWSLEY LANE
KNOWSLEY
L34 0JN

PROPOSED FIRST FLOOR & LOFT PLANS & SECTION

SCALE 1:50	DRAWING No. 02	REV. B.
DATE December 2021		