


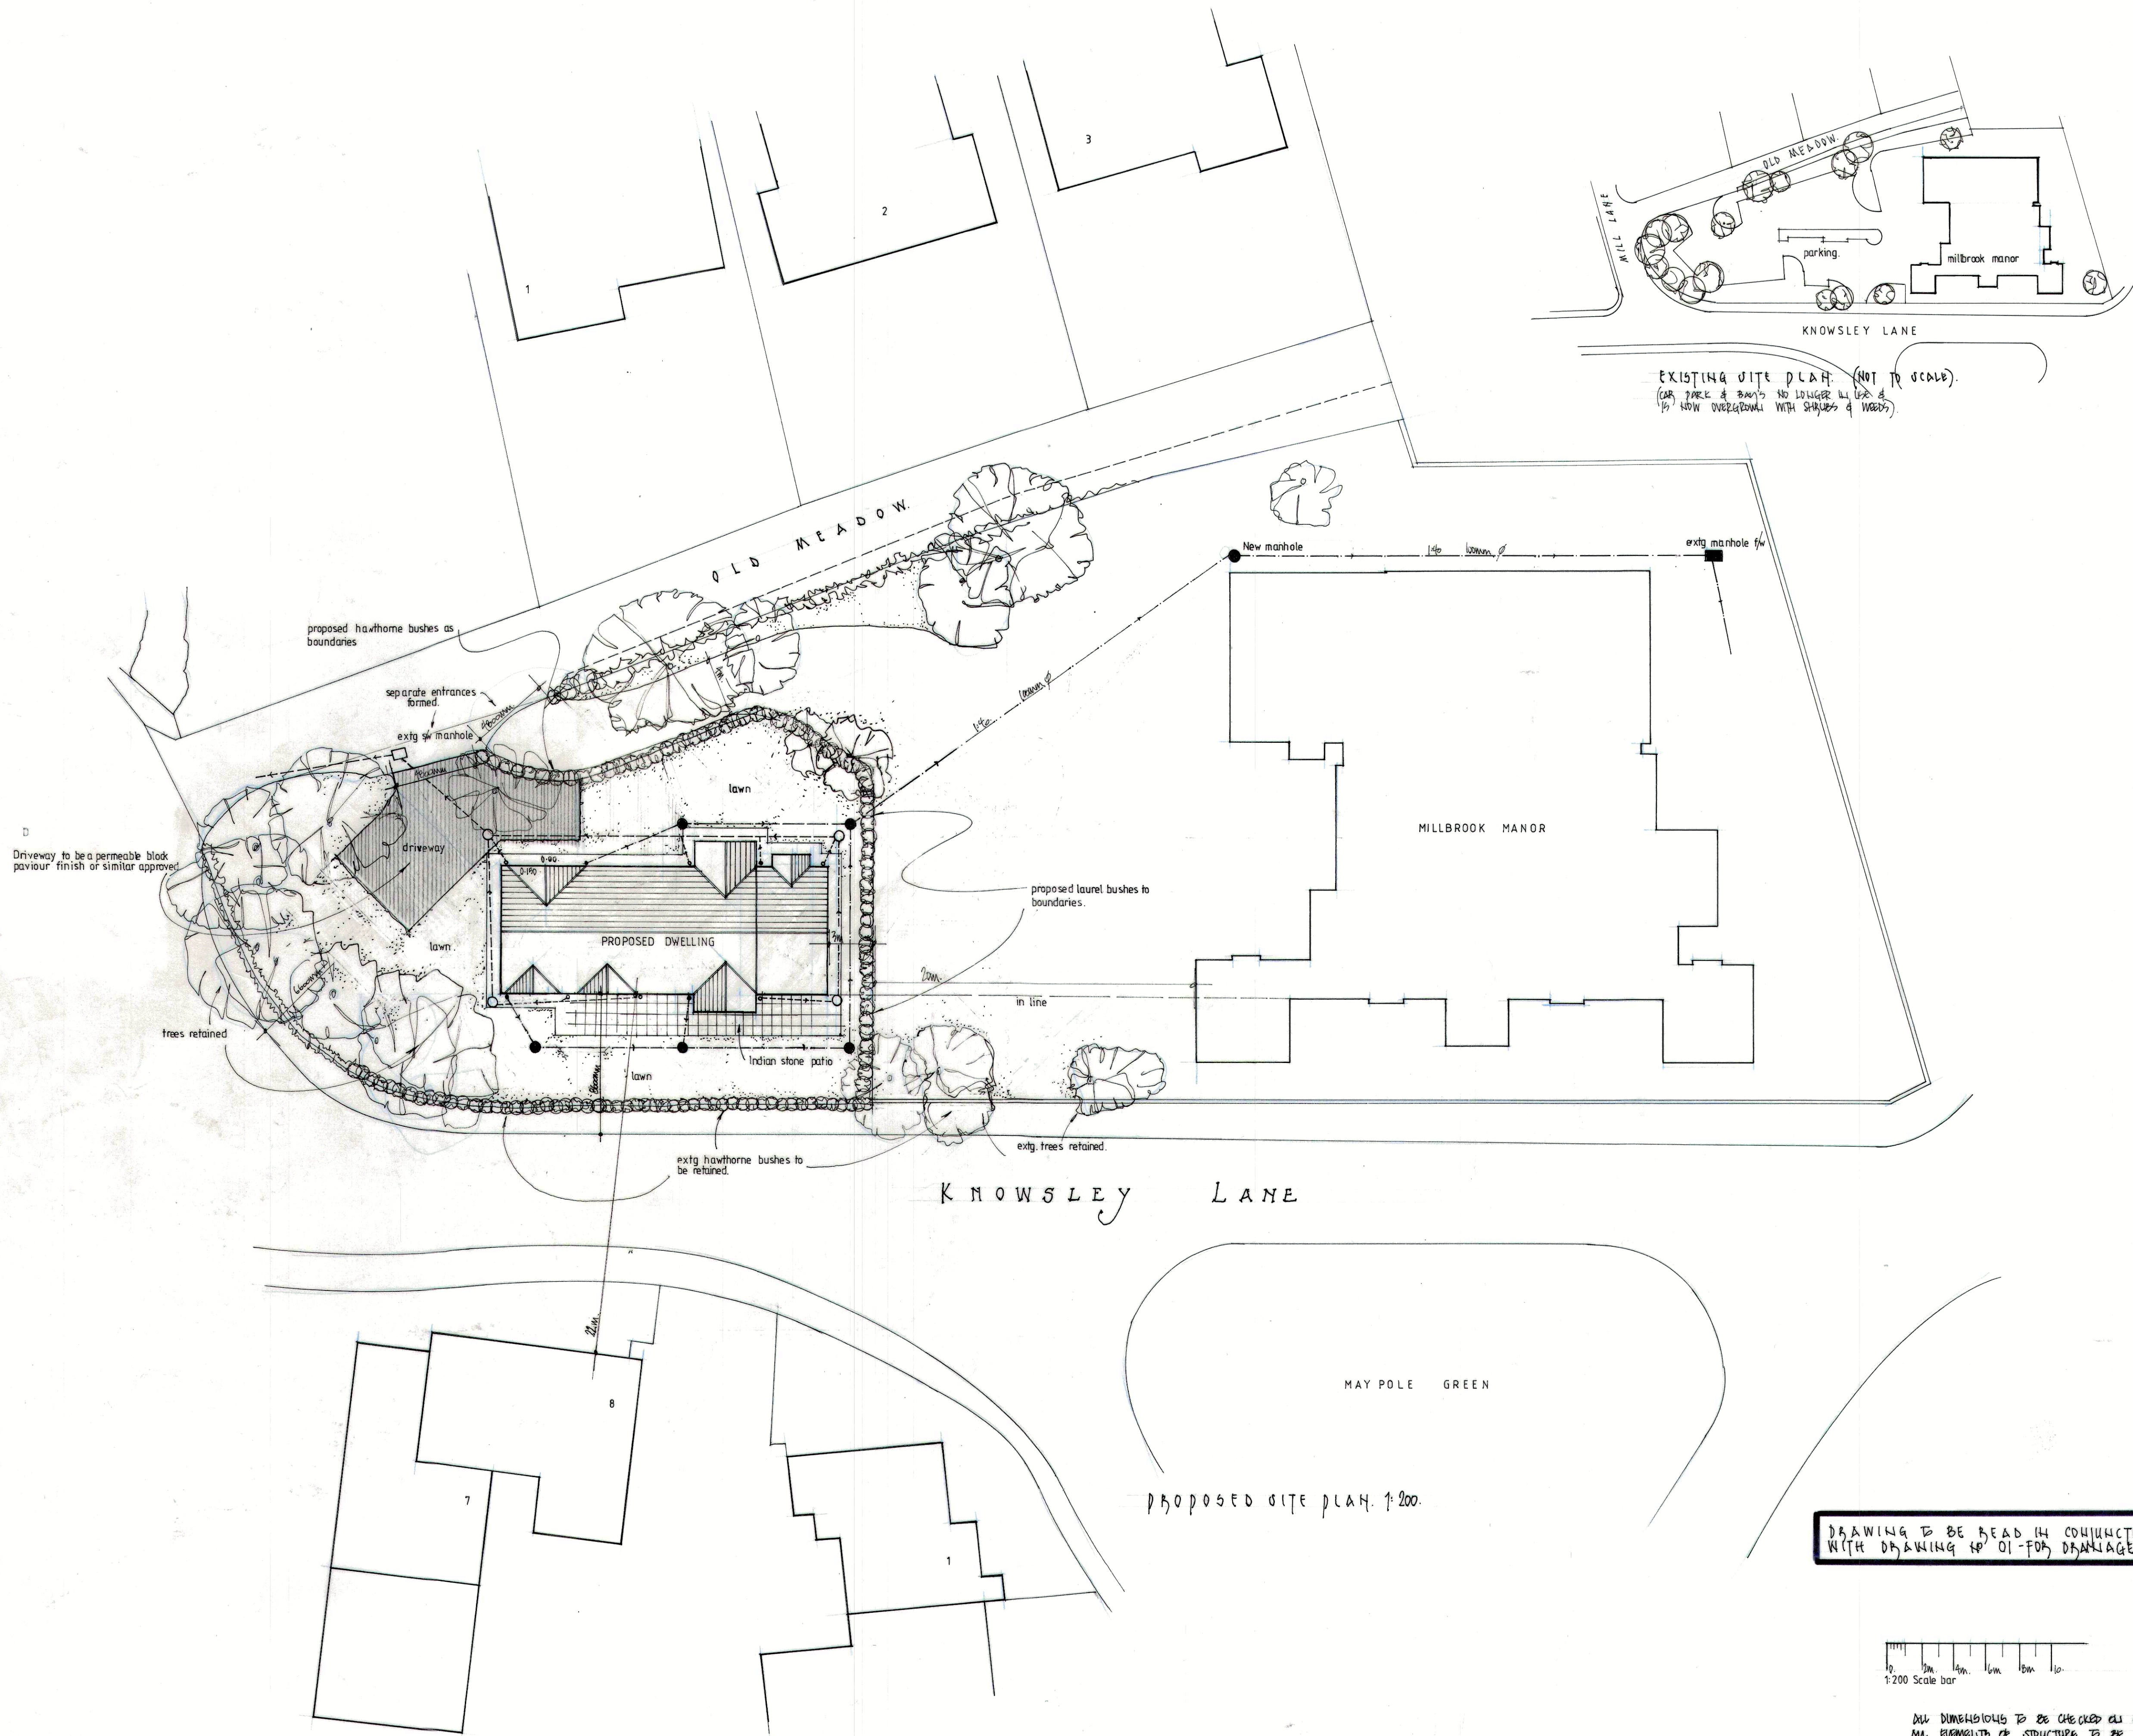

NOTES

Rev. B. Area of driveway reduced to 10m x 10m

Rev. A. All dimensions shown are to planners & construction officers. Possess.

- BUILDING SHOWN TO BE 10m x 10m WITH MILLBROOK MANOR.
- PROPOSED DWELLING TO BE 10m x 10m WITH MILLBROOK MANOR.
- LAUREL BUSHES TO BE 10m x 10m WITH MILLBROOK MANOR.
- LAUREL BUSHES TO BE 10m x 10m WITH MILLBROOK MANOR.
- SITE BOUNDARY 10m FROM MILLBROOK MANOR.
- DRAINAGE TO BE 10m x 10m WITH MILLBROOK MANOR.
- NEW TREE PLANTING ADVISED TO SUIT.
- DRAINAGE TO BE 10m x 10m WITH MILLBROOK MANOR.

REVISION AMENDMENT DATE

CLIENT
BRENDAN CAINDRAWING TITLE
NEW DWELLING TO LAND AT
MILLBROOK MANOR
KNOWSLEY LANE
L34 0JN

PROPOSED SITE PLAN

SCALE
1:200DATE
December 2021DRAWING No.
04REV.
B.