






SOUTH ELEVATION (1)

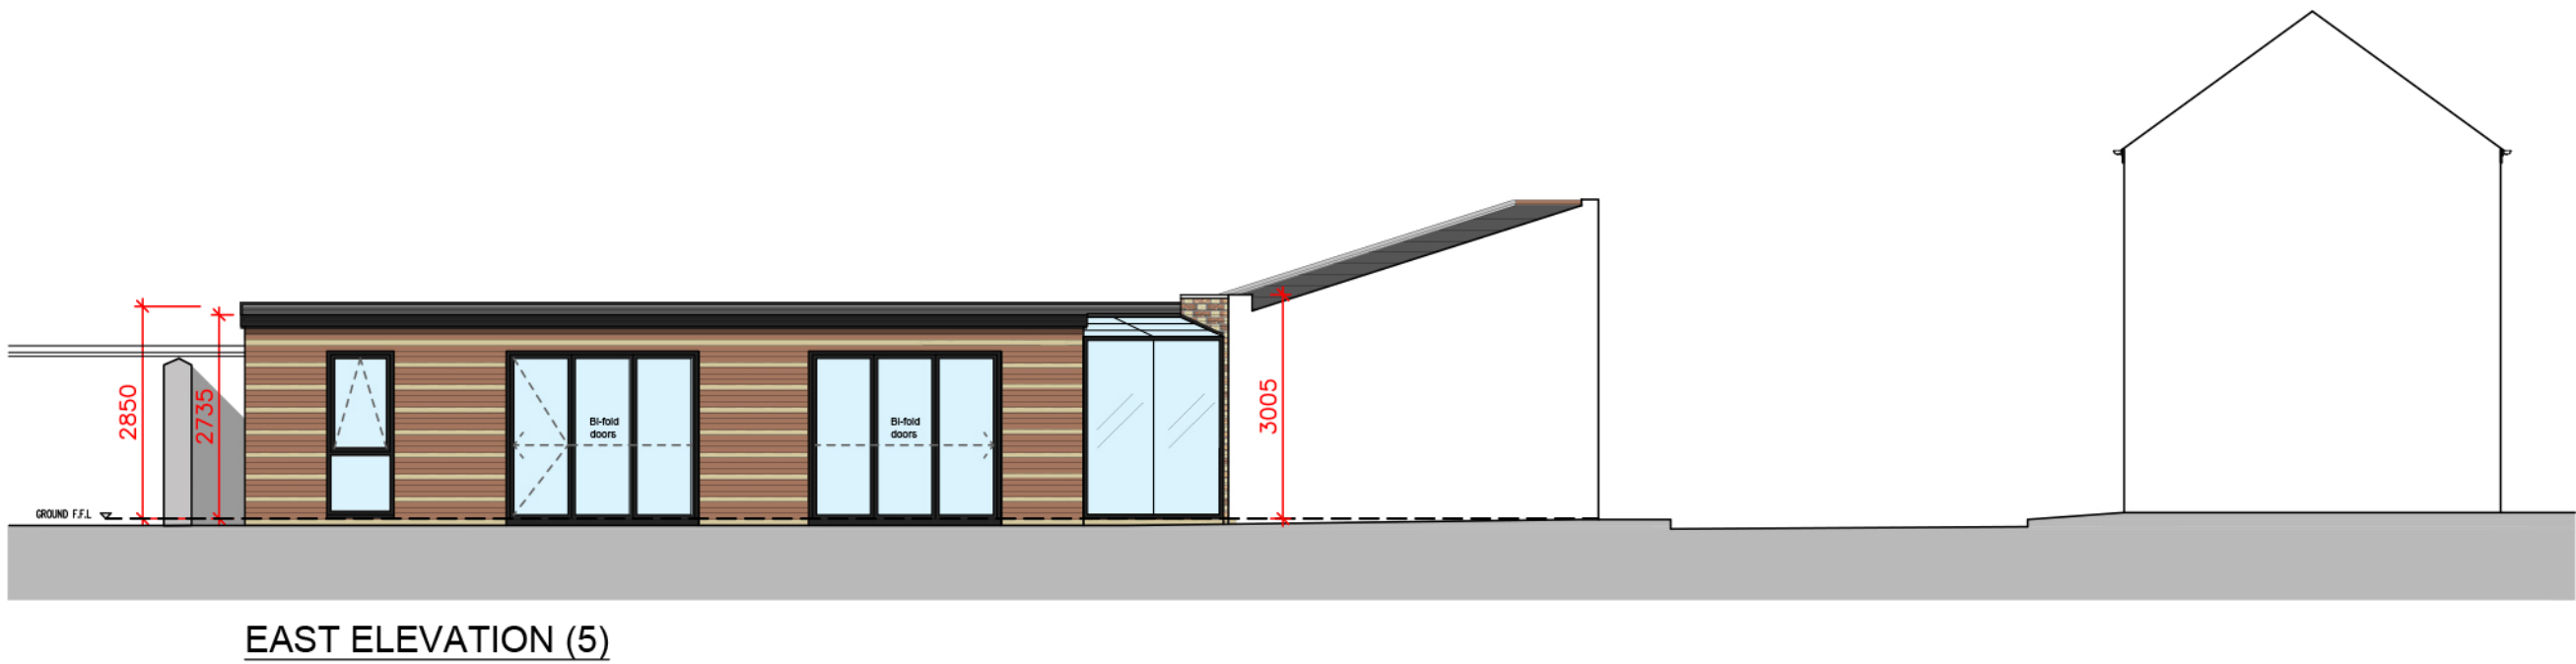


EAST ELEVATION (5)

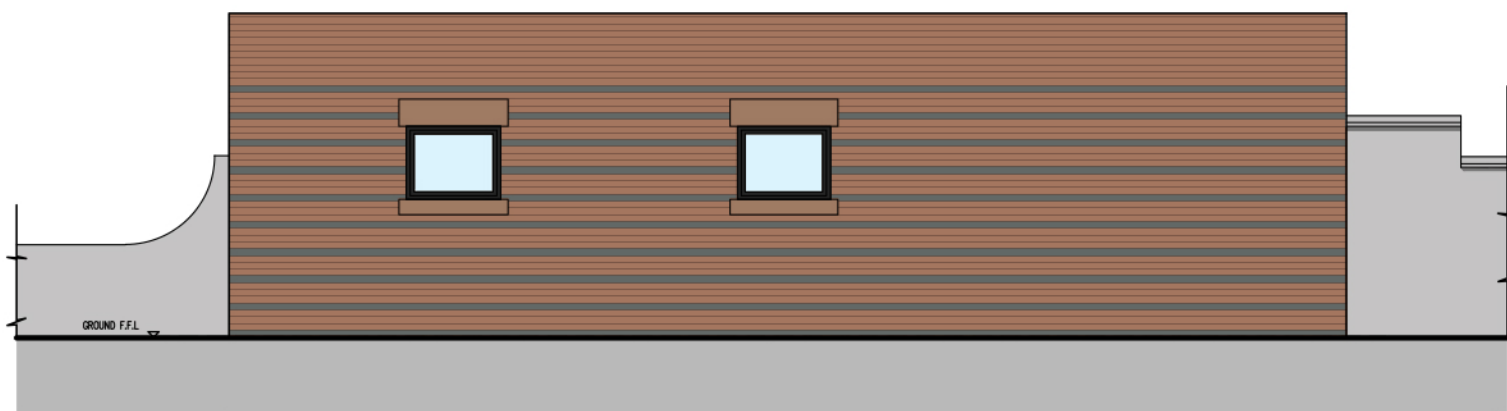

NORTH ELEVATION (3)

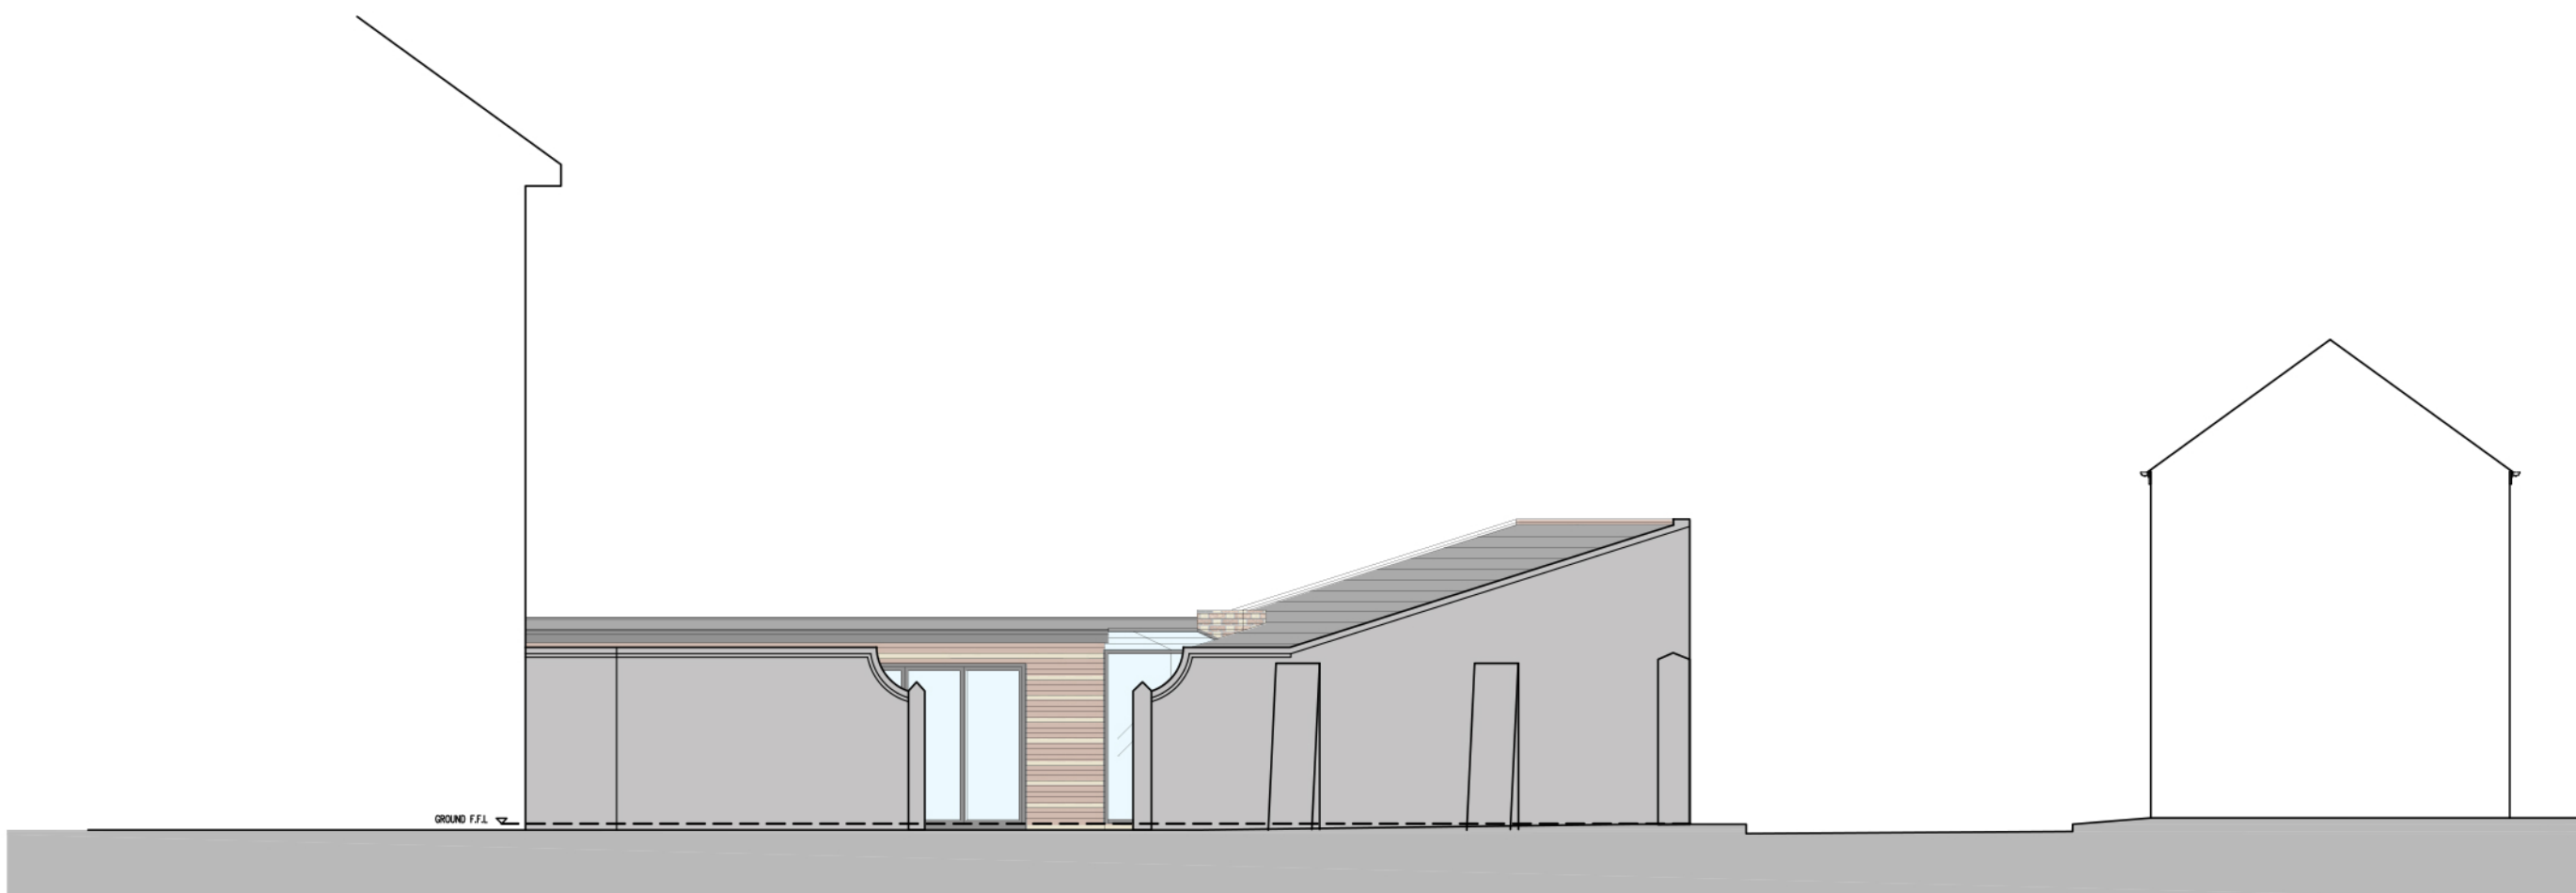

EAST ELEVATION (2)

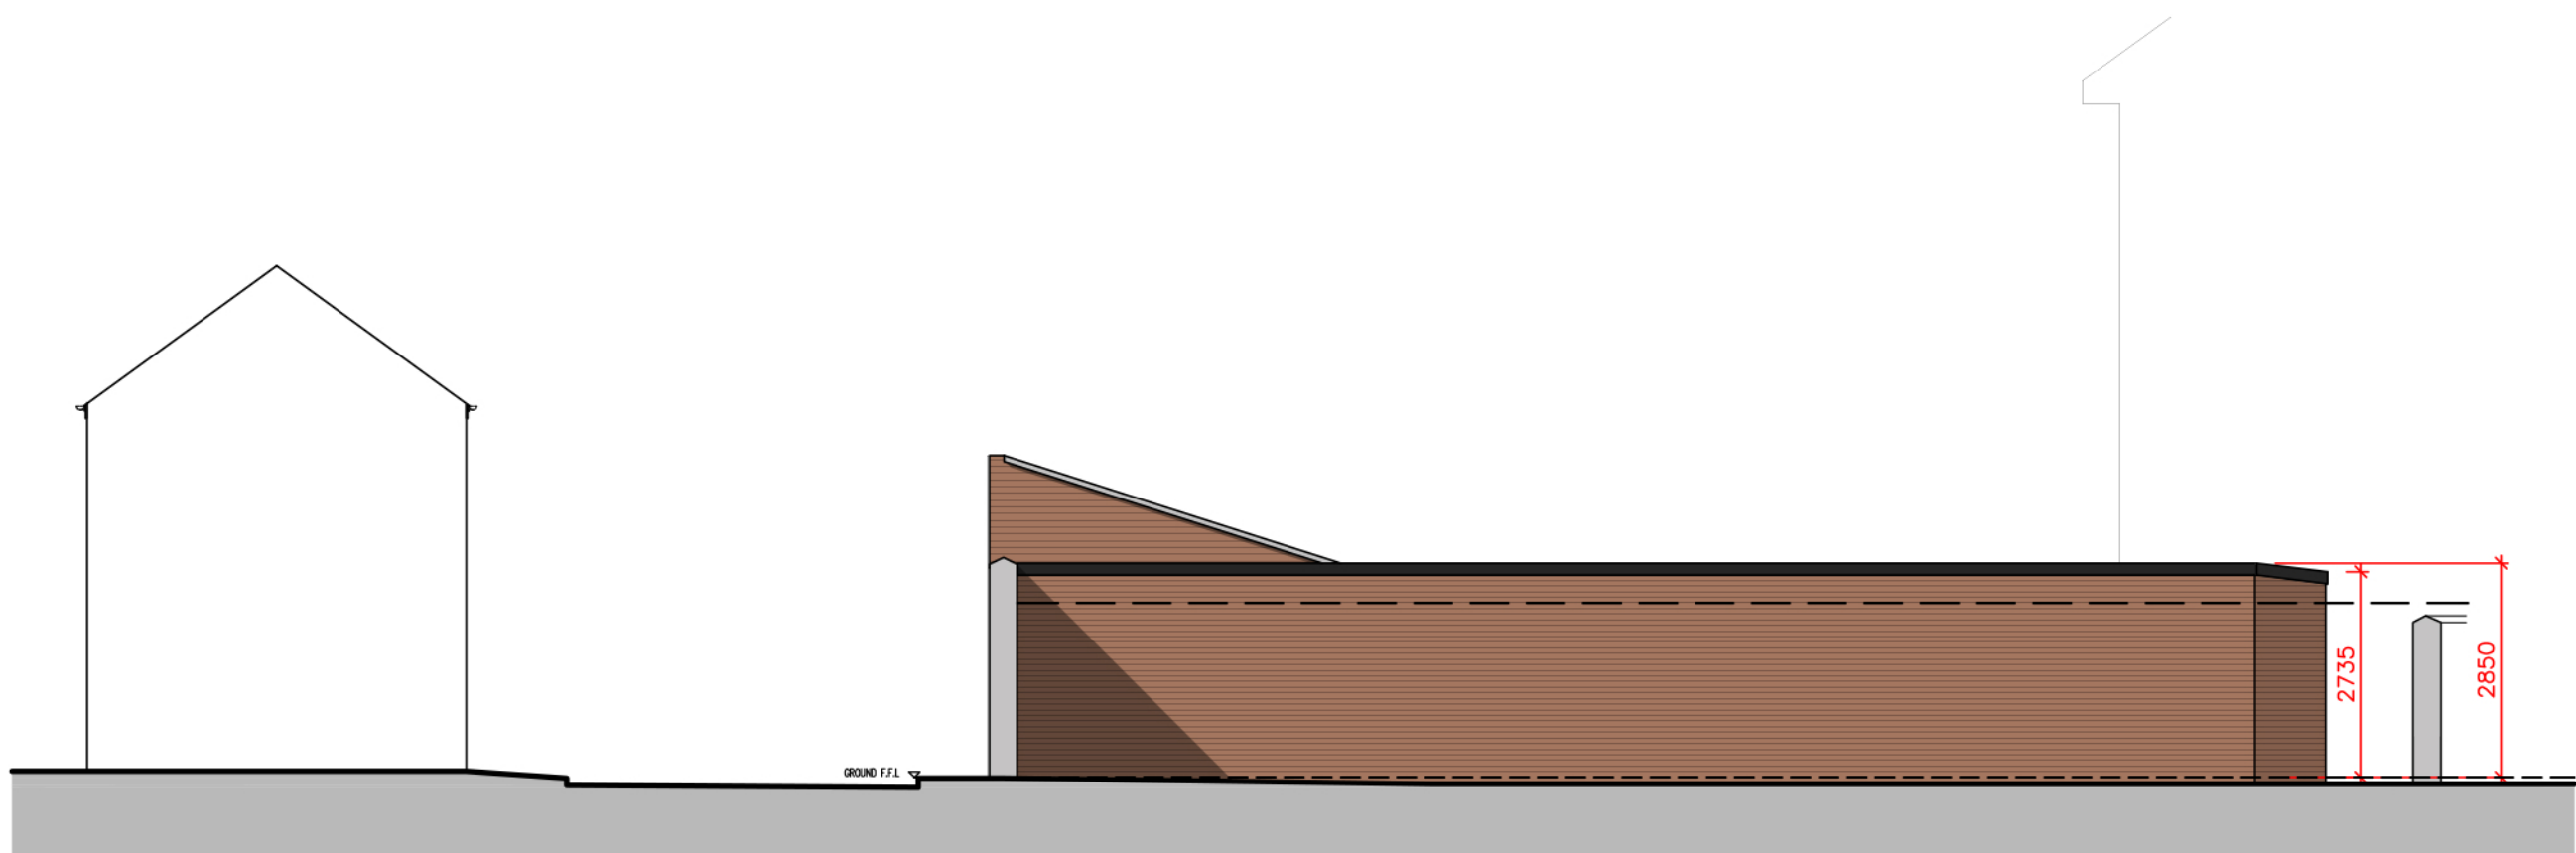

WEST ELEVATION (4)



B	Planning drawing note amended & dimensions added as per planning officer's comments	25.08.2022	JT	RR
A	Conservatory adjusted.	26.07.2022	JT	RR
Rev.	Description	Date	By	Chk'd

REVISIONS

purpose		PLANNING	
Cass associates		architecture masterplanning planning landscape conservation	
Studio 204B The Tea Factory, 82 Wood Street, Liverpool, L1 4DQ T +44 (0)151 707 0110 E all@cassassociates.co.uk W www.cassassociates.co.uk			
client COLIN DANIELS			
project GREENHILL, THE ORCHARD, HUYTON. L36 9UZ			
drawing title ELEVATIONS AS PROPOSED			
scale @ A1 1:100		1533-005 B	
date 05-07-2022			
drn	TOC	chk'd	RR