


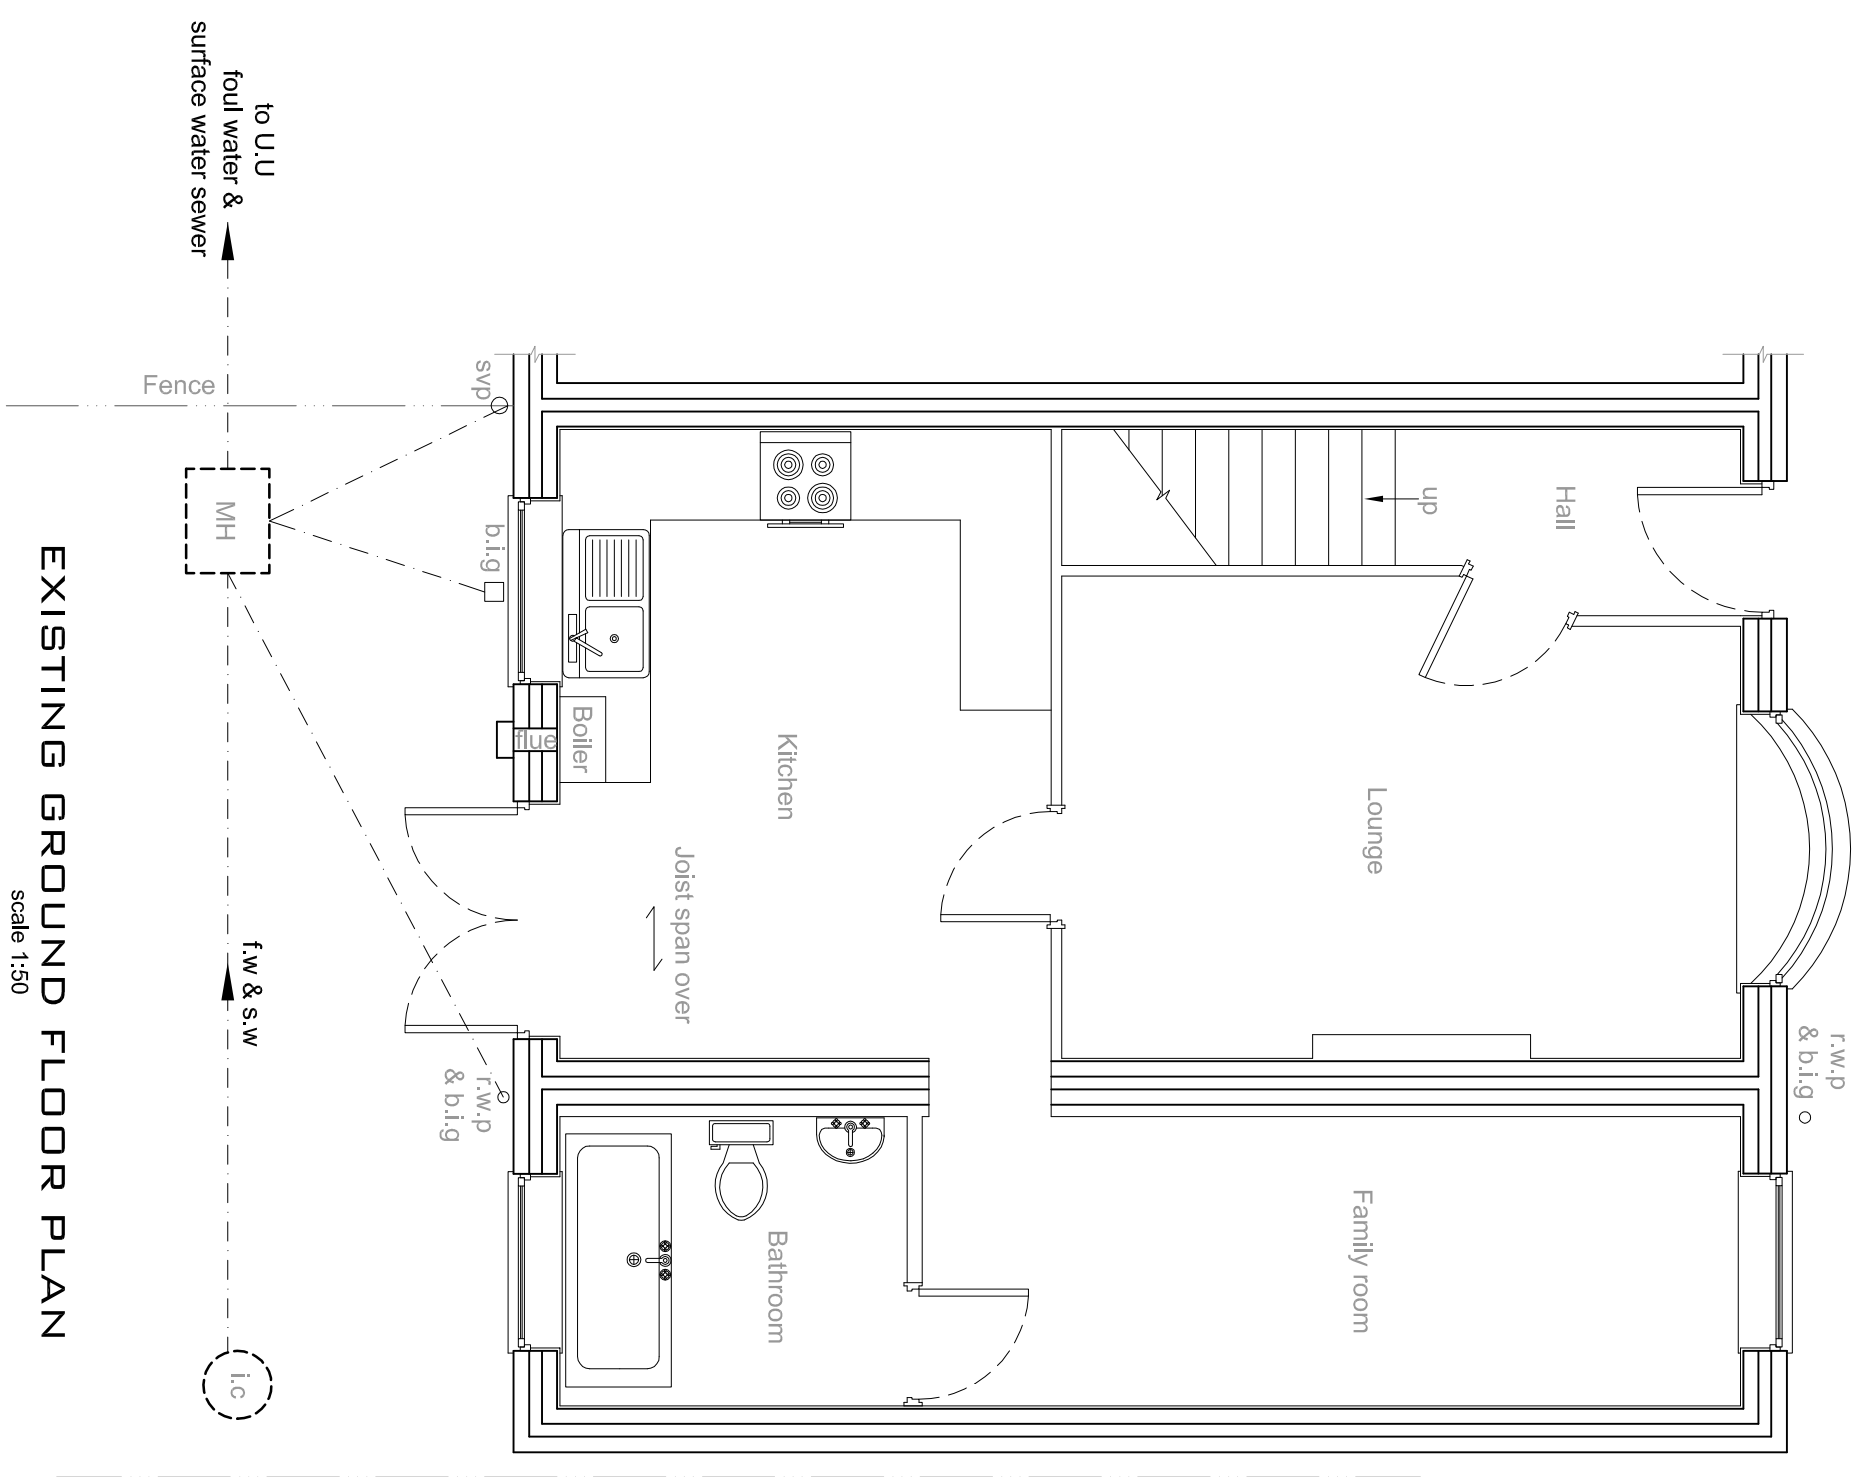


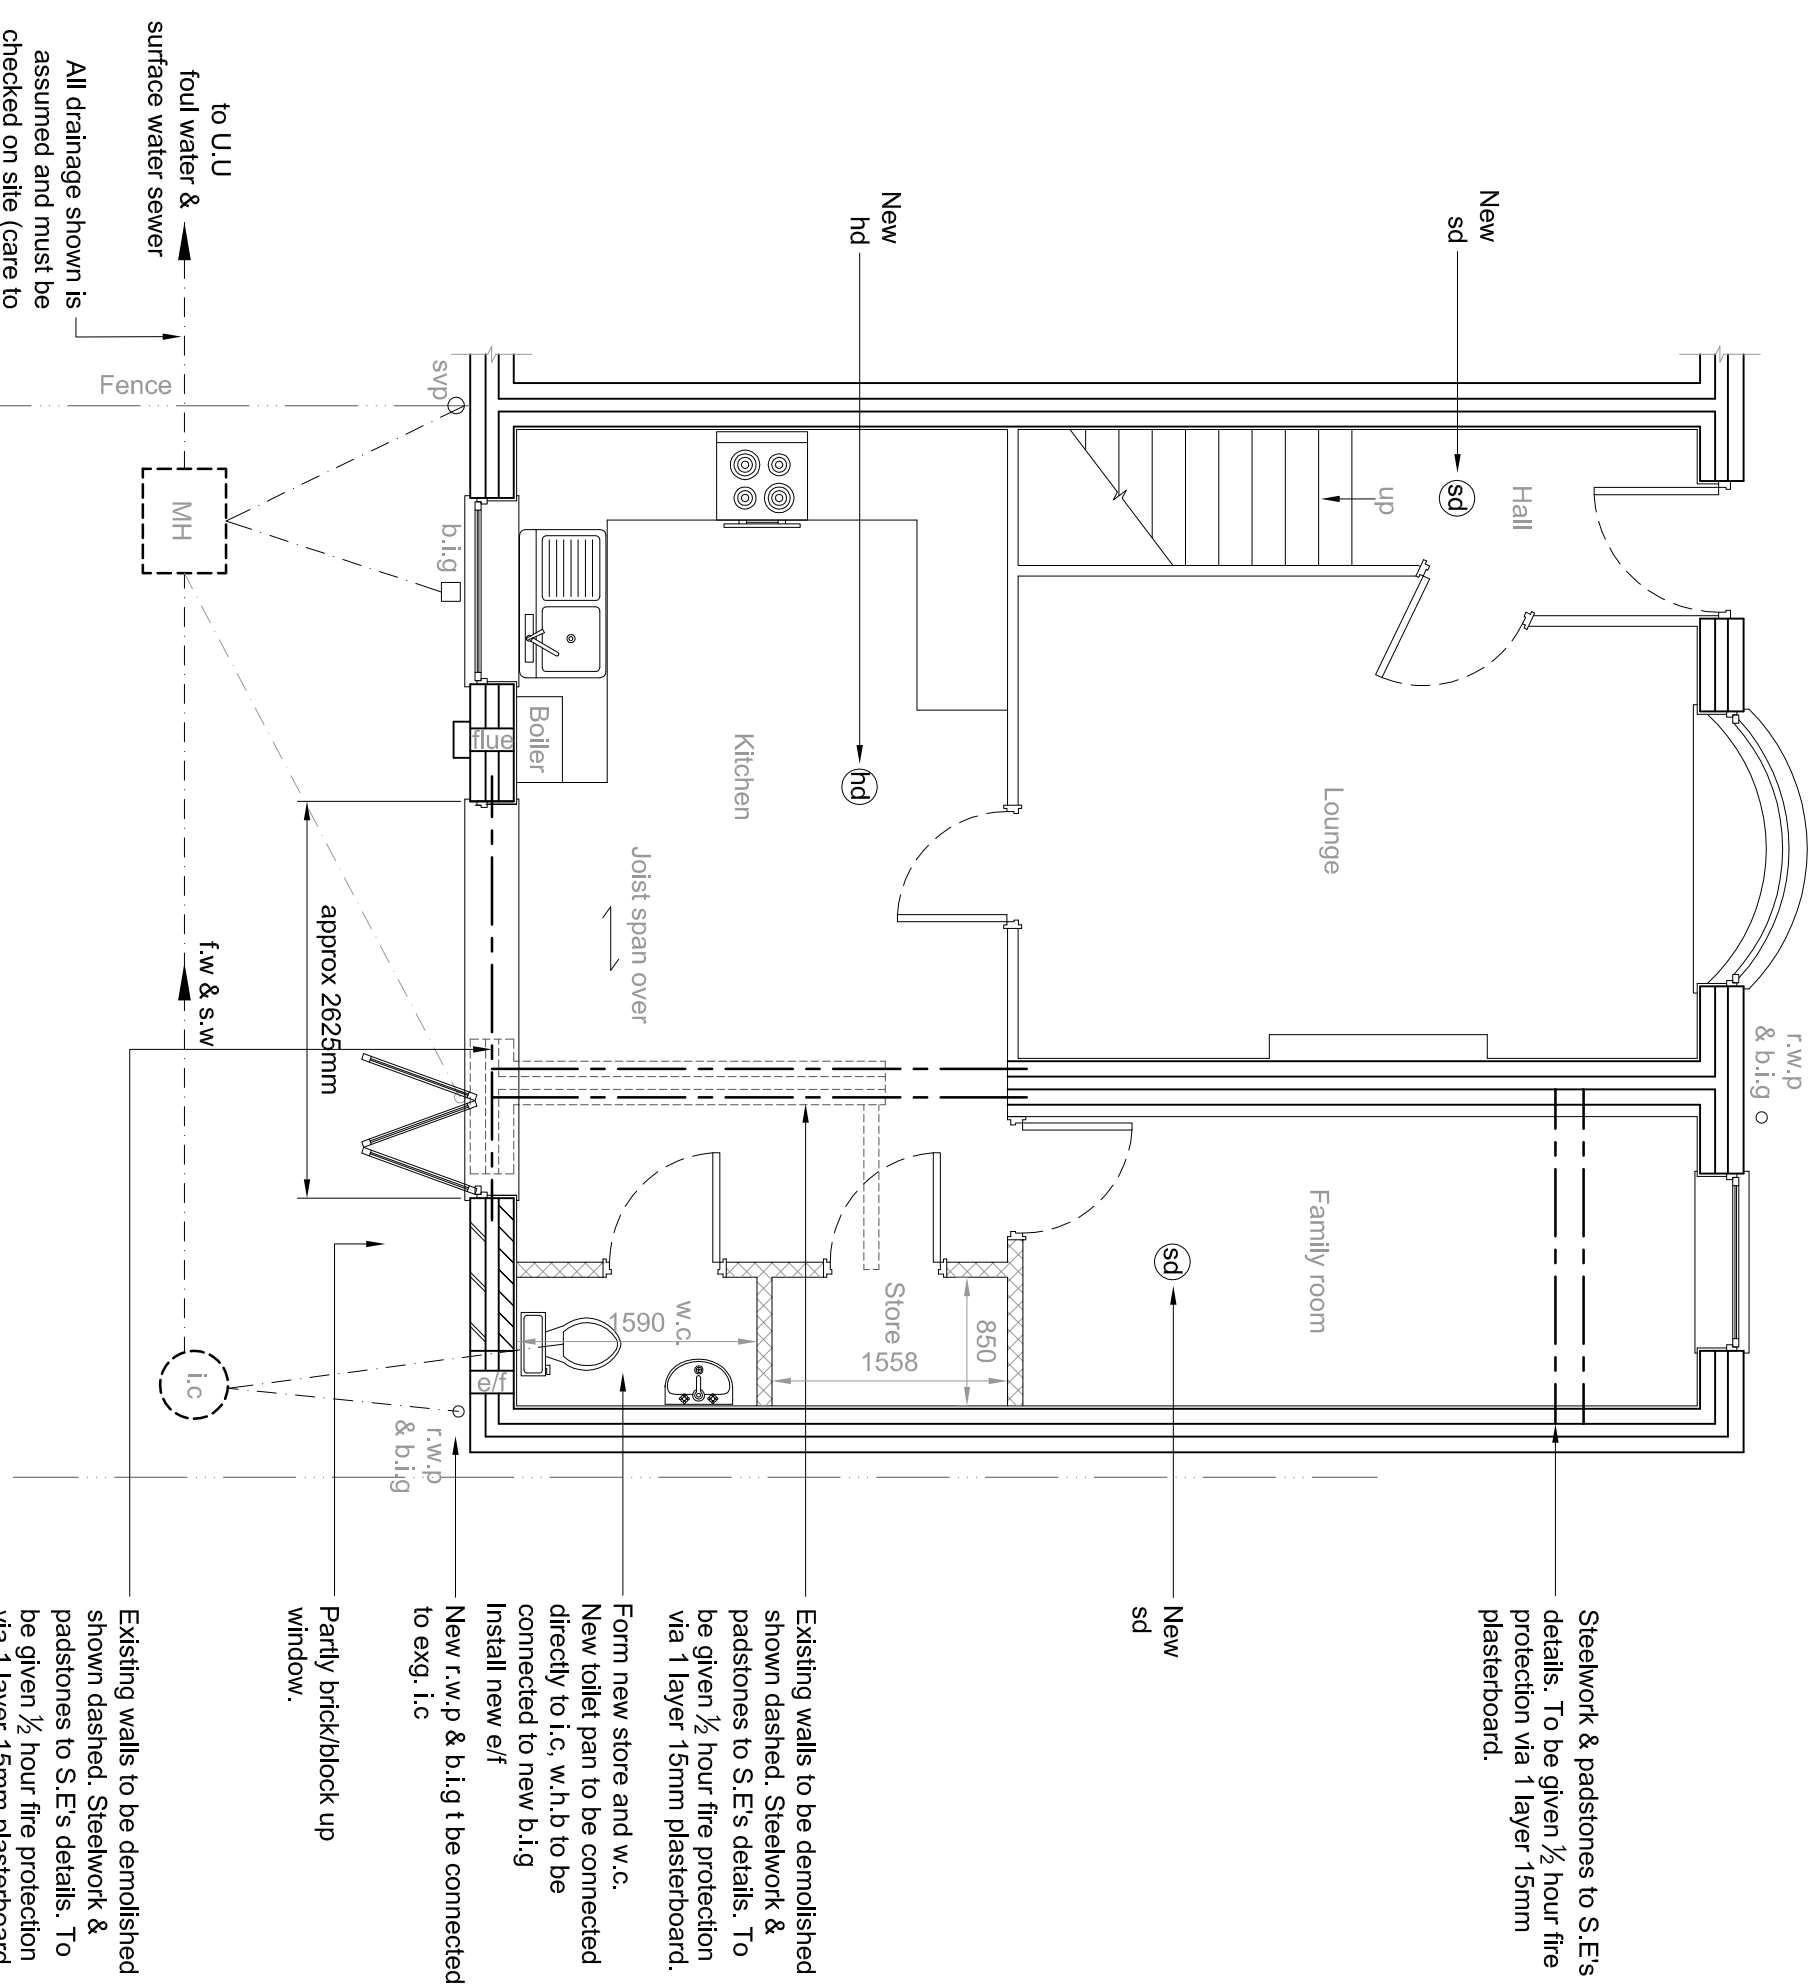

EXISTING GROUND FLOOR PLAN
scale 1:50

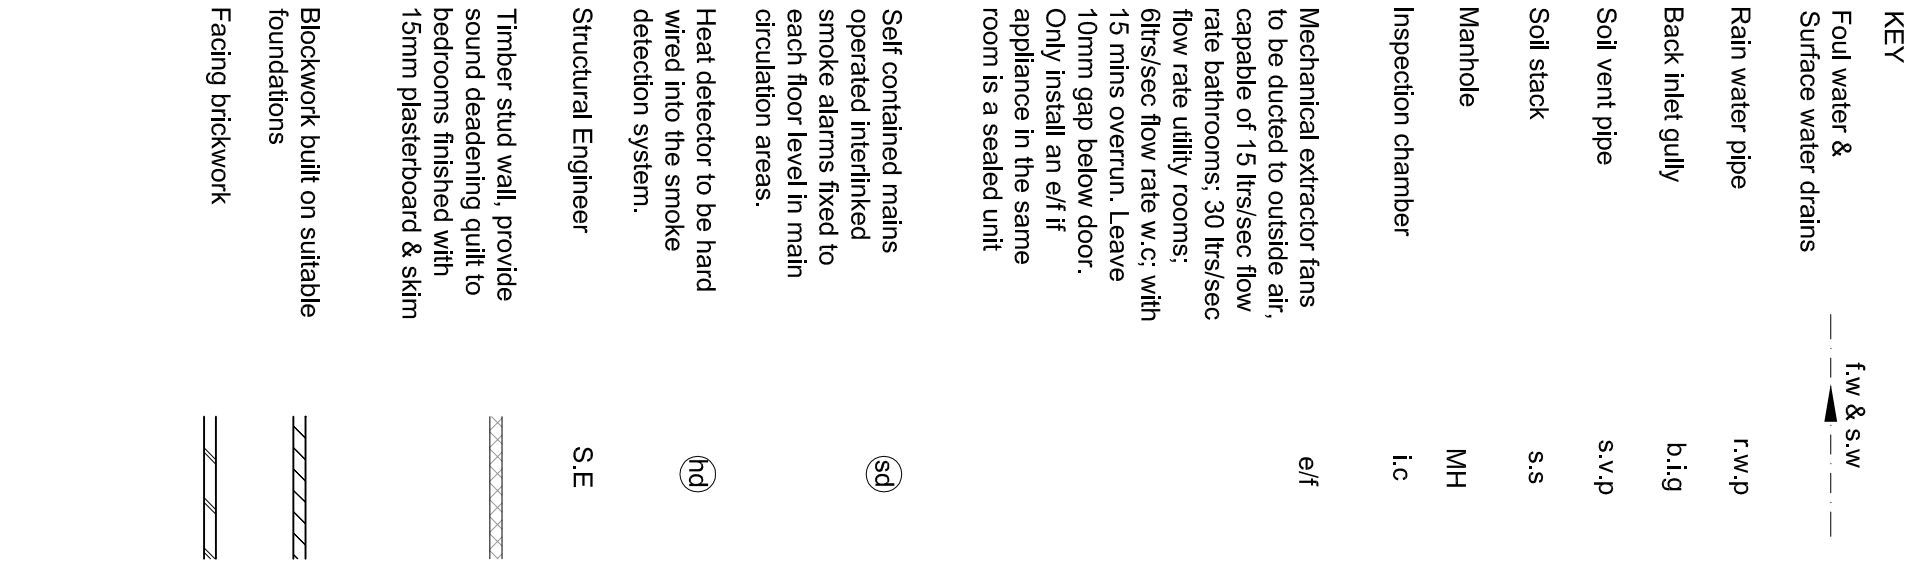

PROPOSED GROUND FLOOR PLAN
scale 1:50

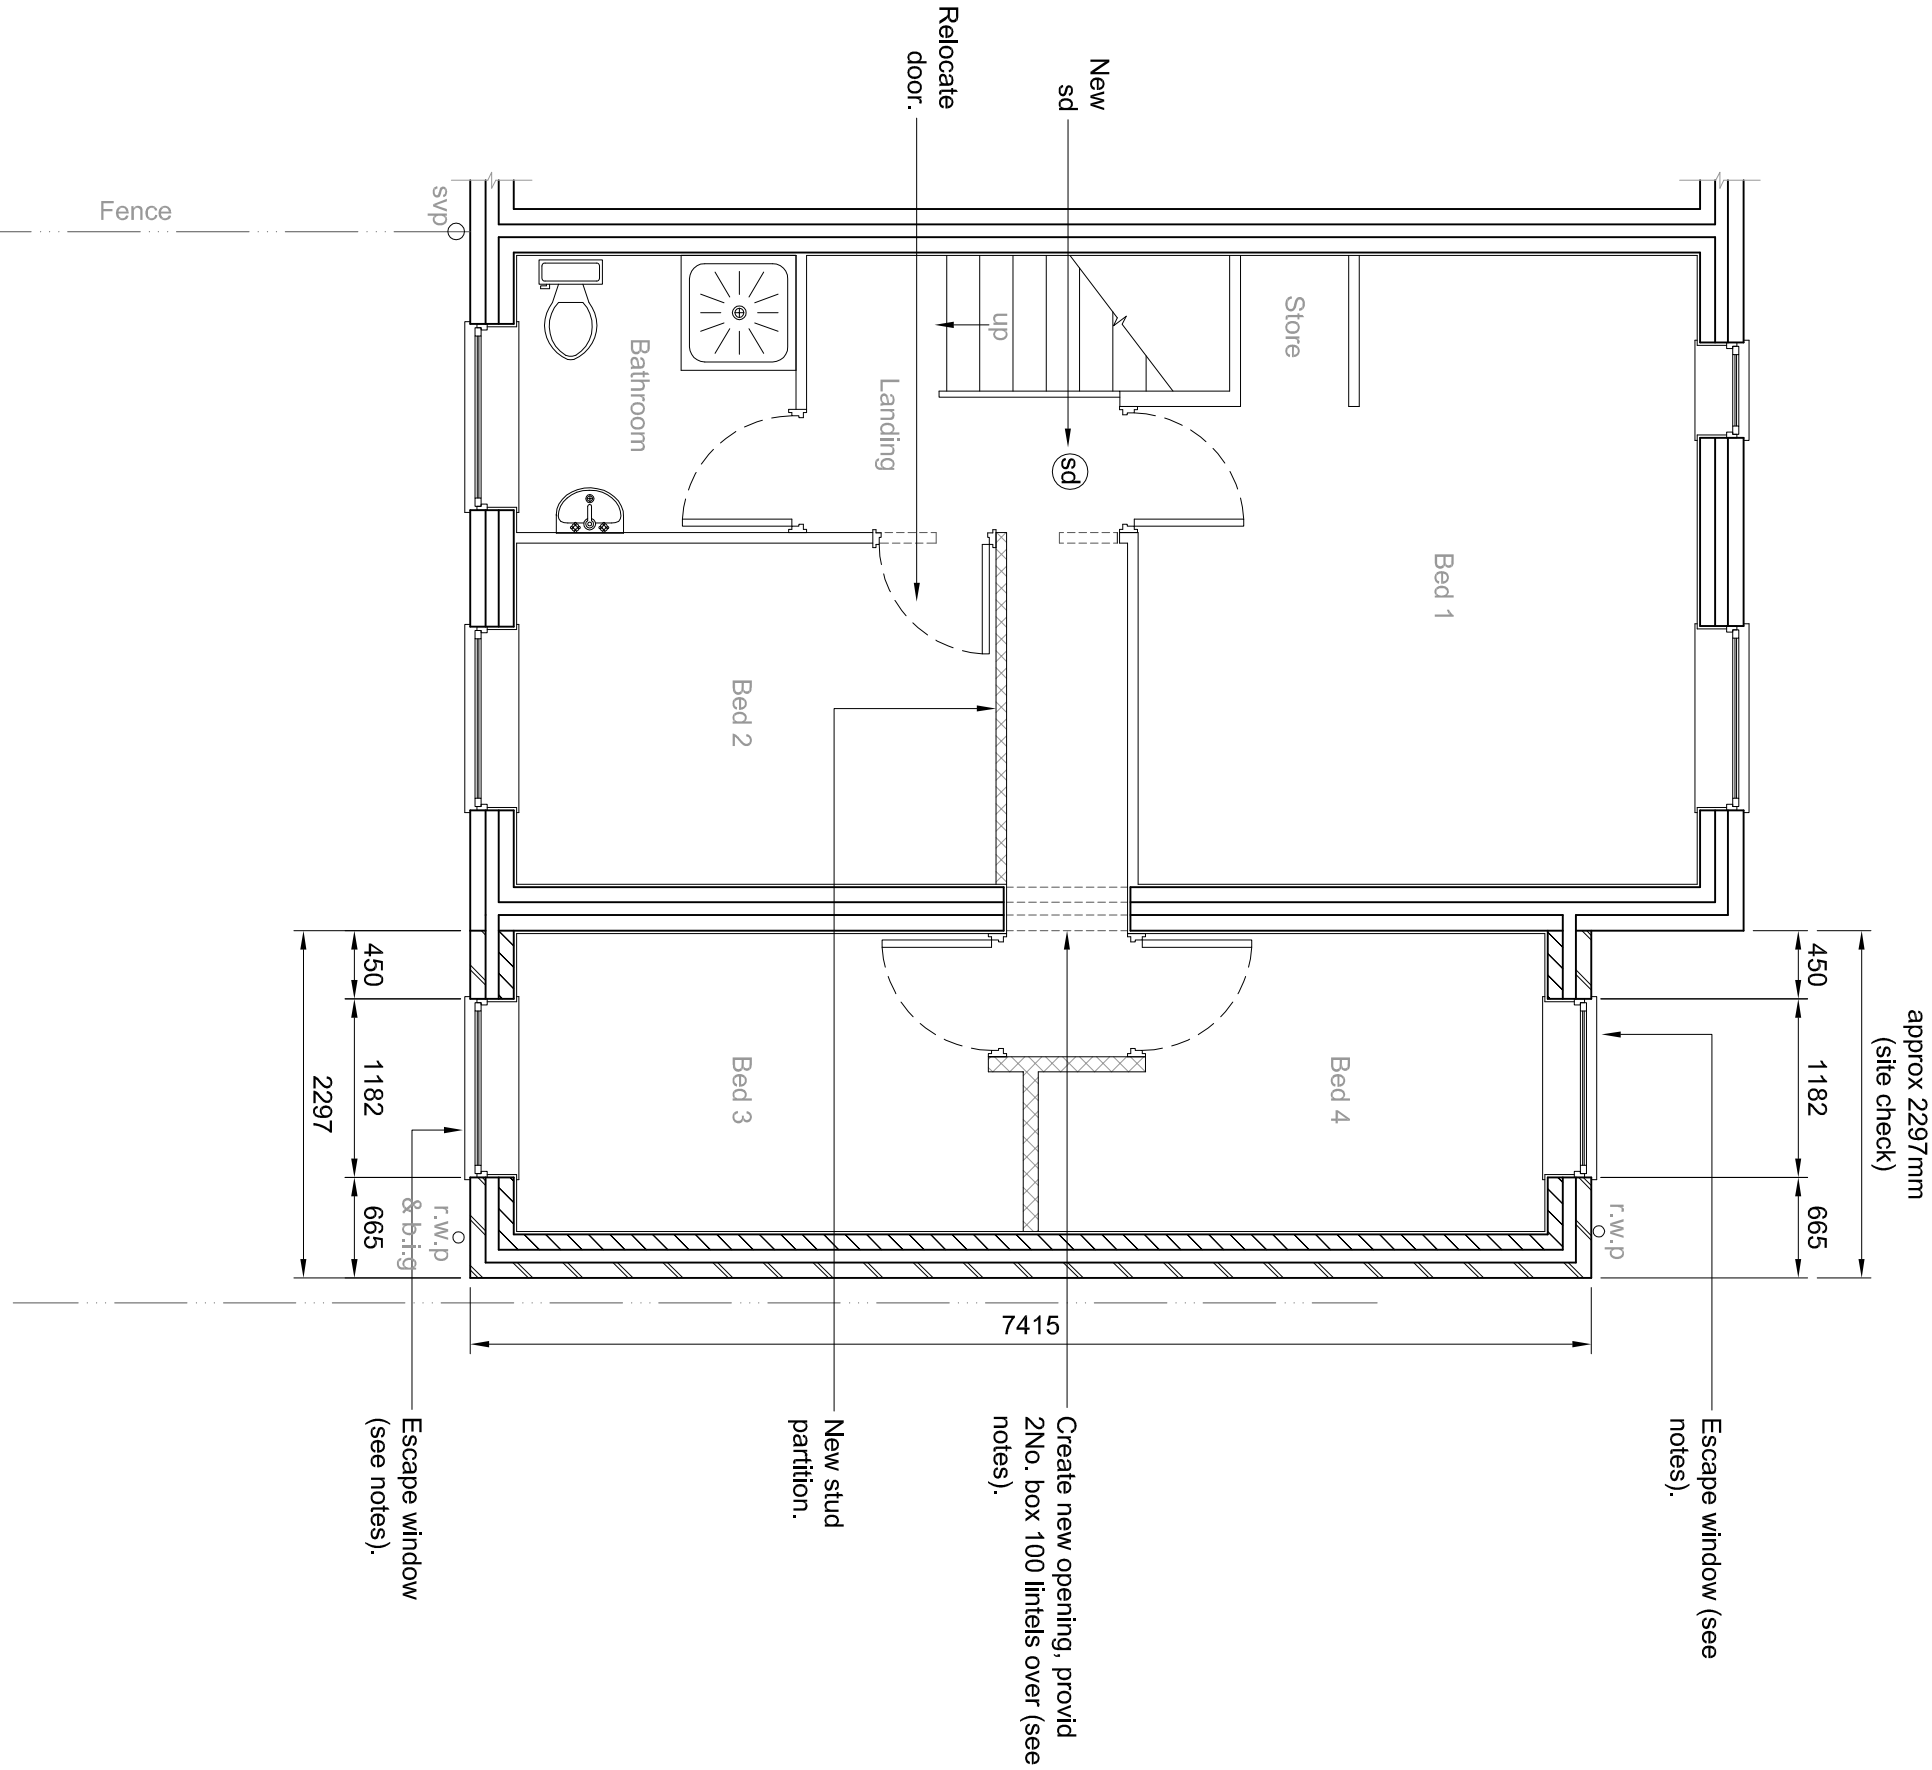

PROPOSED GROUND FLOOR PLAN
scale 1:50

PRO-TECH ARCHITECTURE
CONTACT : LES ROWLEY B.Sc.(HONS)
07967836028
20, LILLYBURY ROAD
L34 2TU
info@protecharchitecture.co.uk
facebook.com/protecharchitecture

PROJECT
Proposed Development to
27, Sutherland Road
Liverpool
L34 2TU
CLIENT
Mrs. L. Bale
DATE
11/08/2022
SCALE AT ALL AS SHOWN
DWG No.
L34 2TU/27/02
TITLE
FLOOR PLANS