

Baltik Architecture LTD

Studio M, Baltic Creative Campus
49 Jamaica Street
Liverpool
L1 0AH
george@baltikarchitecture.co.uk
07496 834461
www.baltikarchitecture.co.uk


Notes

1. This document and all drawings are copyright of Baltik Architecture LTD and may not be reproduced without their specific permission.
2. All dimensions to be site verified by contractor before construction.
3. All dimensions are to structure unless noted otherwise.
4. All dimensions are in millimetres unless noted otherwise.
5. Baltik Architecture LTD shall be notified in writing of any discrepancies.

Revisions

REV	DATE	DRAWN	NOTES
A	16.07.25	GB	Issued For Planning

project north

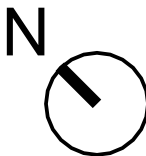


status:	PL
client:	Private Client

project:	22 Hillside Avenue
----------	--------------------


title:	Proposed Floor Plans
--------	----------------------

revision:	A
drawn by:	GB
date:	16.07.25
job no:	BKA-385-HIL
scale:	1 : 50

drawing no:	A401
-------------	------

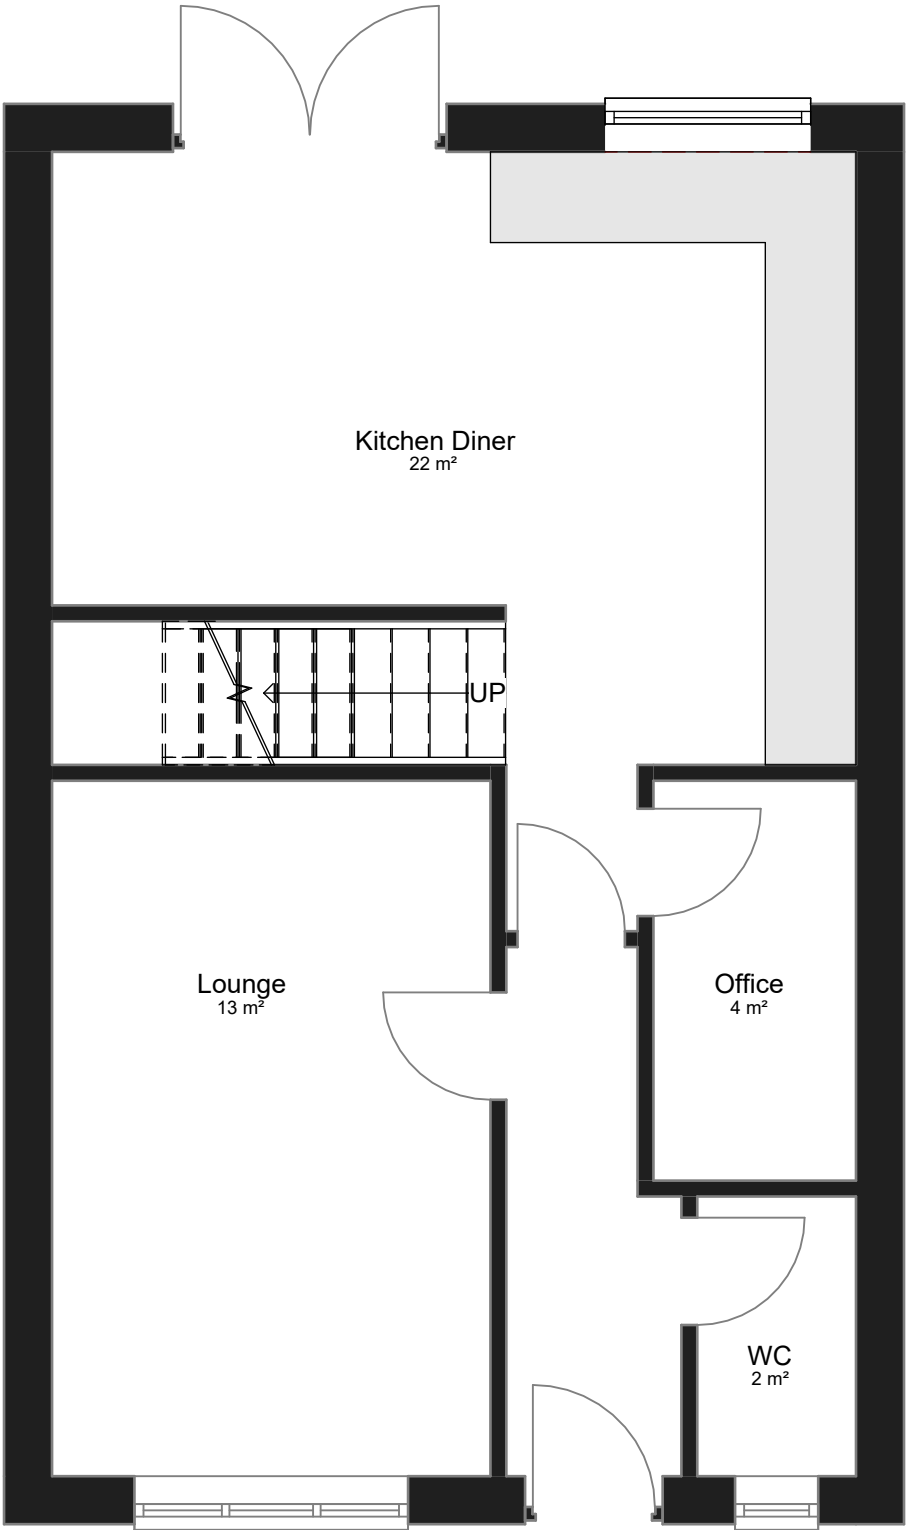

Proposed Ground Floor
1 : 50

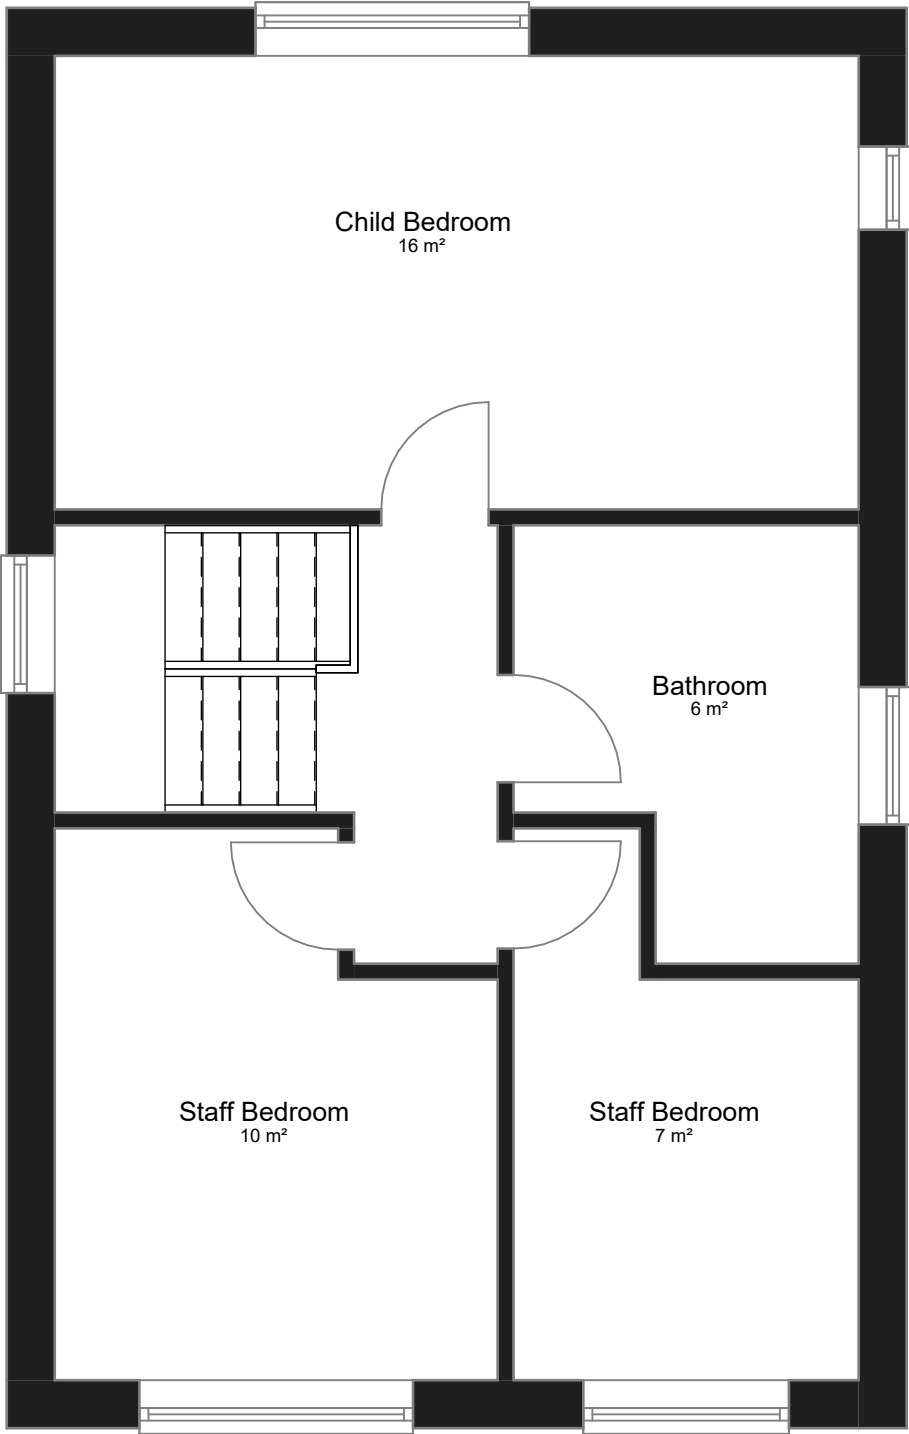

Proposed First Floor
1 : 50