



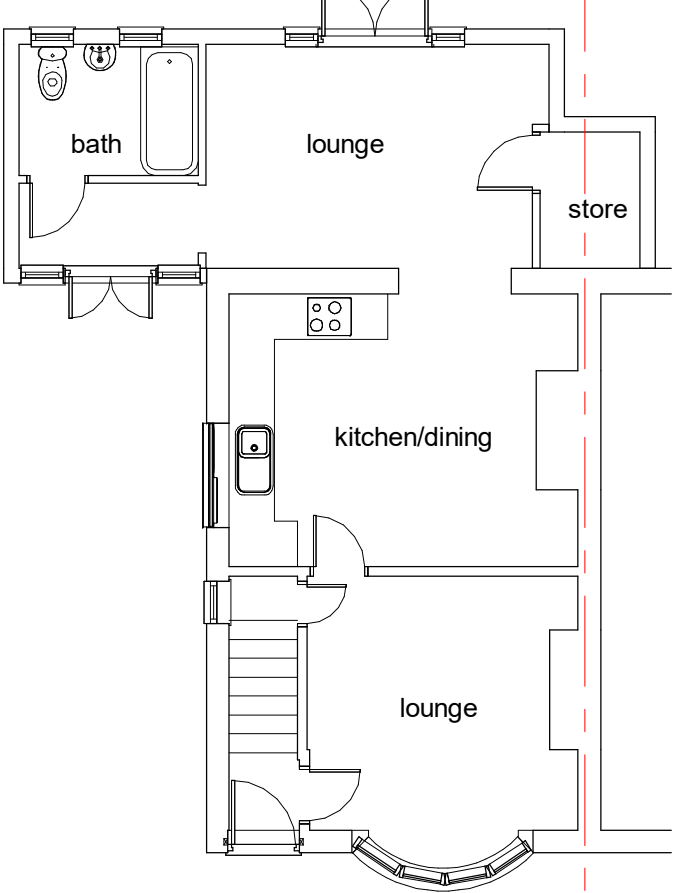

Existing Ground Floor
1 : 100

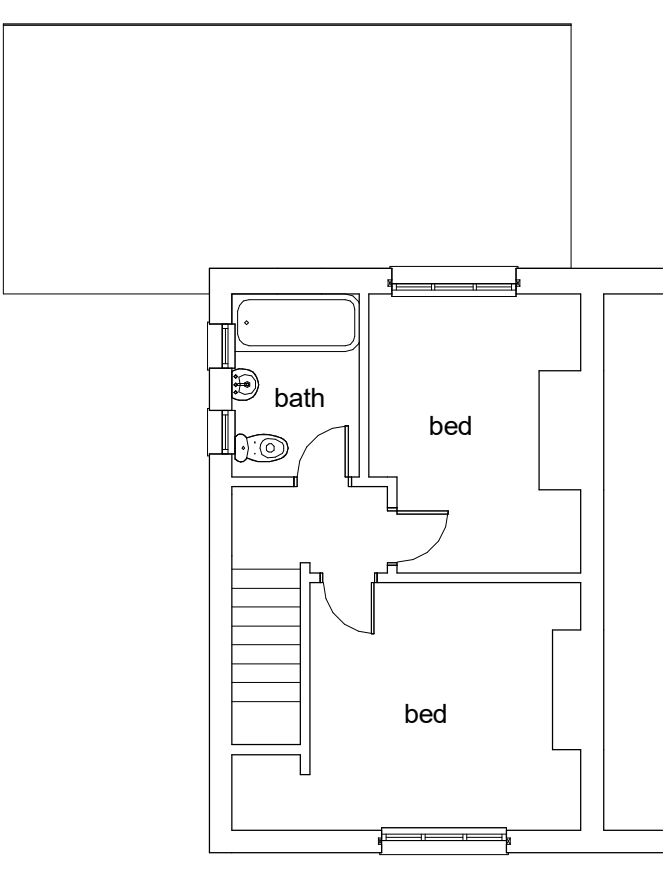

existing first floor
1 : 100




Existing Front Elevation
1 : 100




Existing Rear Elevation
1 : 100




Existing East Elevation
1 : 100

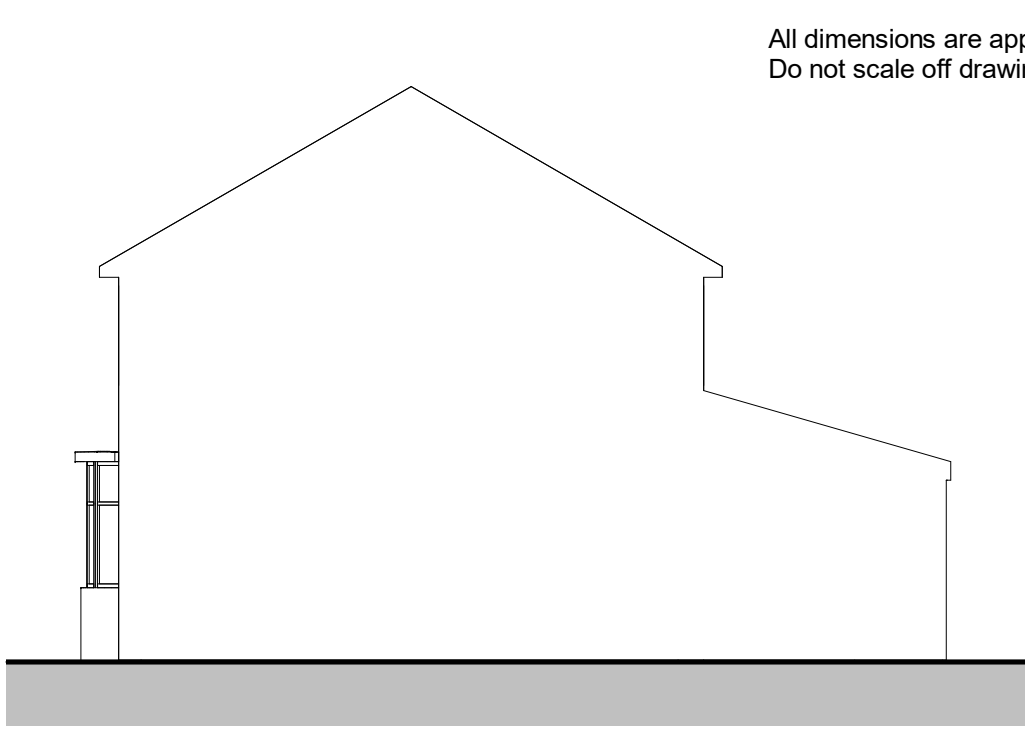


Existing West Elevation
1 : 100

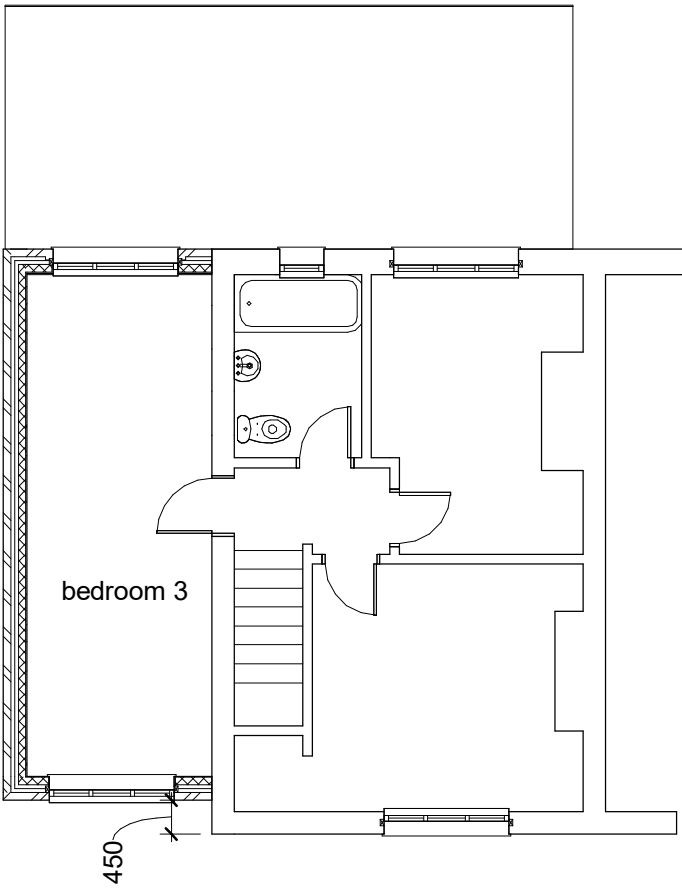


proposed first floor
1 : 100

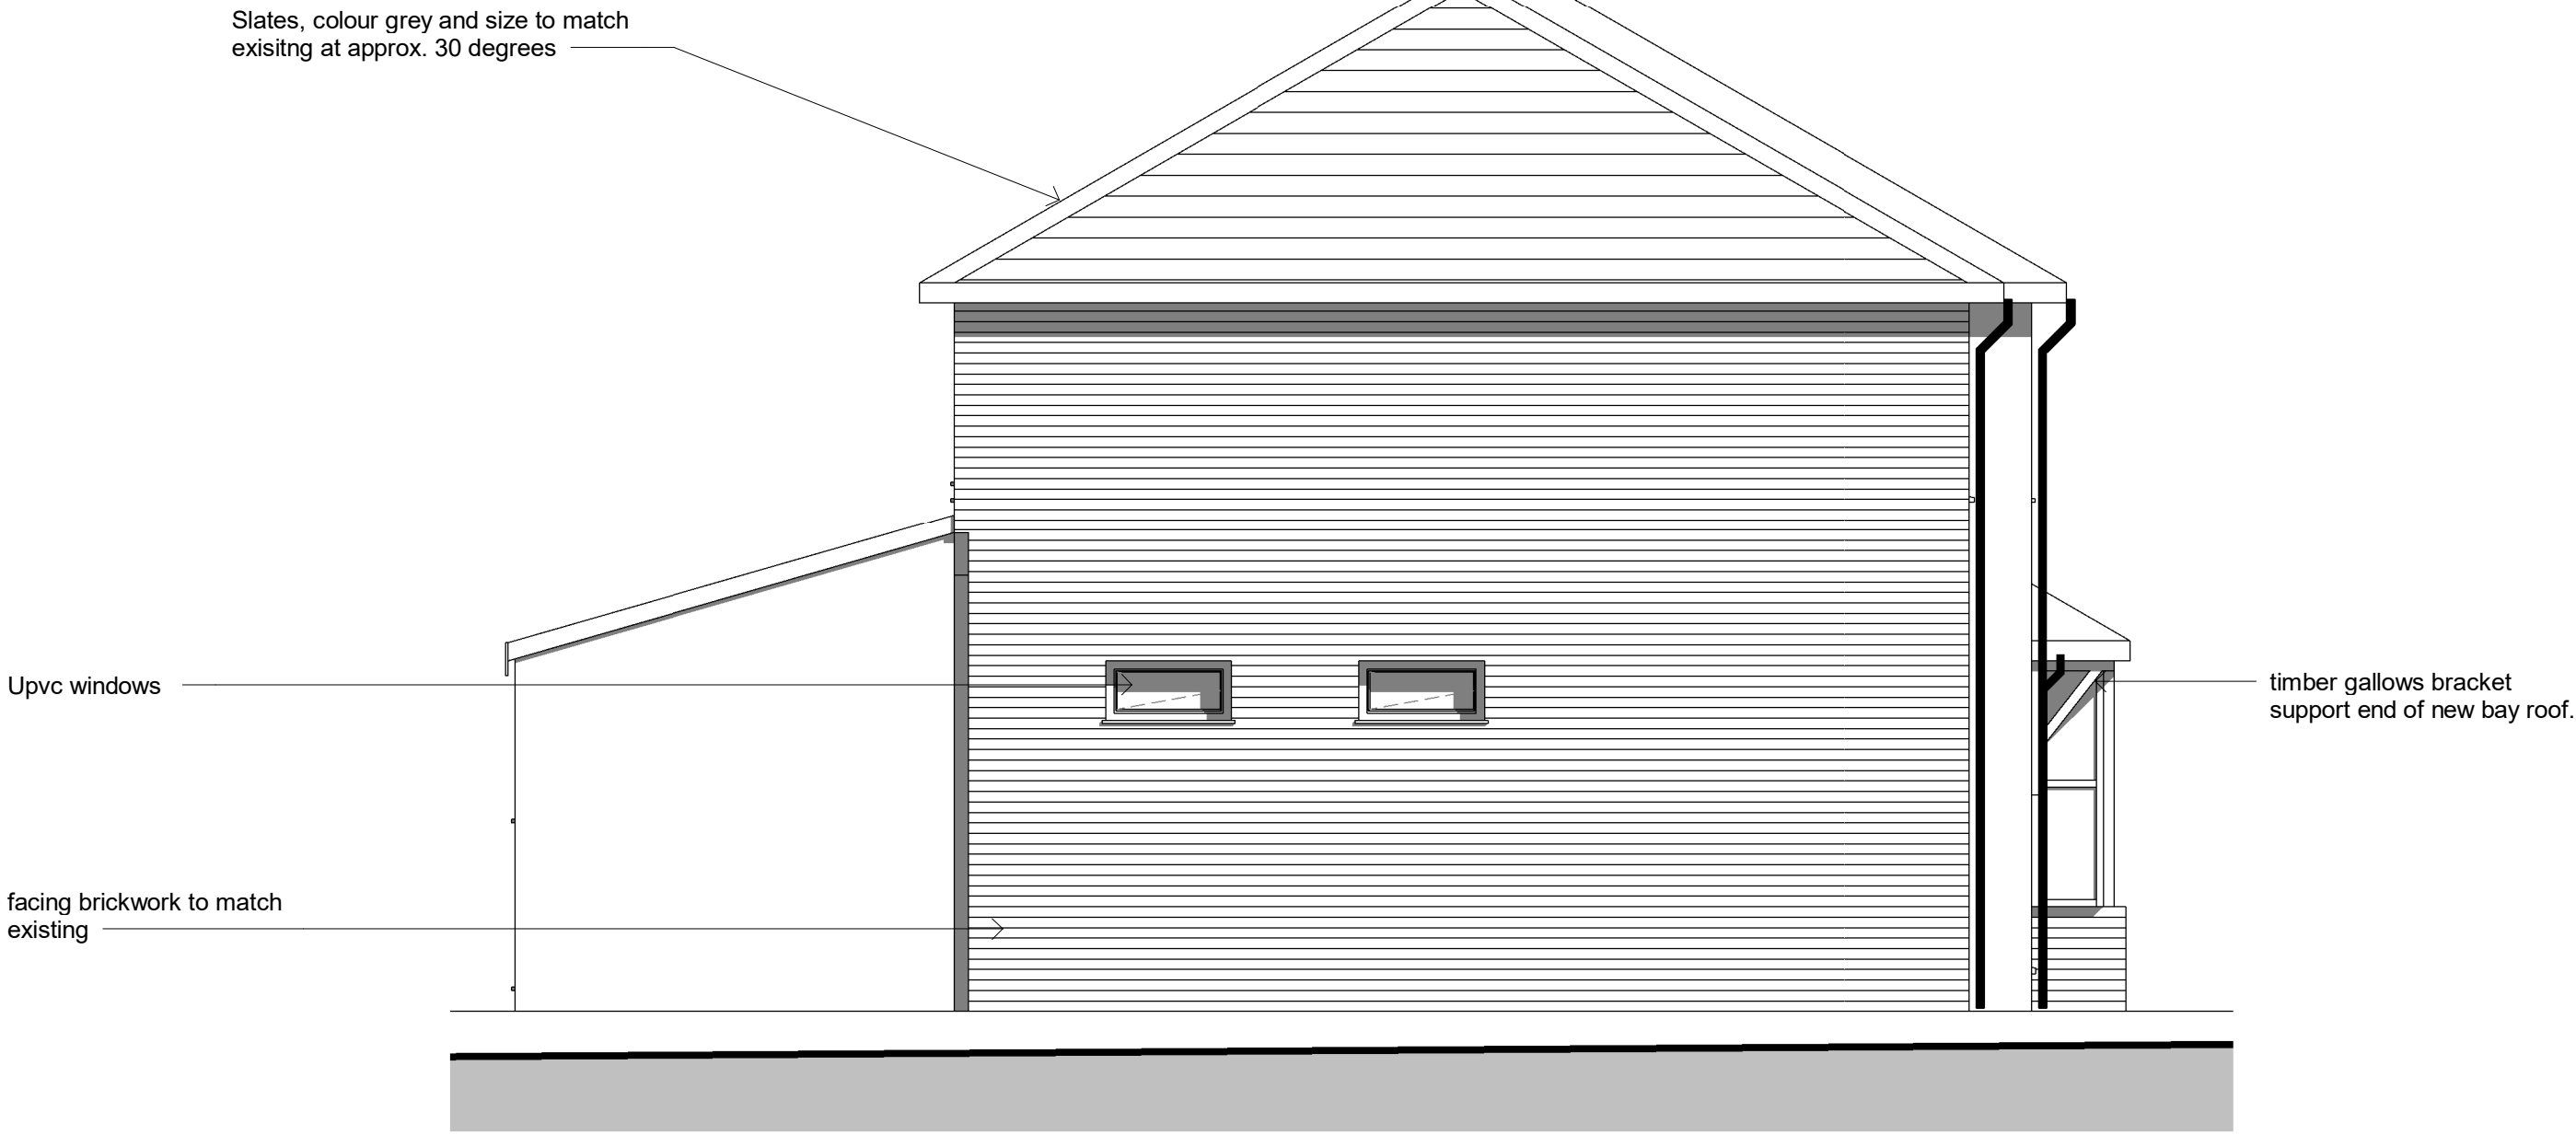

Proposed East Elevation
1 : 50

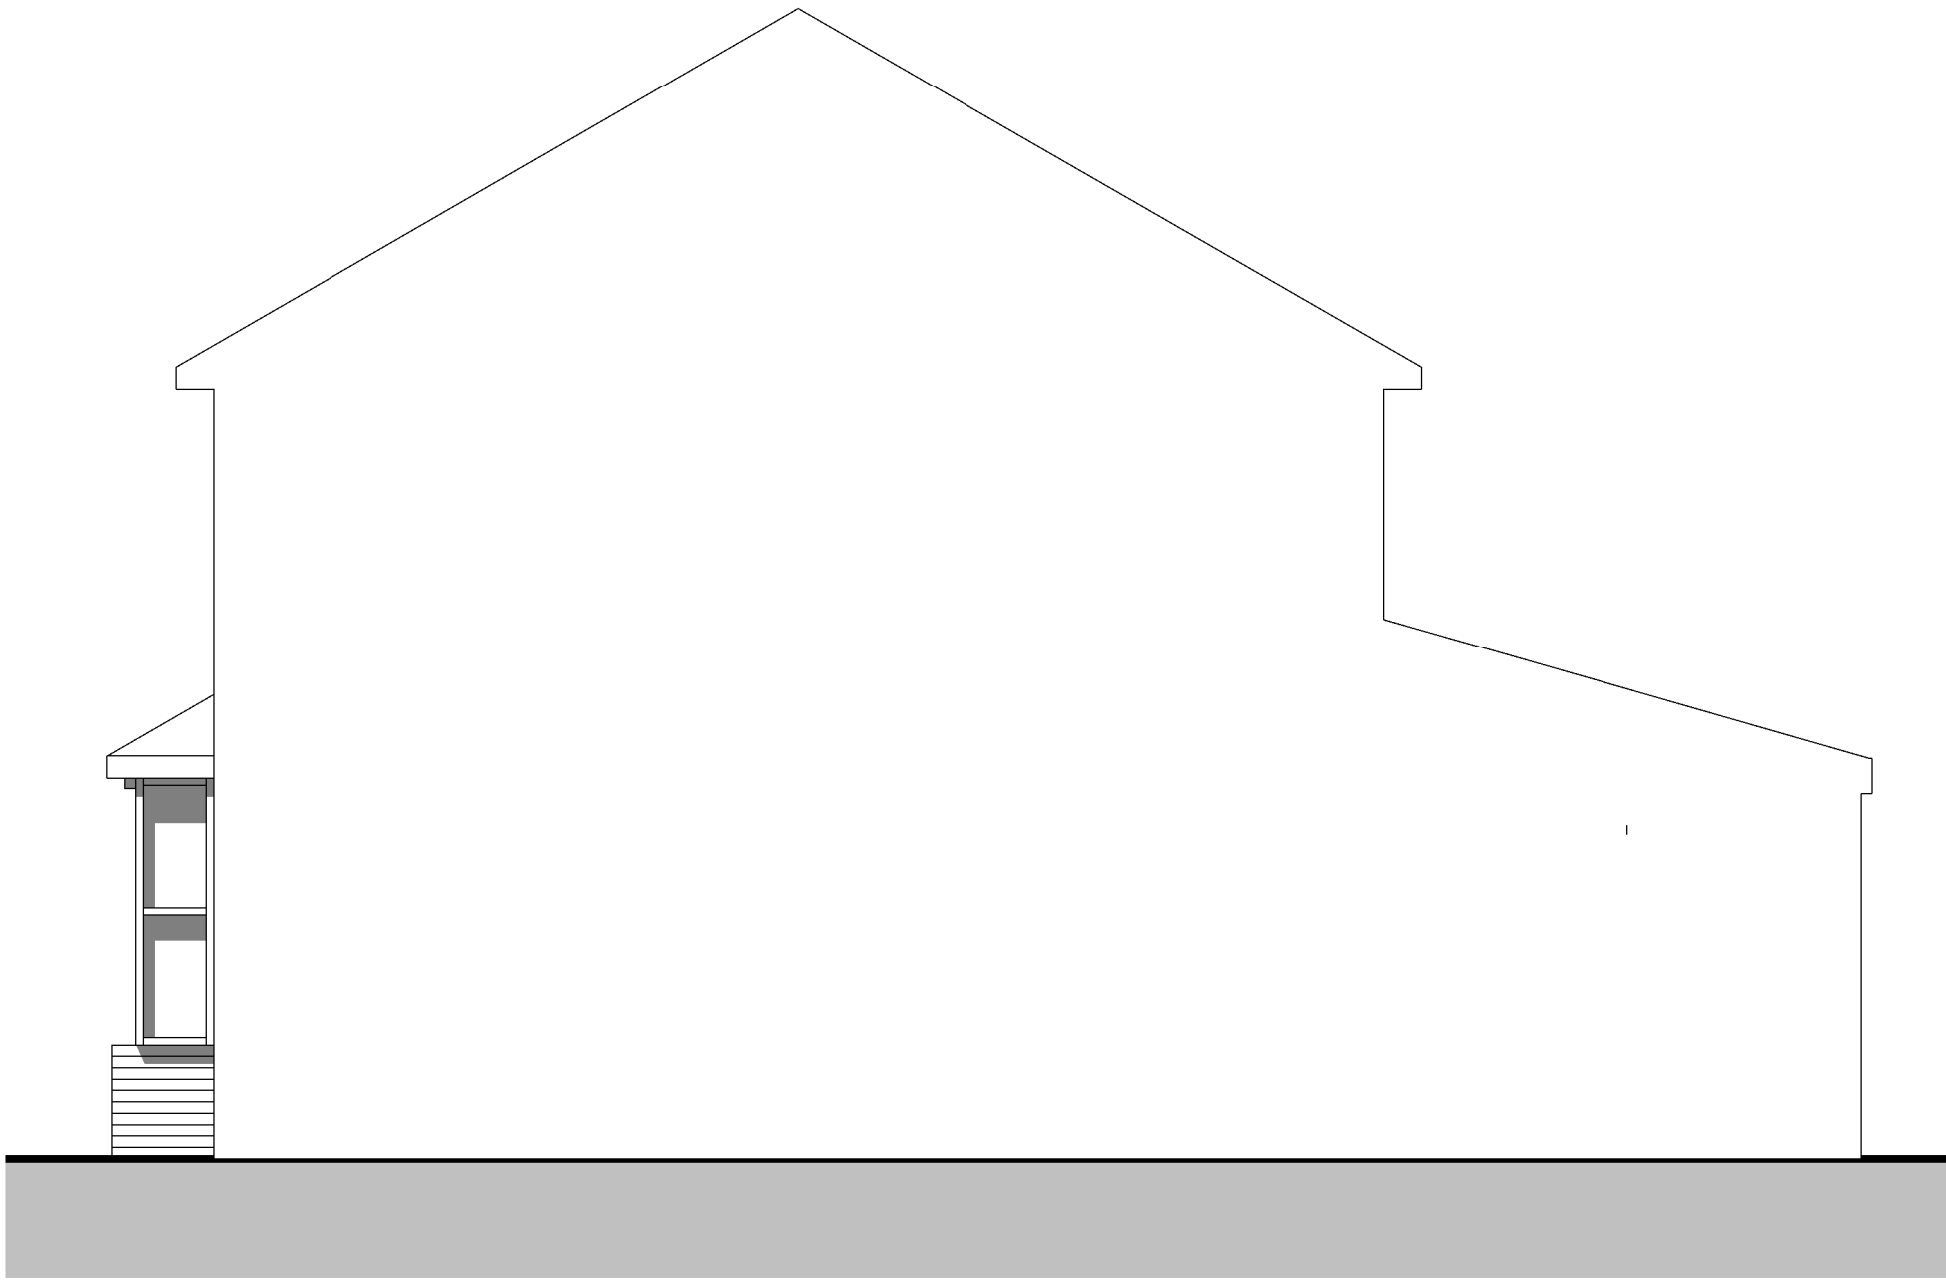


Proposed West Elevation
1 : 50

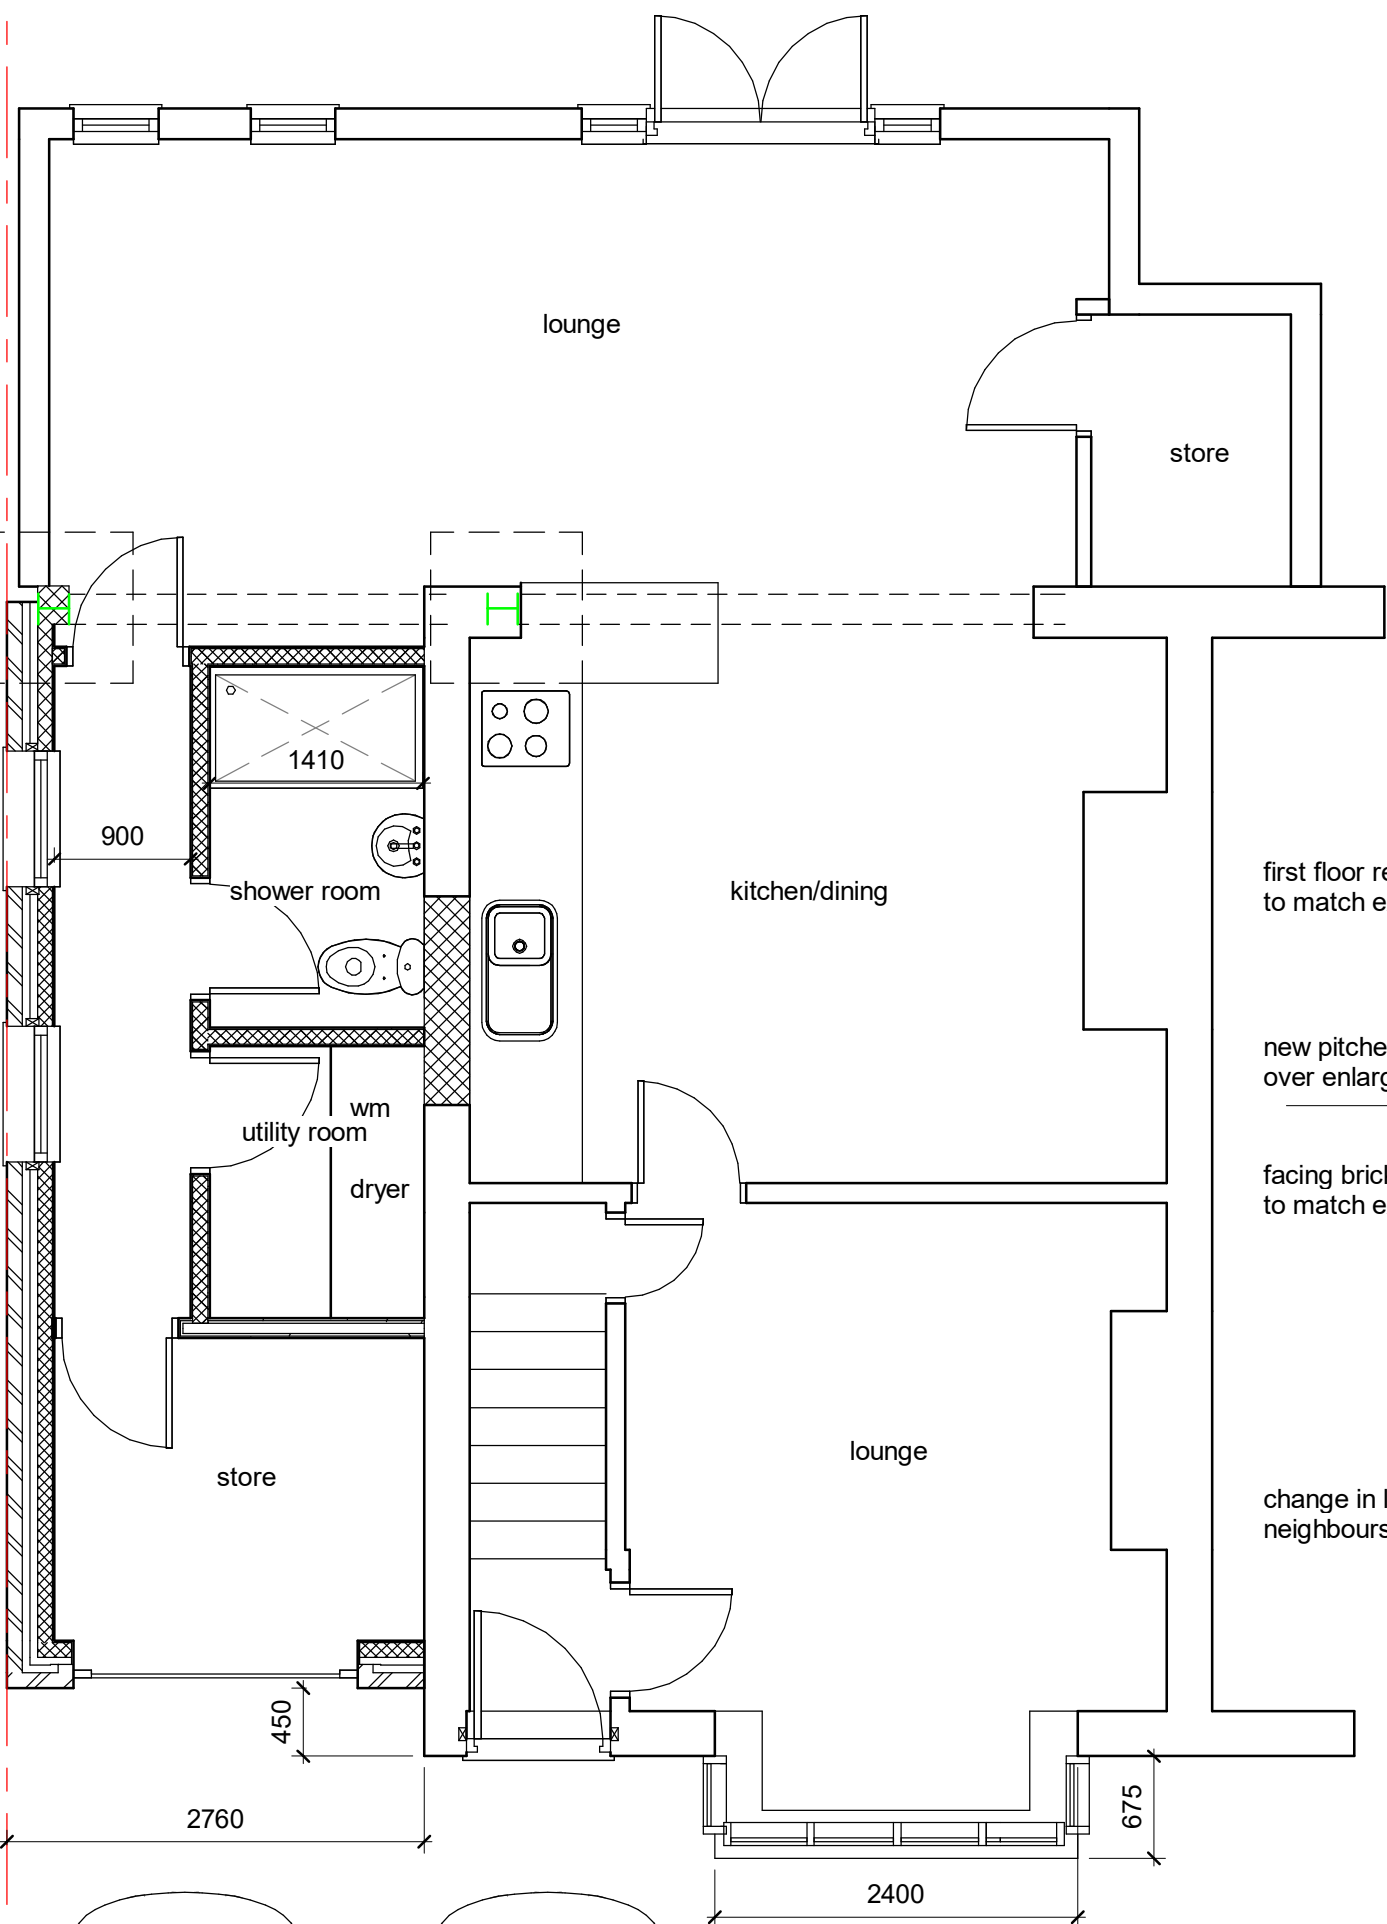

Proposed Ground Floor
1 : 50

- first floor render to match existing
- new pitched roof over enlarged bay
- facing brickwork to match existing
- change in level at neighbours property

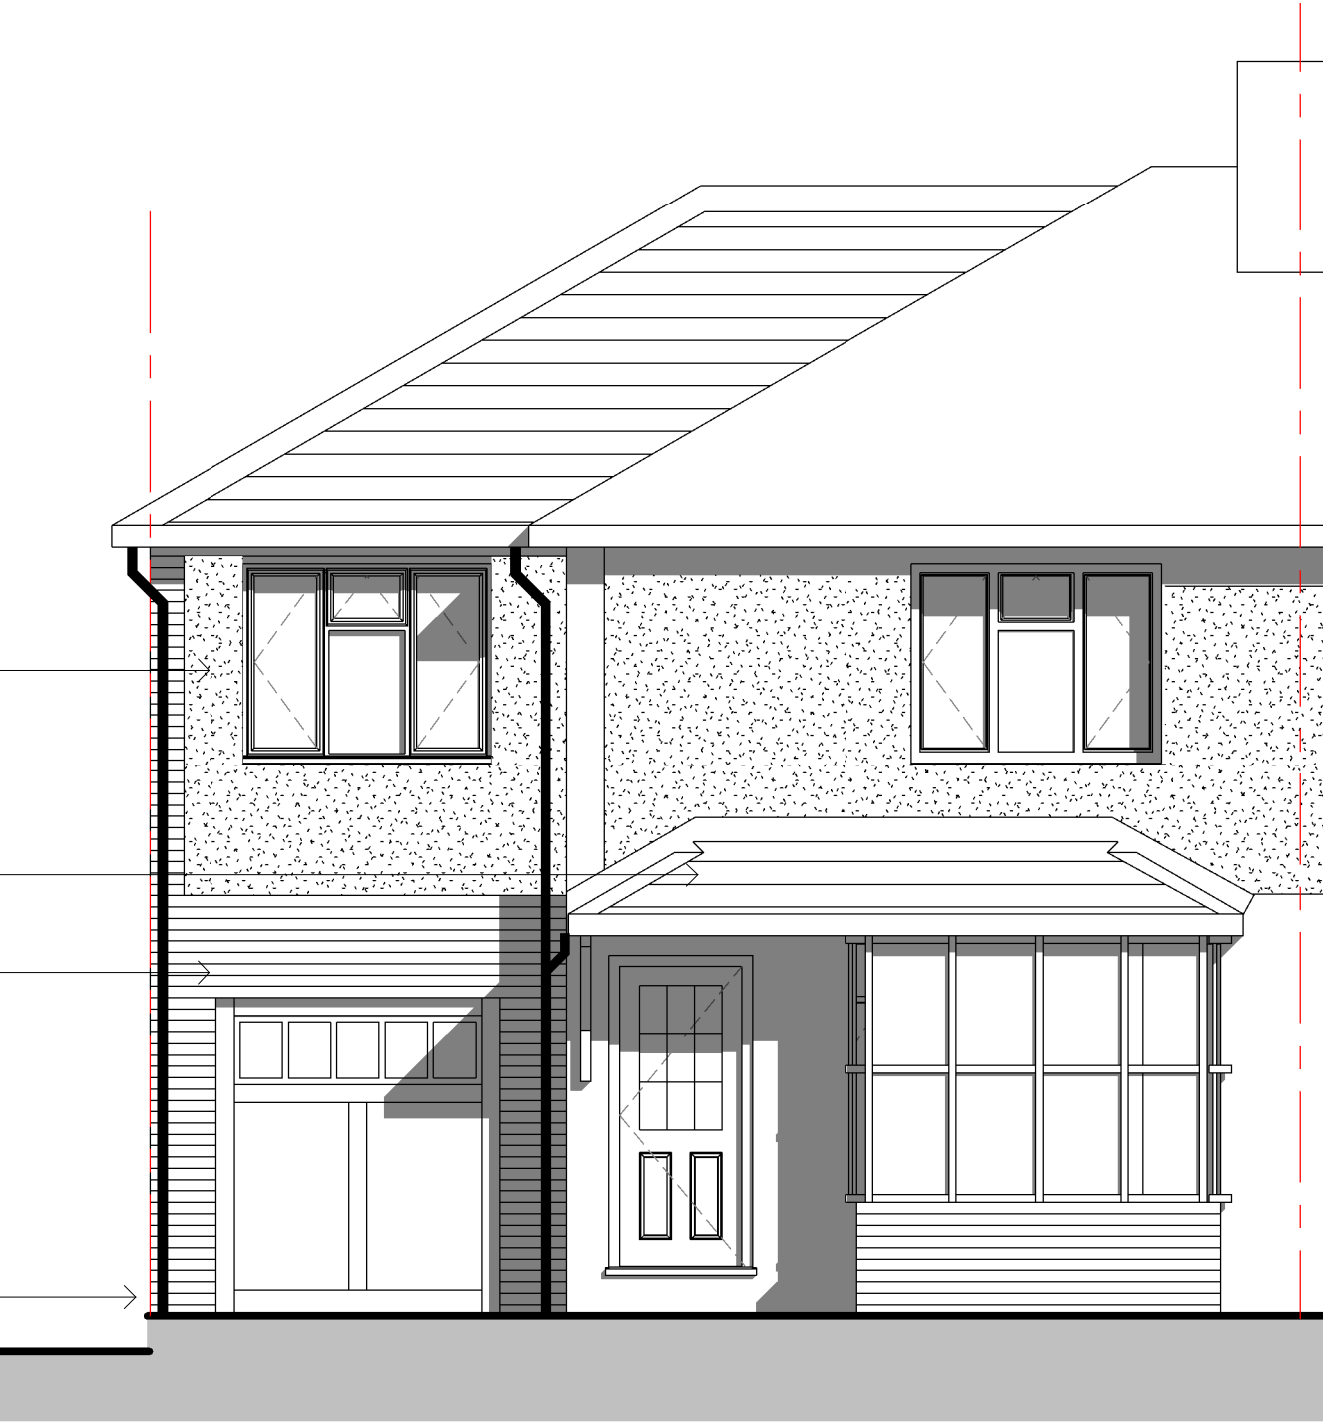

Proposed Front Elevation
1 : 50



Proposed Rear Elevation
1 : 50



PROJECT
21 Ford Road, Prescot. Two storey side extension and single storey ground floor bay extension to front

TITLE
Existing and Proposed Plans & Elevations

CLIENT
Bradley Sunderland Massie

DRAWN BY
CHECKED BY
DATE
20/04/2021

SCALE (@ A1)
As indicated
PROJECT NUMBER

DRAWING NUMBER
01
REV