




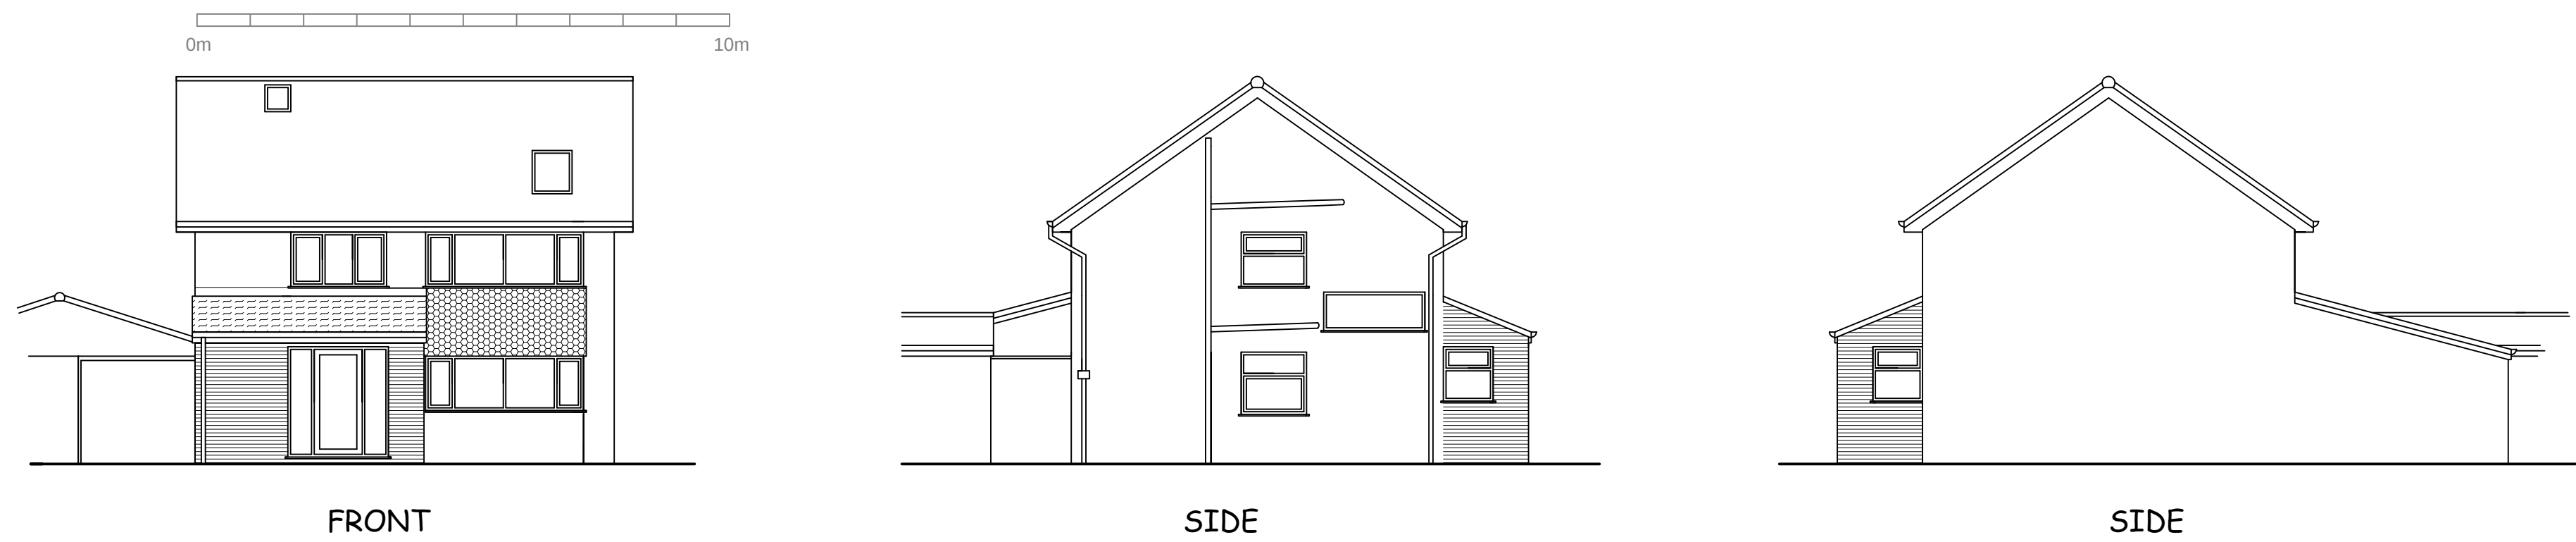


PROPOSED ELEVATIONS Scale 1:100

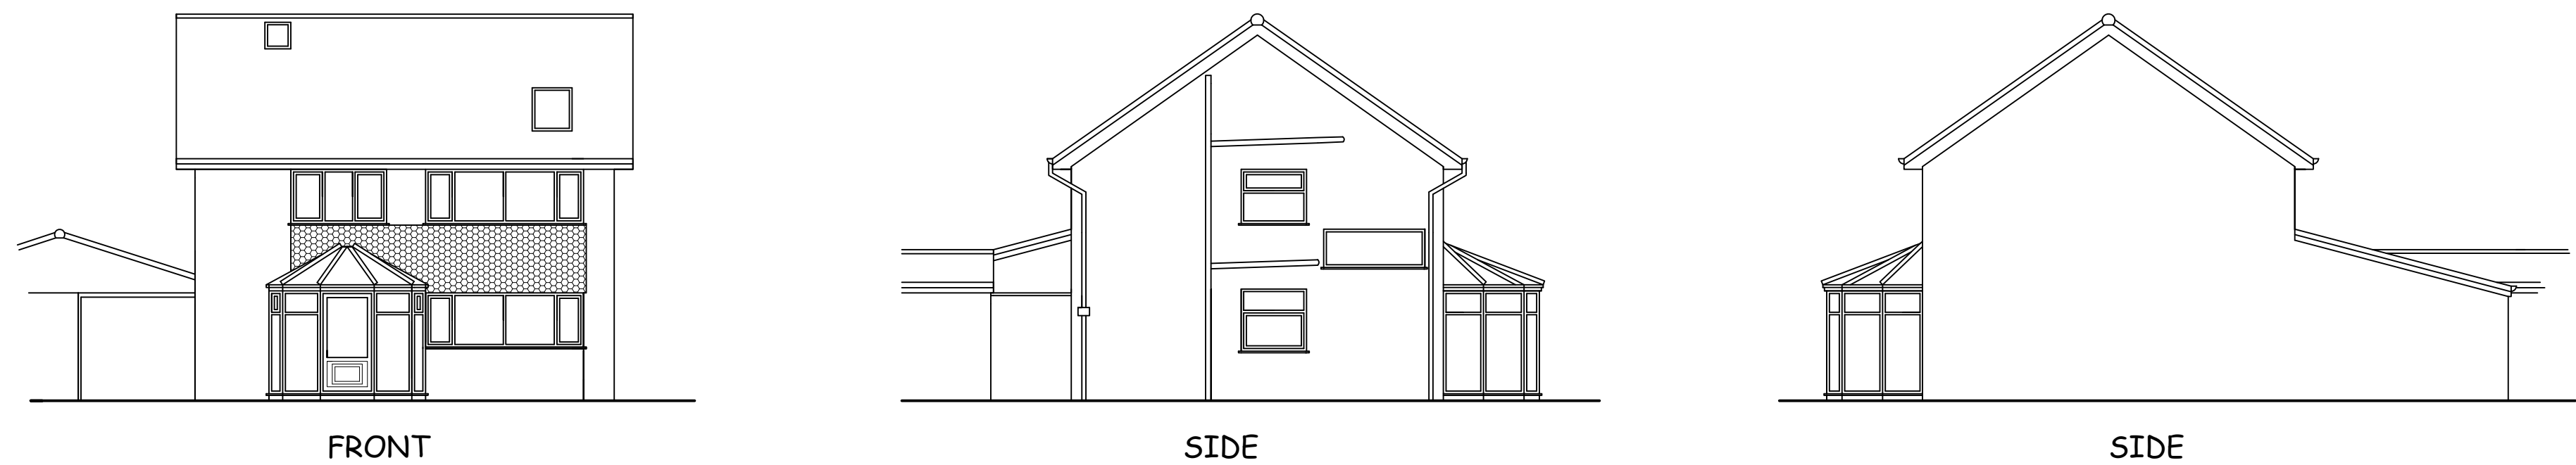

EXISTING ELEVATIONS Scale 1:100

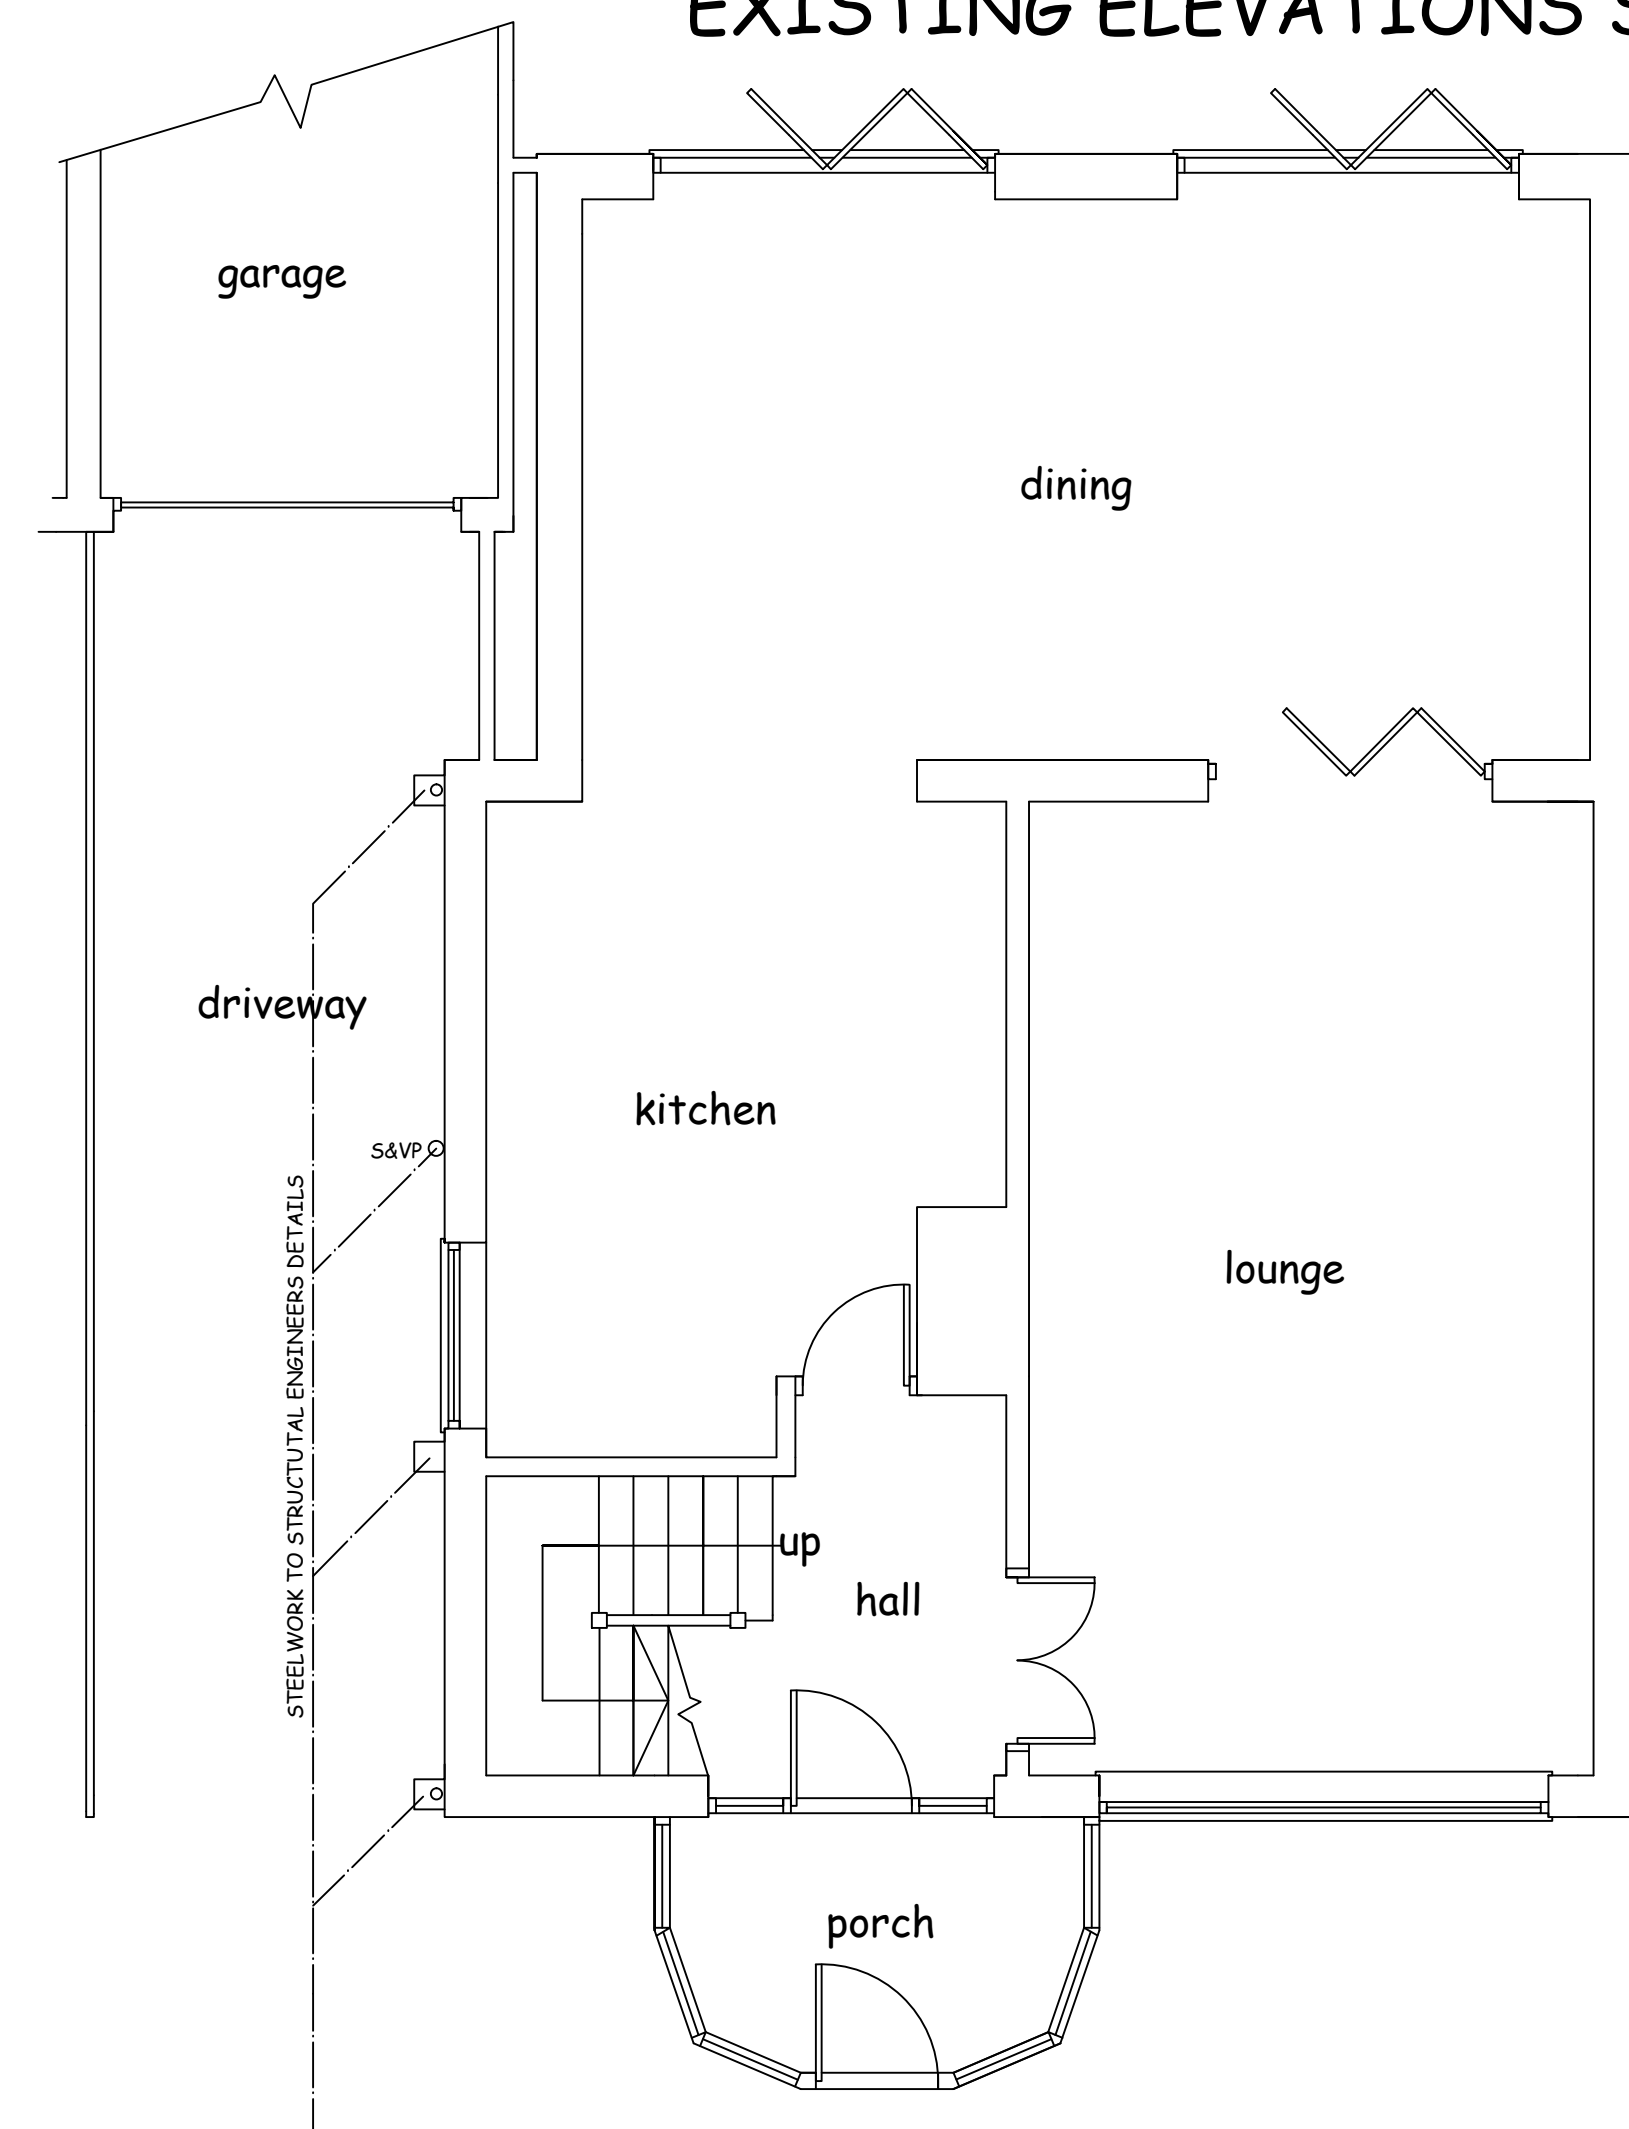

GROUND FLOOR PLAN
AS EXISTING Scale 1:50

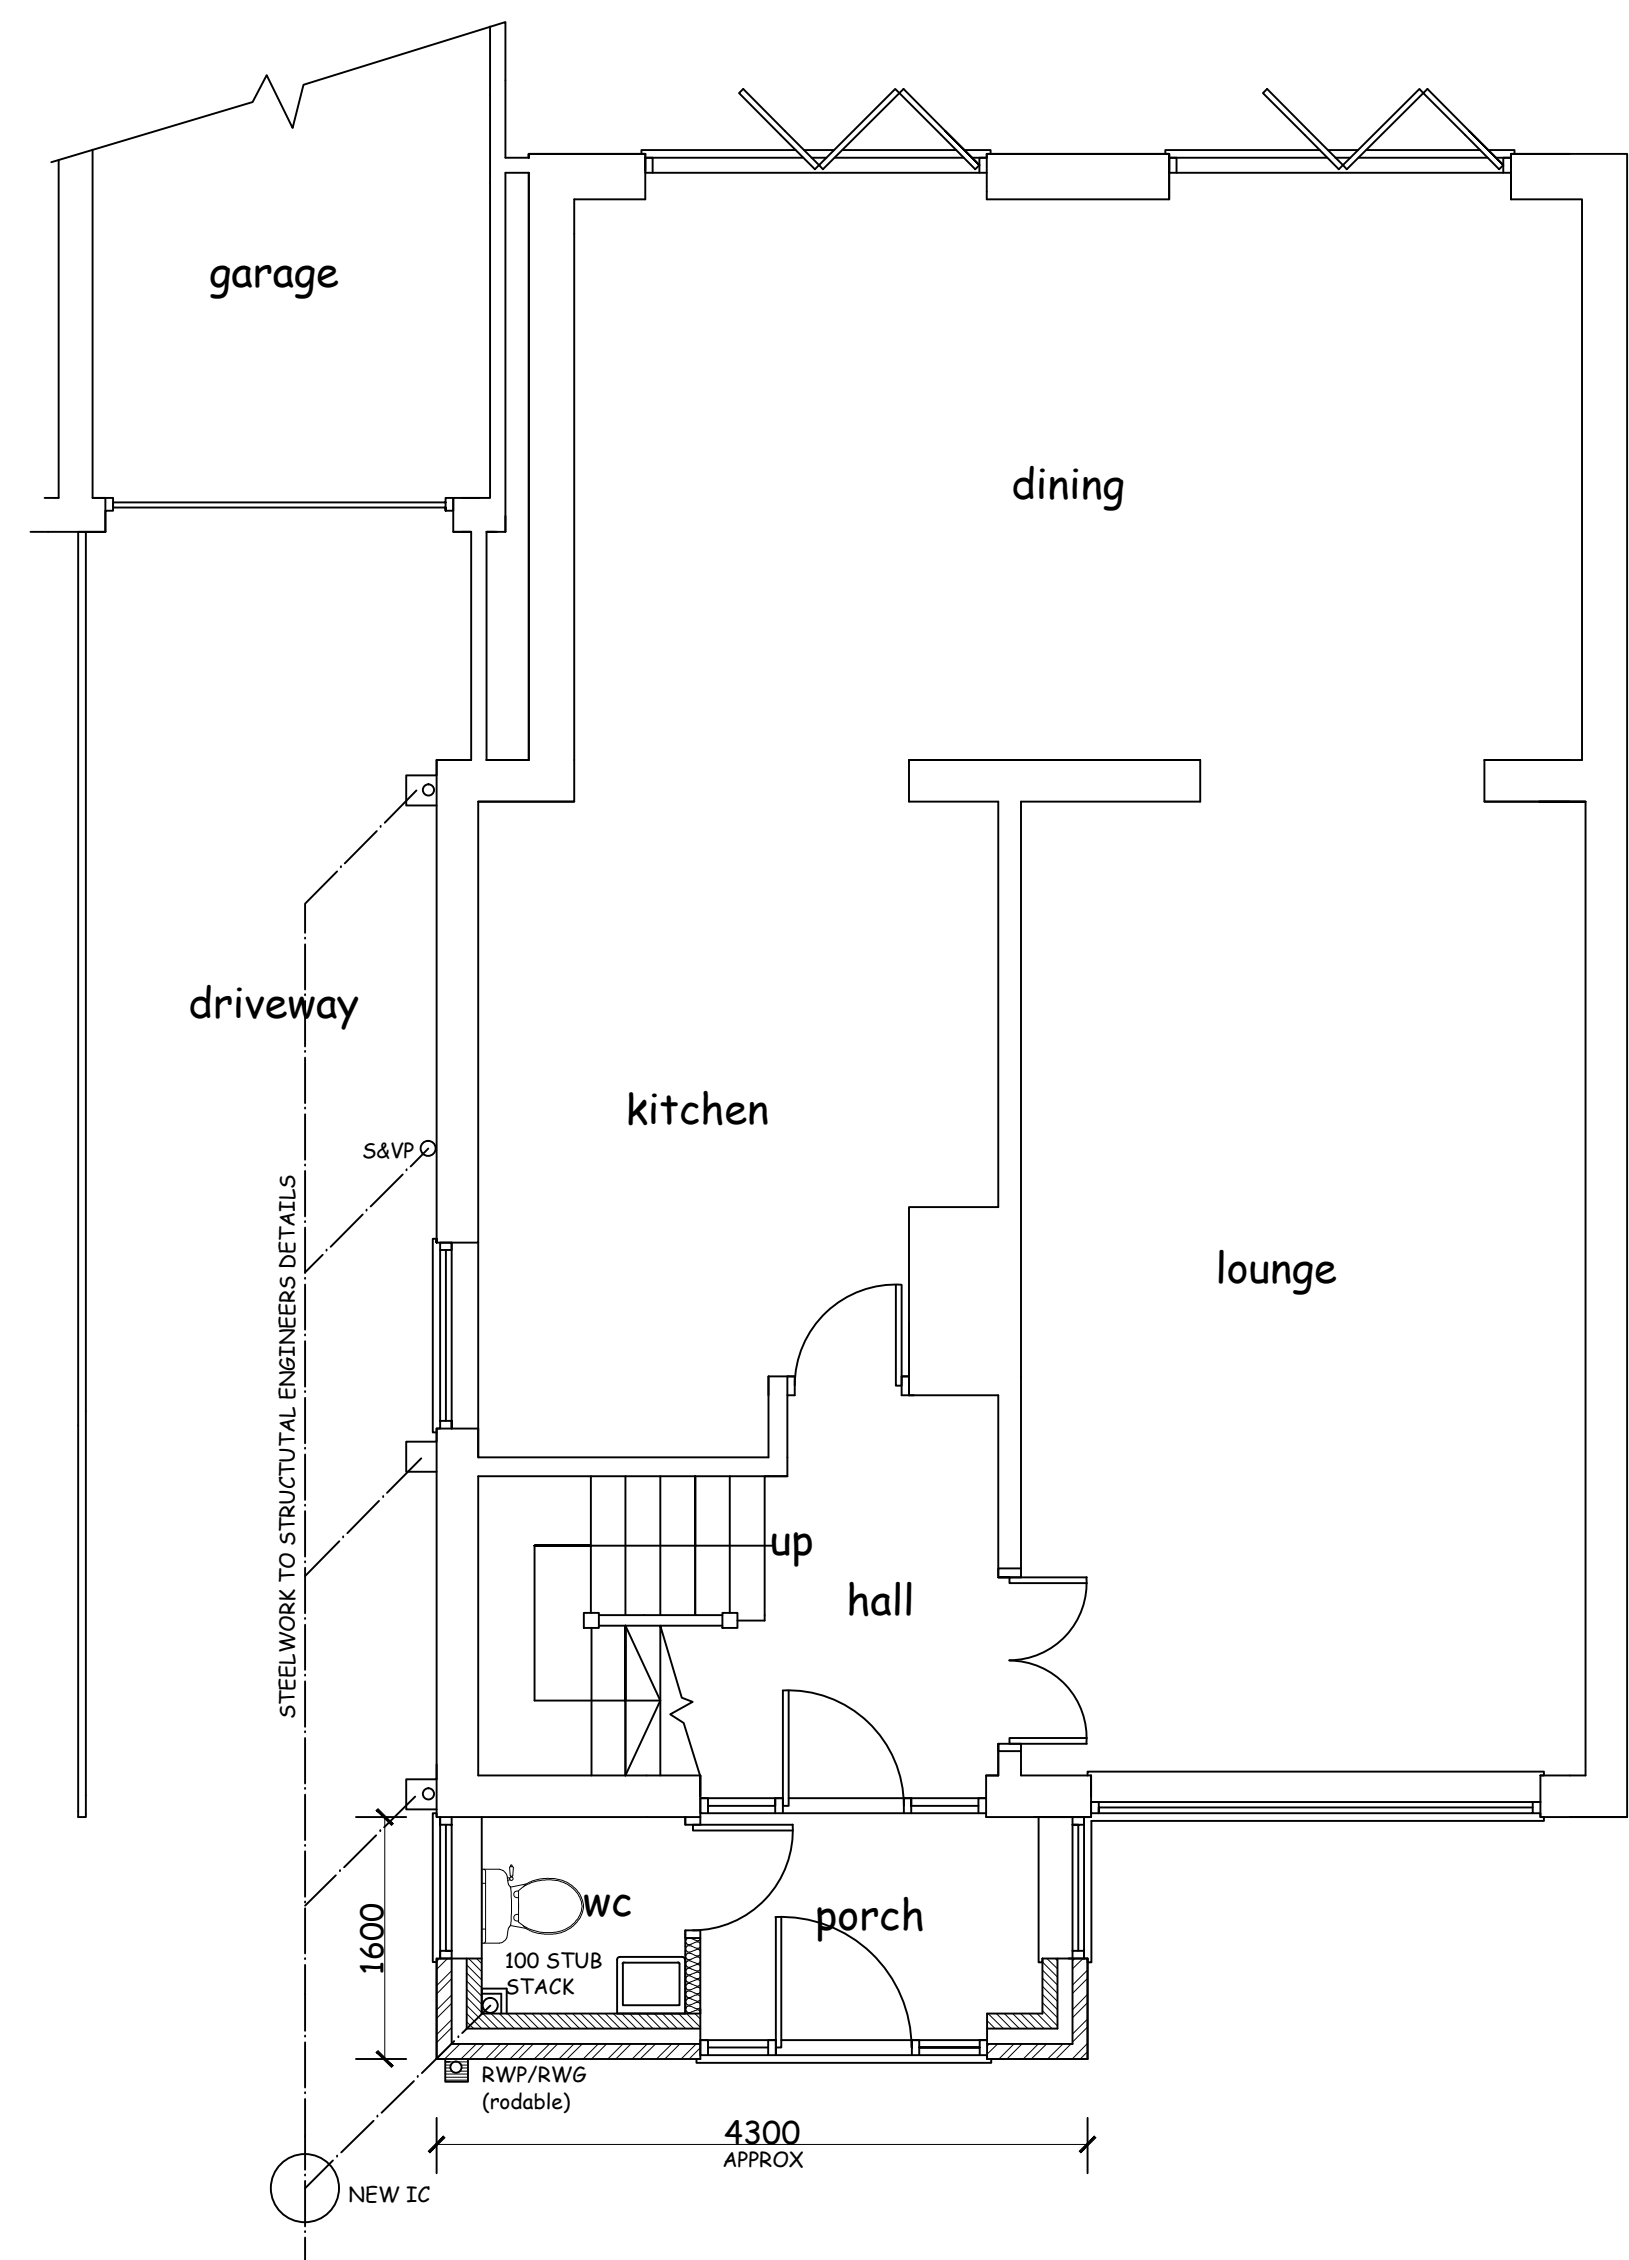

GROUND FLOOR PLAN
AS PROPOSED Scale 1:50

MATERIALS

ROOF: CONCRETE TILES TO MATCH EXISTING AND SUIT PITCH
WALLS: BRICKWORK FACINGS TO MATCH EXISTING IN COLOUR AND TEXTURE
WINDOWS/DOORS: WHITE UPVC
RAINWATER GOODS: WHITE UPVC

NOTE: THIS DRAWING IS NOT TO BE SCALED AND ALL DIMENSIONS ETC MUST BE CHECKED ON SITE BY CONTRACTOR.
ALL WORK INVOLVING EXCAVATION ADJACENT TO THE BOUNDARY OR THAT AFFECTS THE ADJACENT PROPERTY SHOULD ONLY BE COMMENCED SUBJECT TO THE SERVING OF ALL NOTICES ETC ON THE ADJACENT OWNERS AND SATISFYING THE PROCEDURAL REQUIREMENT OF THE PARTY WALL ACT 1996.
THE OWNER OF THE BUILDING IS RESPONSIBLE FOR SERVING NOTICE UNDER THE PARTY WALL ACT.
THIS DRAWING IS FOR PLANNING APPLICATION ONLY AND IS NOT TO BE USED FOR ANY OTHER PURPOSE

PLANNING DRAWING

<u>job description</u> PROPOSED SINGLE STOREY EXTENSION/PORCH	<u>title</u> SCHEME DESIGN	
<u>site address</u> 18,MIDDLEHEY AVENUE, KNOWSLEY VILLAGE,L34 0HZ	<u>scales</u> 1:50 @A1 1:100	
<u>client</u> MR & MRS STEPHEN CAIN	<u>drawn</u> GD	<u>date</u> APRIL 2021
<u>DOWELL DESIGN SERVICES</u> 176, LIVERPOOL ROAD SOUTH MAGHULL, MERSEYSIDE L31 7DQ Tel 0151 526 8683 email dowelldesign@aol.com	<u>drg no</u> 01	