




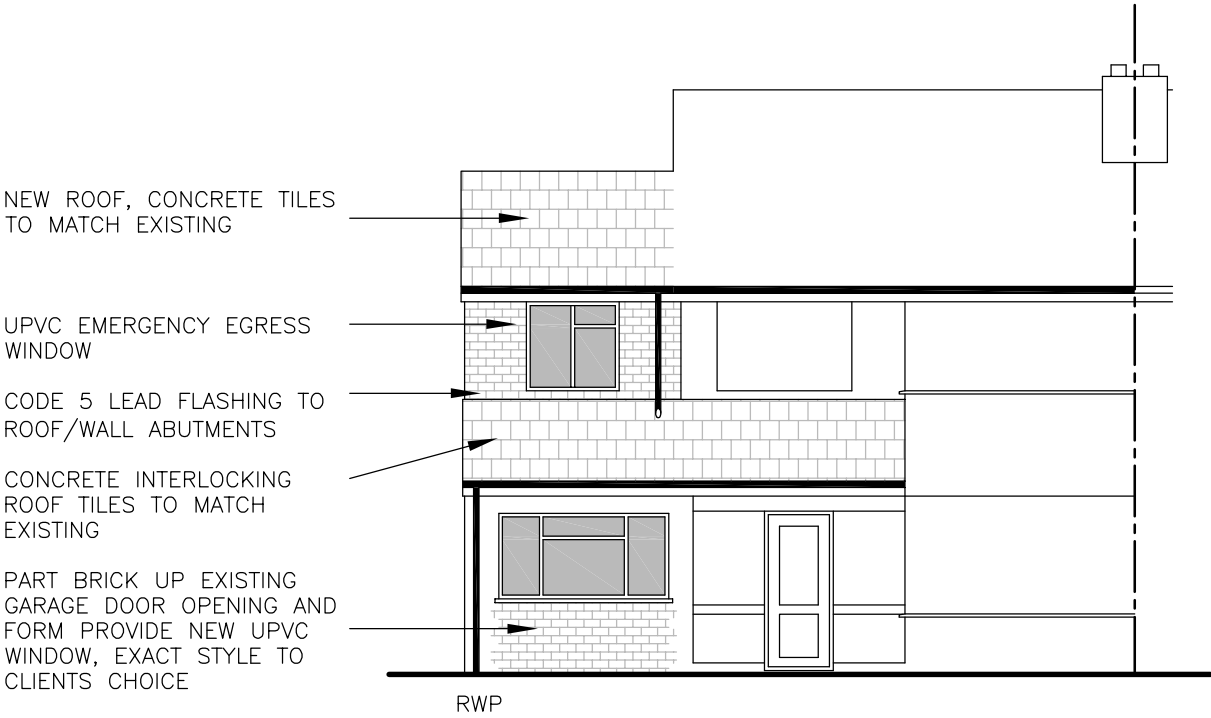


PROPOSED FRONT ELEVATION

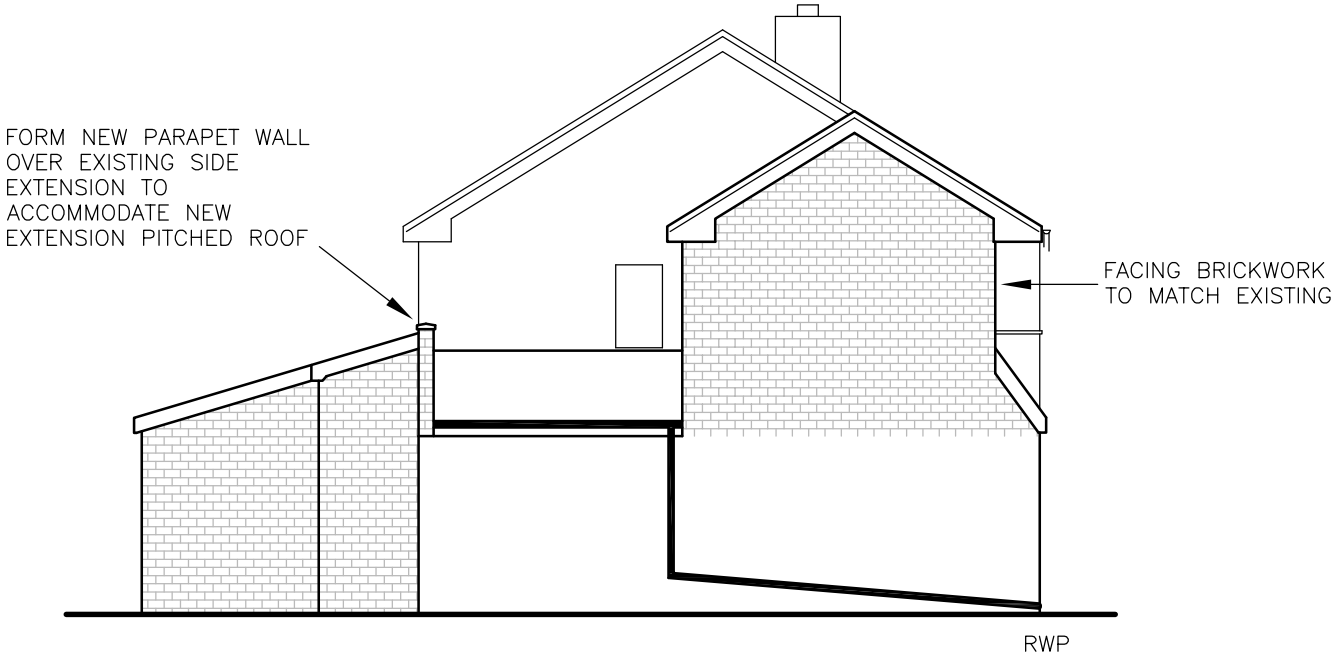

PROPOSED SIDE ELEVATION

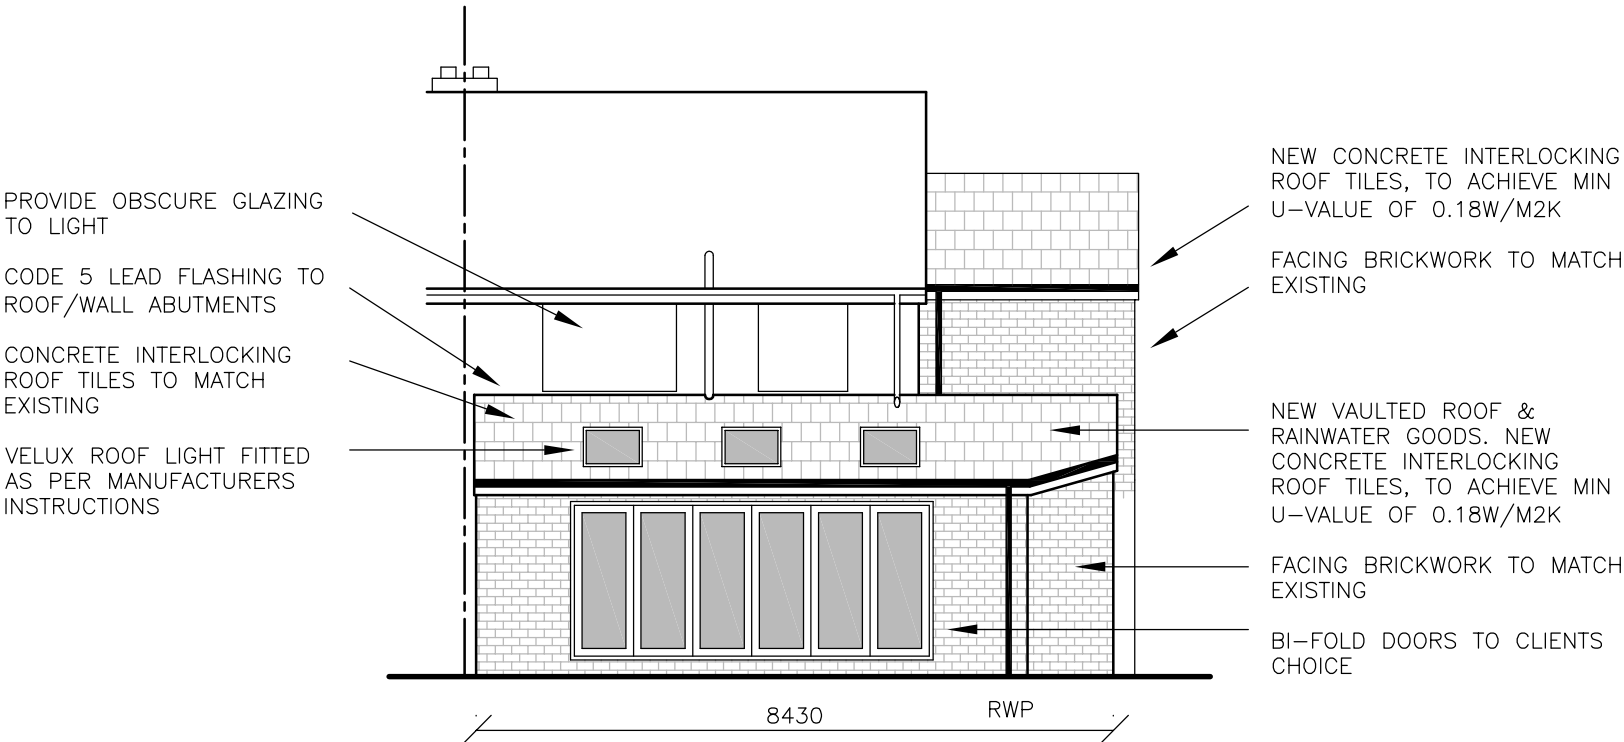


PROPOSED REAR ELEVATION

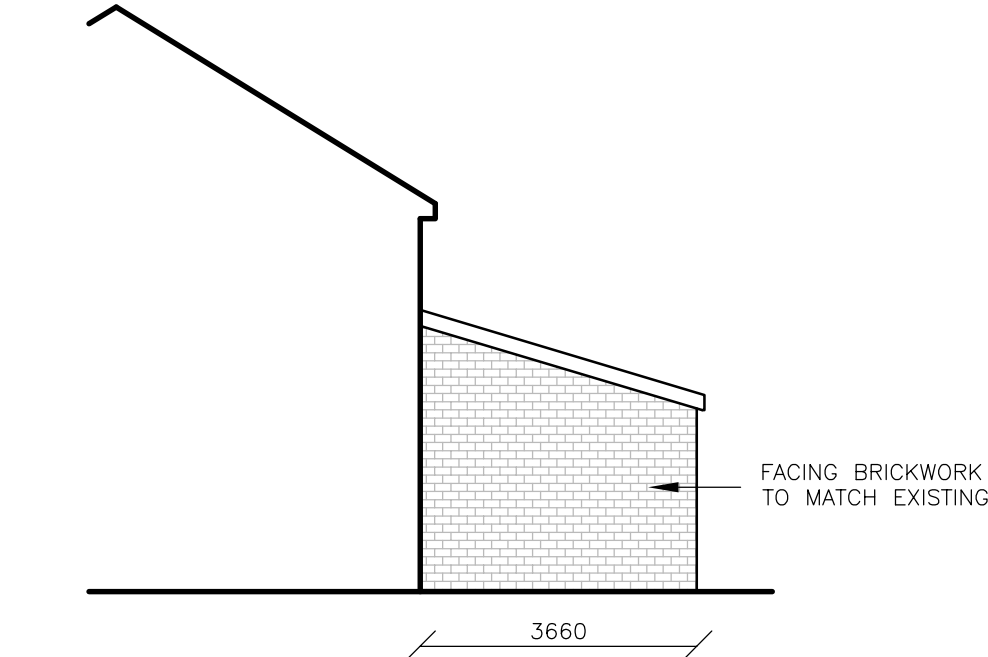

PROPOSED SIDE B ELEVATION

SCALE IN METRES

 

APPLICANT: MR & MRS McLINDEN
ADDRESS: 3 RAWLINSON CRESCENT, HALEWOOD, L26 2XE
PROPOSAL: TWO STOREY SIDE EXTENSION TO SIDE
ELEVATION AND SINGLE STOREY TO REAR
DATE: APRIL 2021
DRWG NO: 03 - 21B
SCALE 1:100 @A3