

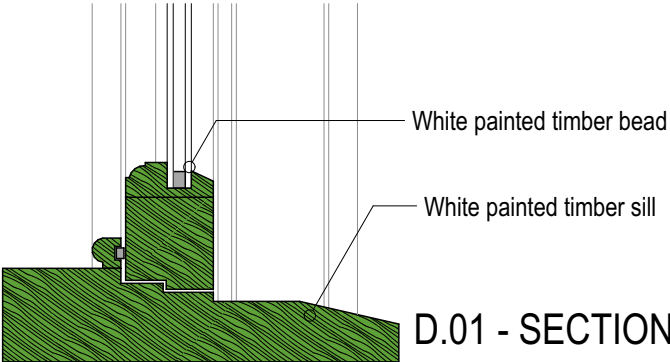
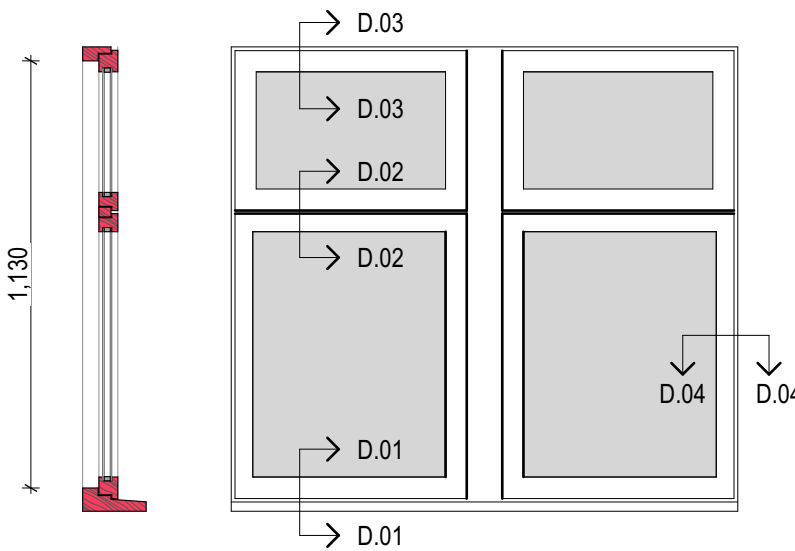
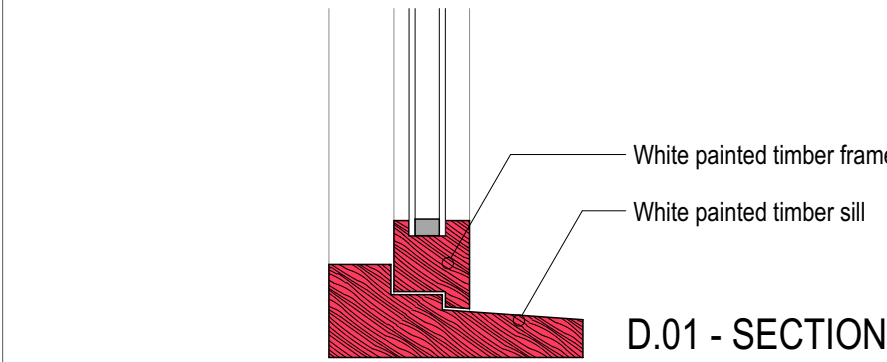
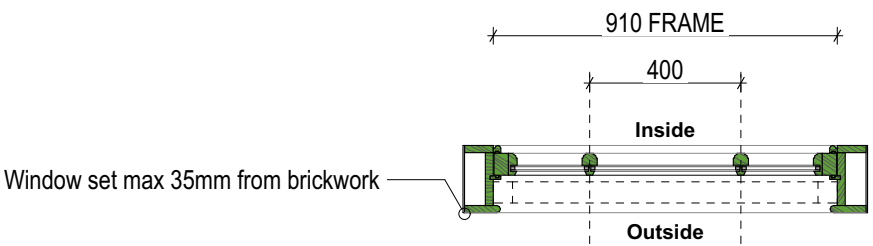
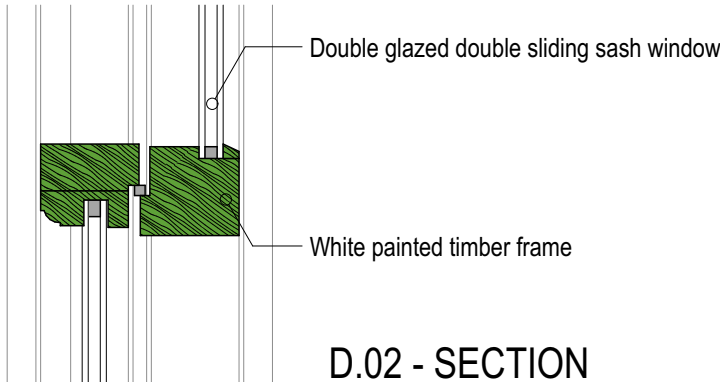
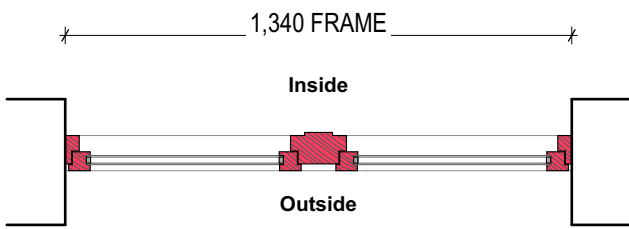
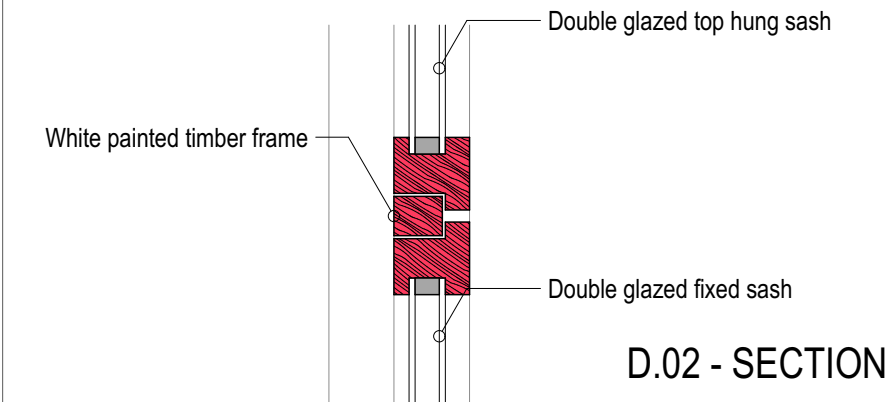
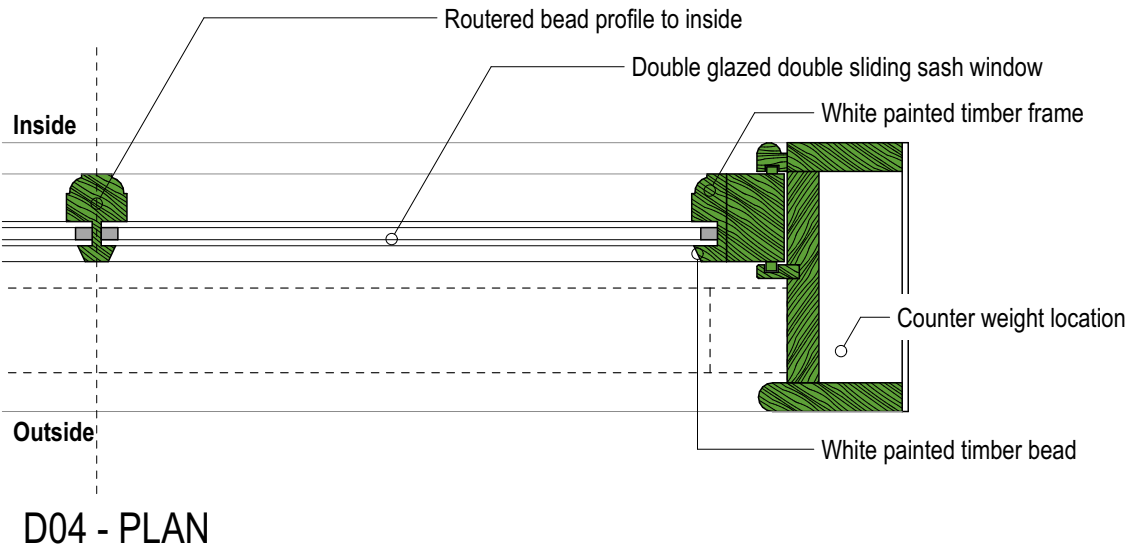
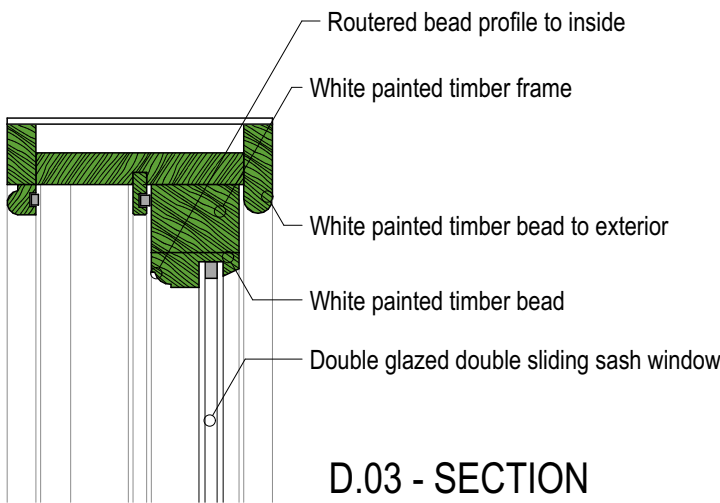
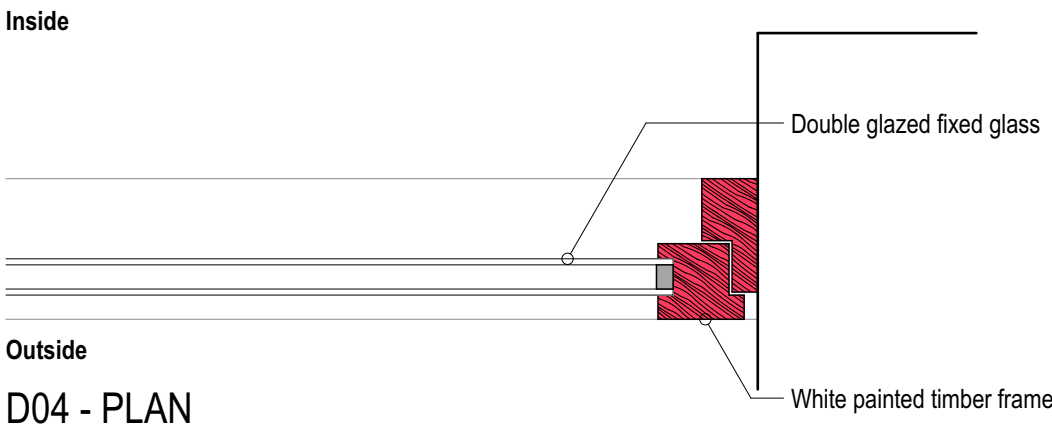


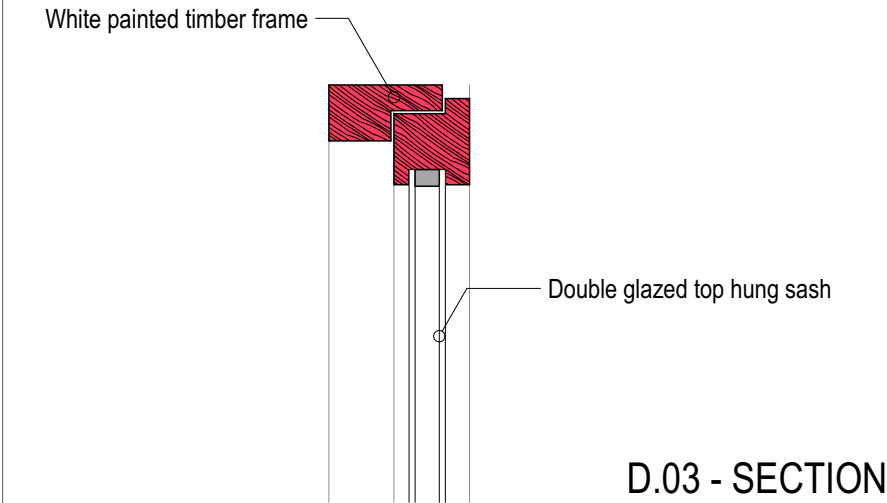

W73 - AS PROPOSED

- Hardwood double sliding sash window set within brickwork reveal with 35mm max. exposed frame
- Double glazed unit with routed bead to the interior
- 3 over 3 configuration
- 'Victorian style' horns to all windows (see illustration above ↑)


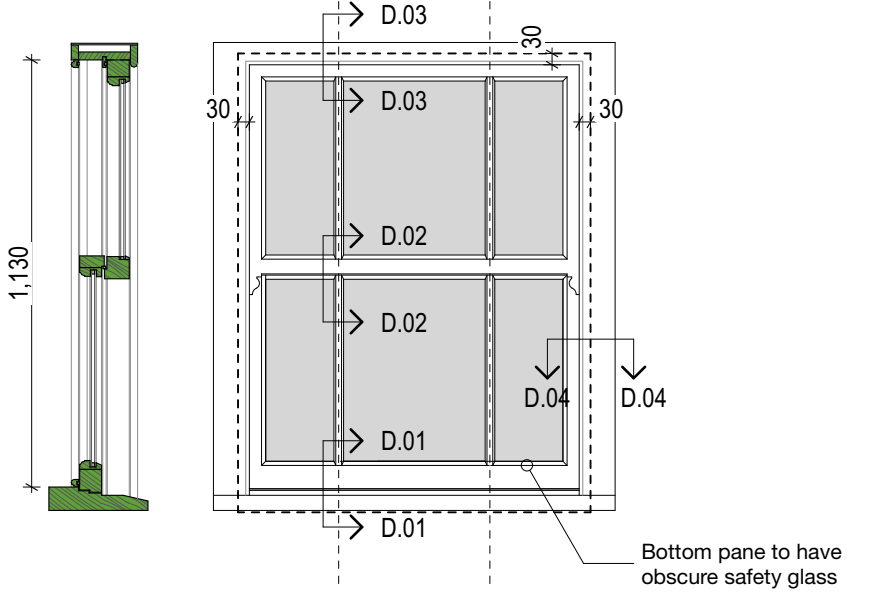


W73 - Elevation
Scale 1:20

W73 - AS EXISTING

- Hardwood top hung window
- Double glazed unit with timber bead to the interior, white painted timber to exterior
- Large central post
- 4 pane window, bottom two panes - fixed glass top two - top hung.

W73 - Elevation
Scale 1:20

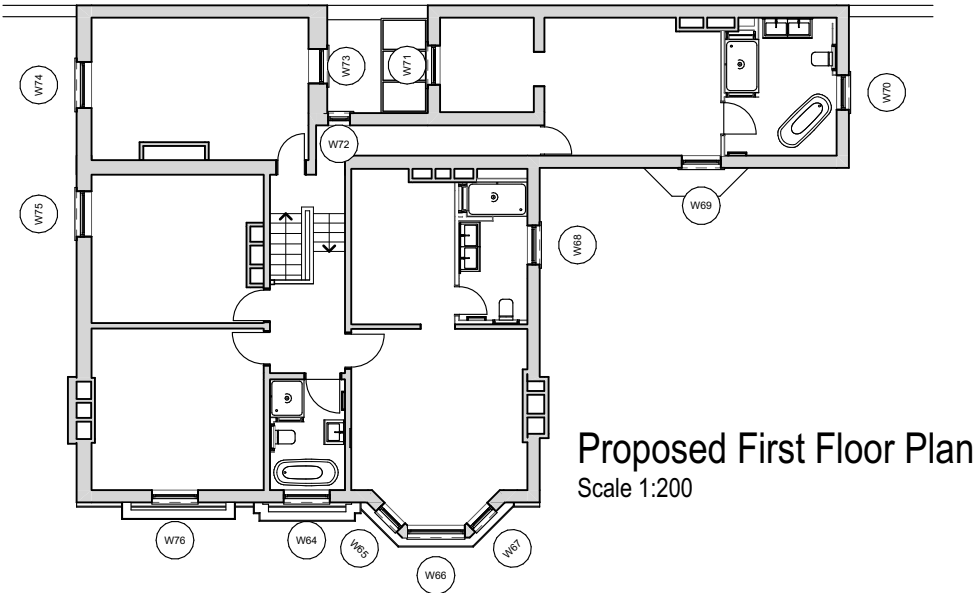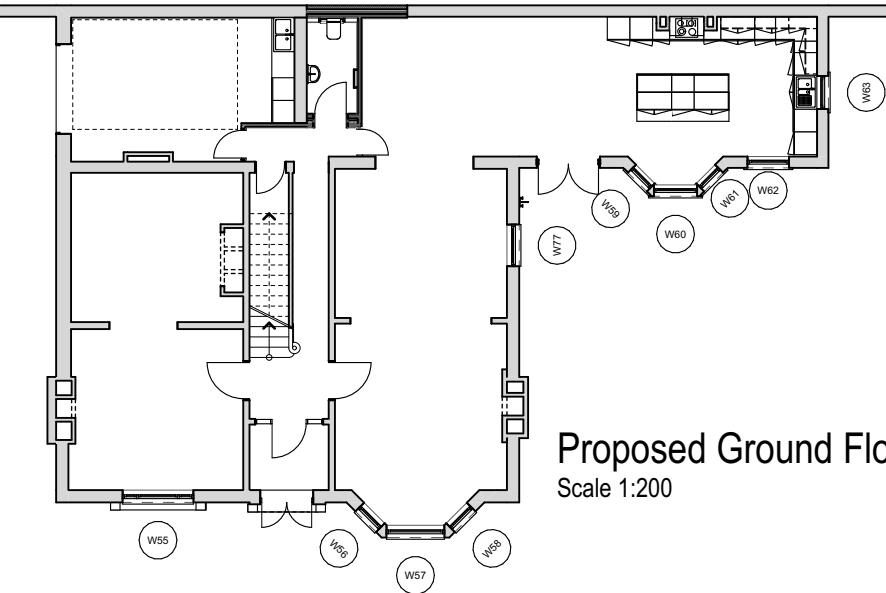

C	02.08.2022	Adding proposed floor plans and changing hatch of existing to red			
B	06.05.2022	Amending proposed drawings to reflect site conditions			
A	21/03/2022	Adding obscure safety glass note			
Ref	Date	Description			
CONSTRUCTION		Drawing Title		Drawing No.	
W73 Existing and Proposed		First Issue	Scale	D27.19-C	
		07/01/2022	1:20@A2		
Project Details		ARCHITECTURE JULIEN DENIS AJD			
West Street		studio@architecturejd.co.uk			