

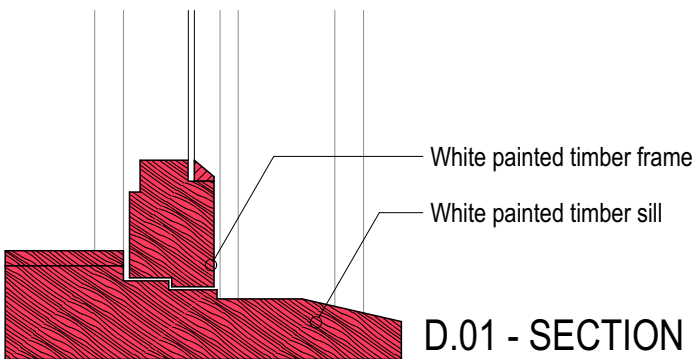
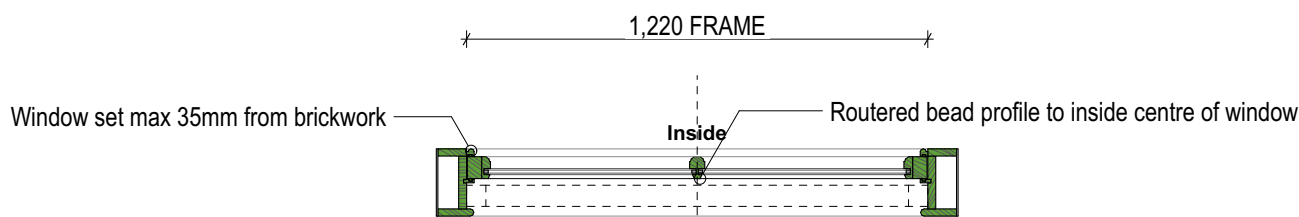
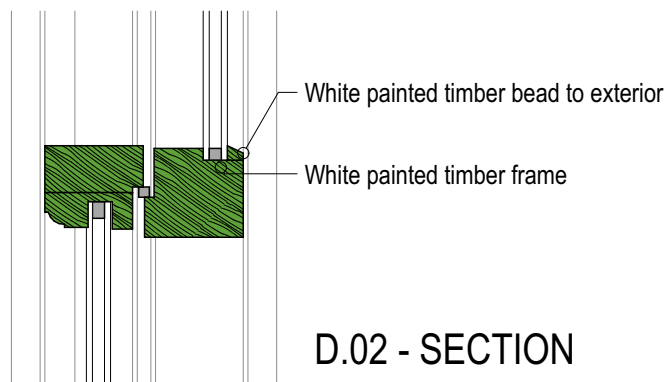
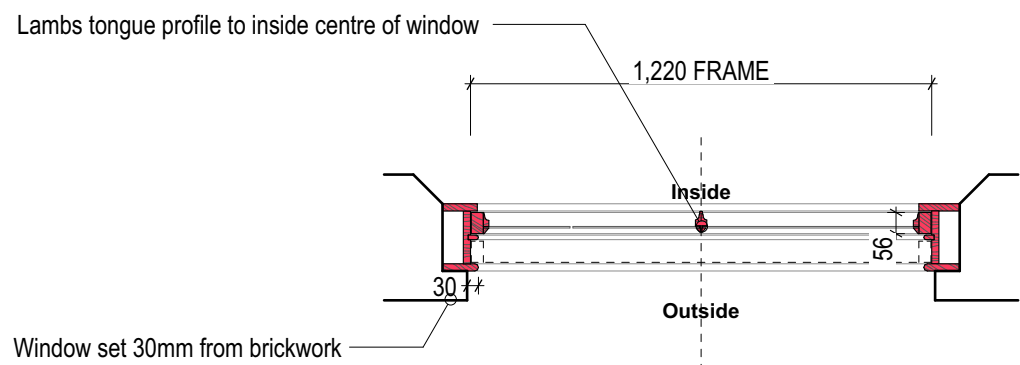
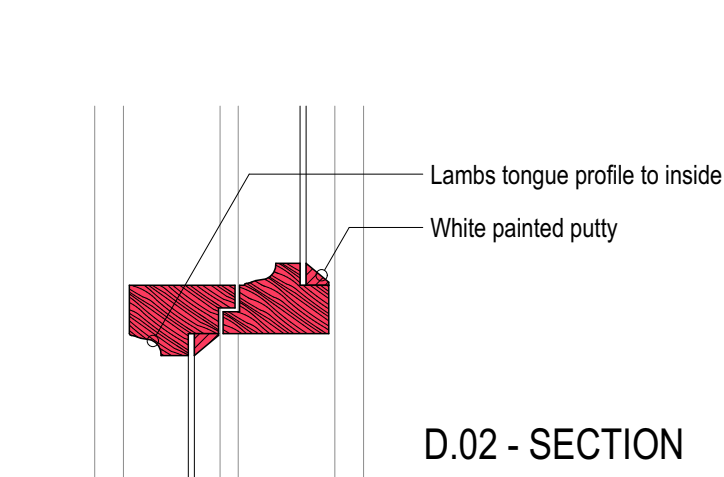
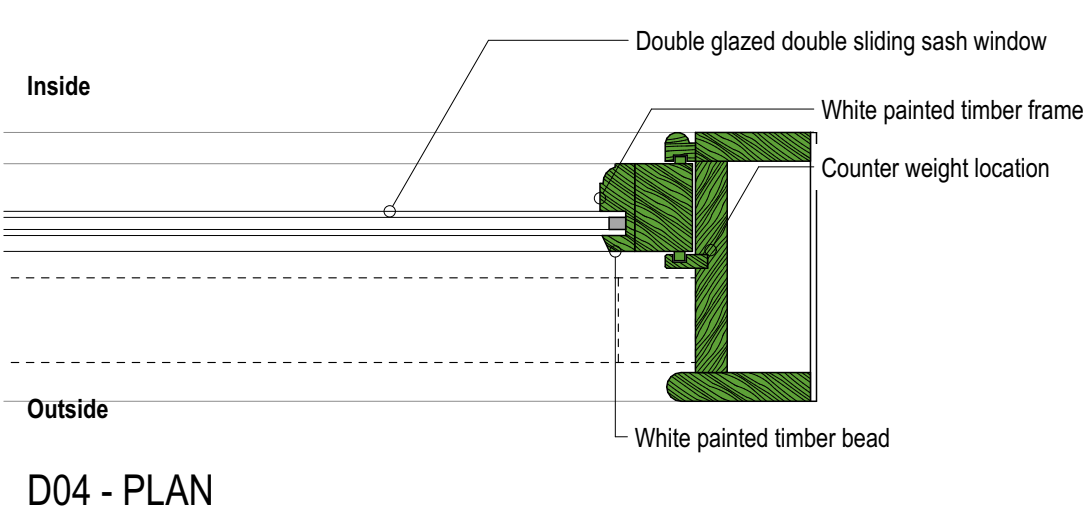
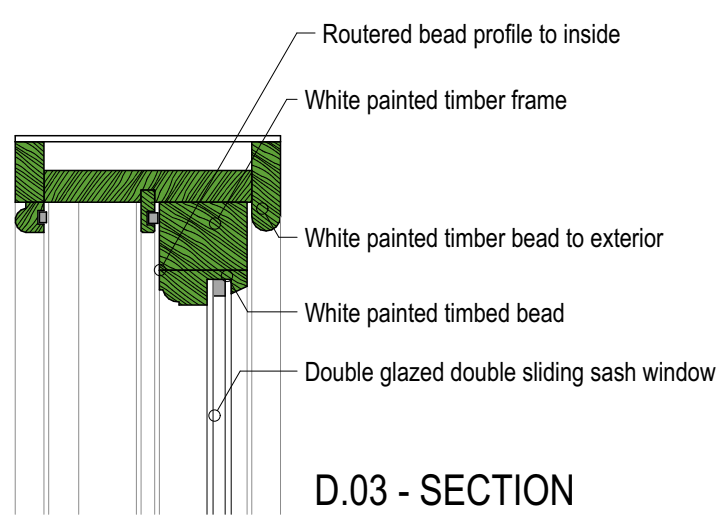
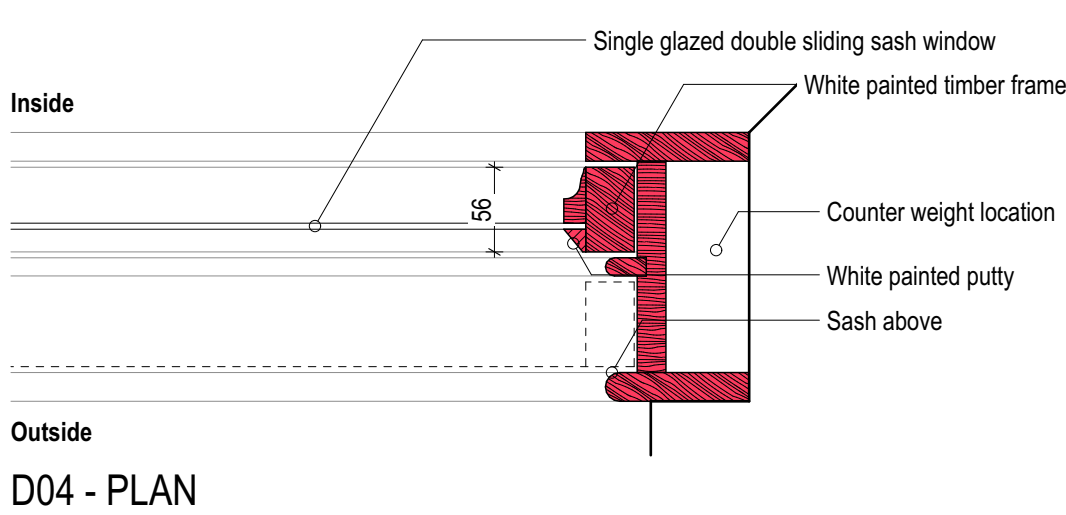


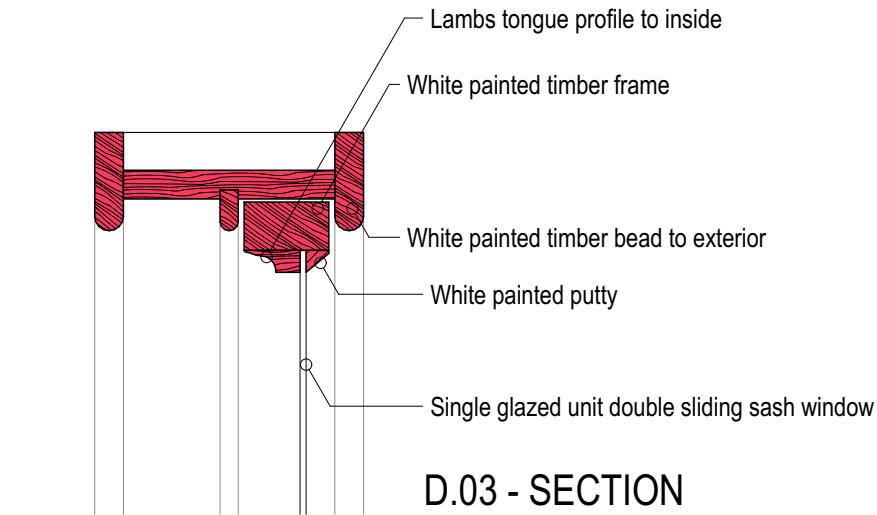


W74 - AS EXISTING

- Hardwood double sliding sash window set within brickwork reveal by 25mm. exposed frame
- Single glazed unit with lambs tongue bead to the interior, white painted putty to exterior
- 2 over 2 configuration
- 'Victorian style' horns to all windows (see illustration above ↑)

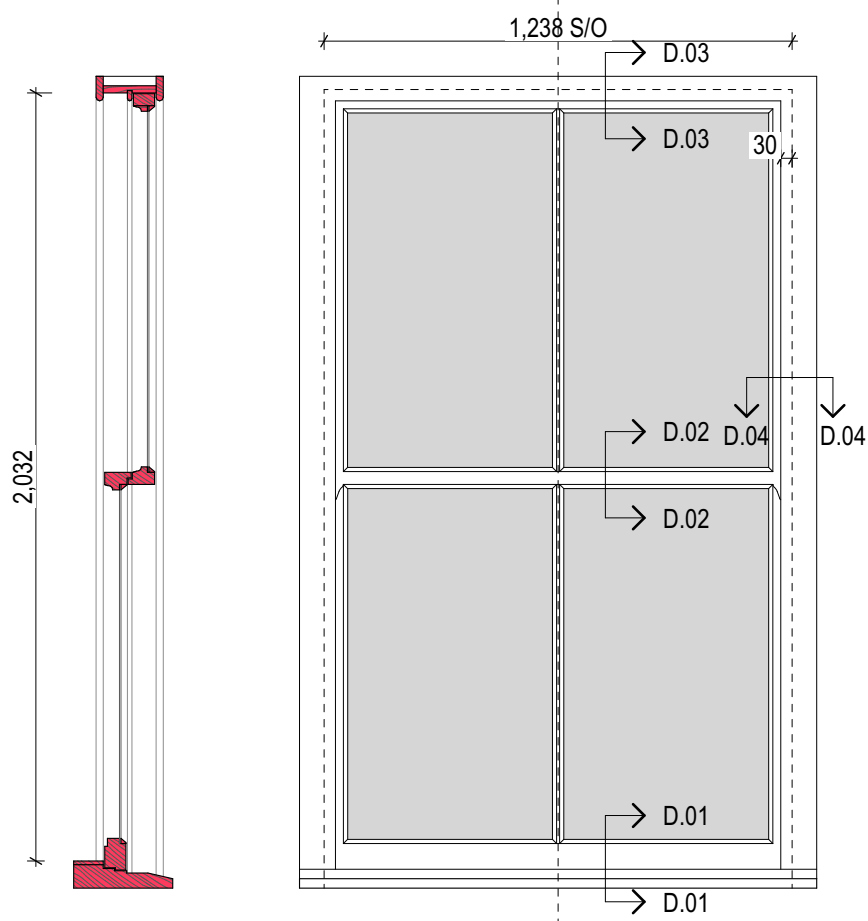


W74 - Elevation
Scale 1:20


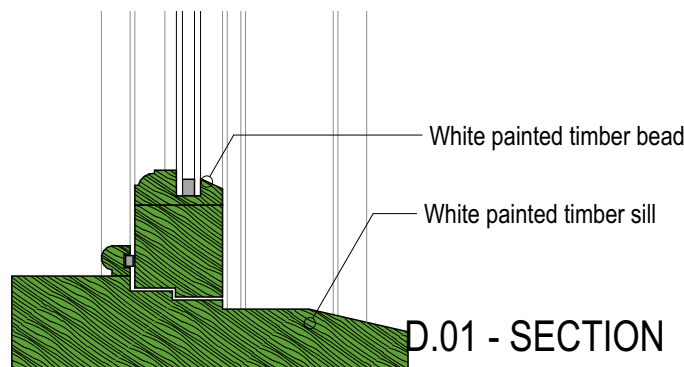


W74 - AS PROPOSED

- Hardwood double sliding sash window set within brickwork reveal with 35mm max. exposed frame
- Double glazed unit with routed bead to the interior with white painted timber beads to the exterior
- 2 over 2 configuration
- W74 to have a fixed bottom sash and act as a guard to adhere to Part K, BS 6399 and BS6180
- 'Victorian style' horns to all windows (see illustration above ↑)

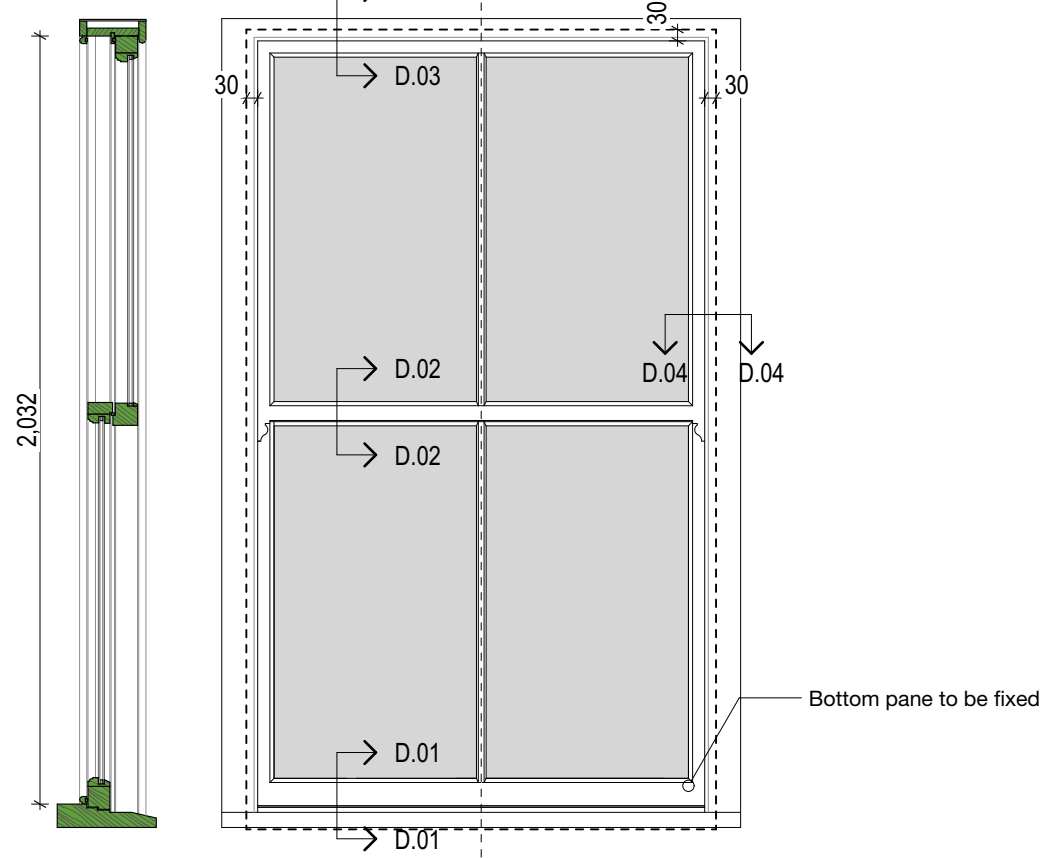

W74 - Elevation
Scale 1:20

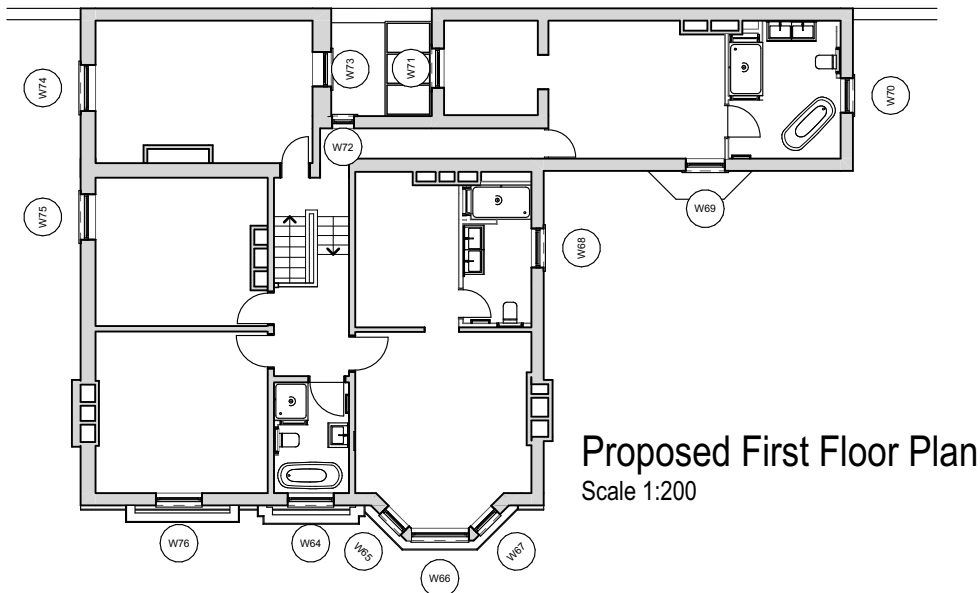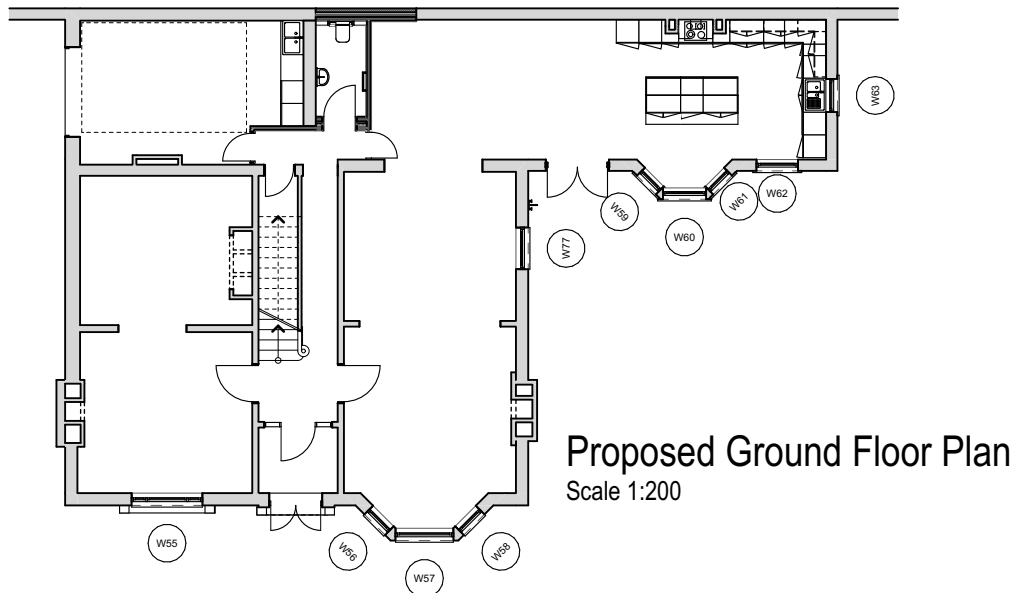

C	02.08.2022	Adding proposed floor plans and changing hatch of existing to red
B	06.05.2022	Amending proposed drawings to reflect site conditions
A	23/02/2022	Adding bottom pane to be fixed label to adhere to Part K
Ref	Date	Description
CONSTRUCTION		Drawing Title
W74 Existing and Proposed		First Issue
		07/01/2022
		Scale
		1:20@A2
		Drawing No.
		D27.20-C
		Project Details
West Street		ARCHITECTURE JULIEN DENIS AJD
		studio@architecturejd.co.uk